


Rear Garden




Exact location, level and type of drains etc. to be found on site prior to start of new works

Front Garden


Ground Floor Plan

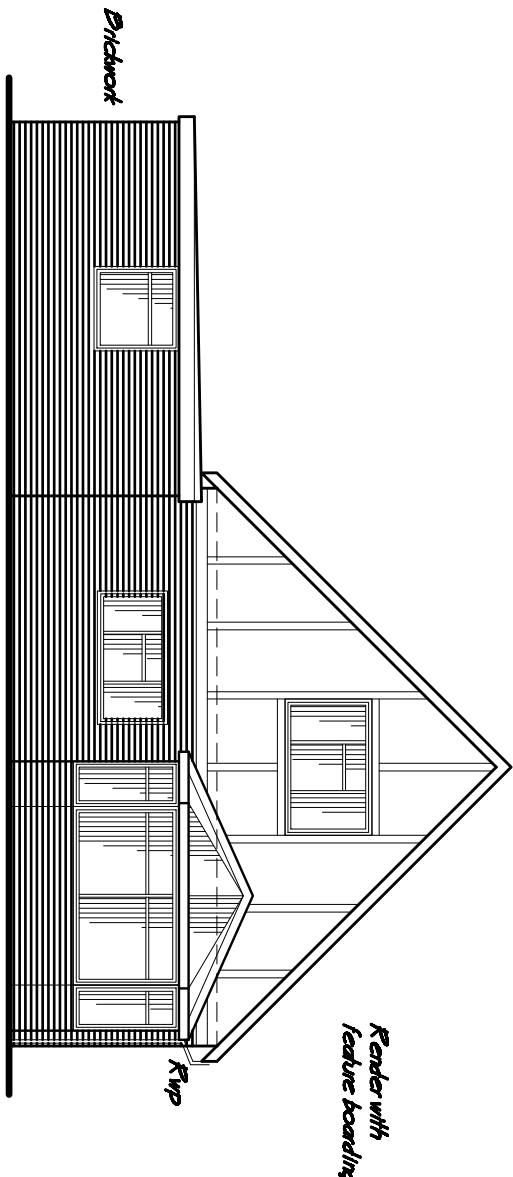

Rear Elevation

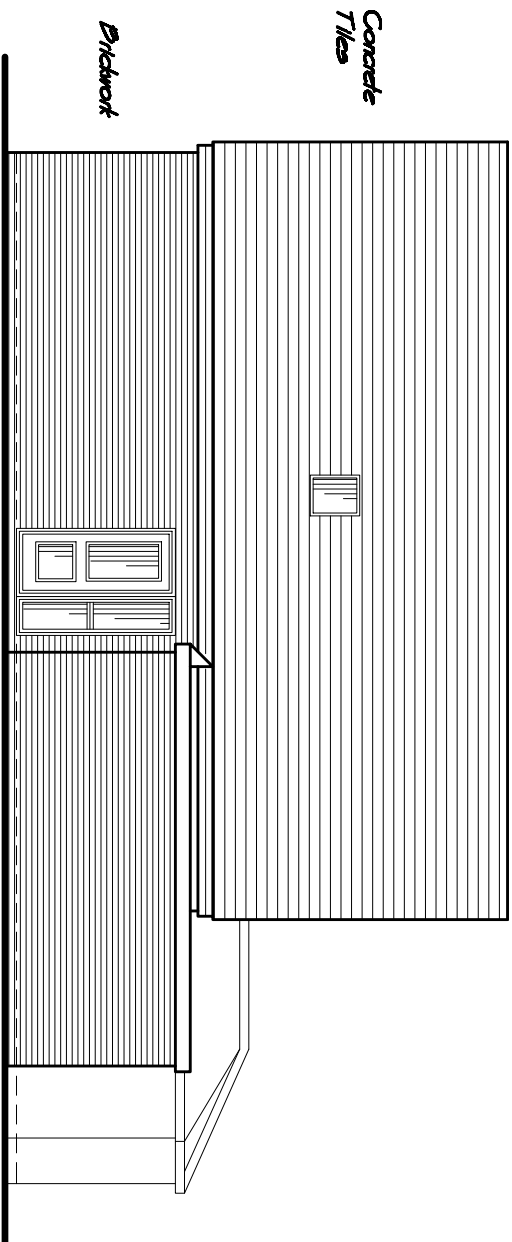

Side Elevation

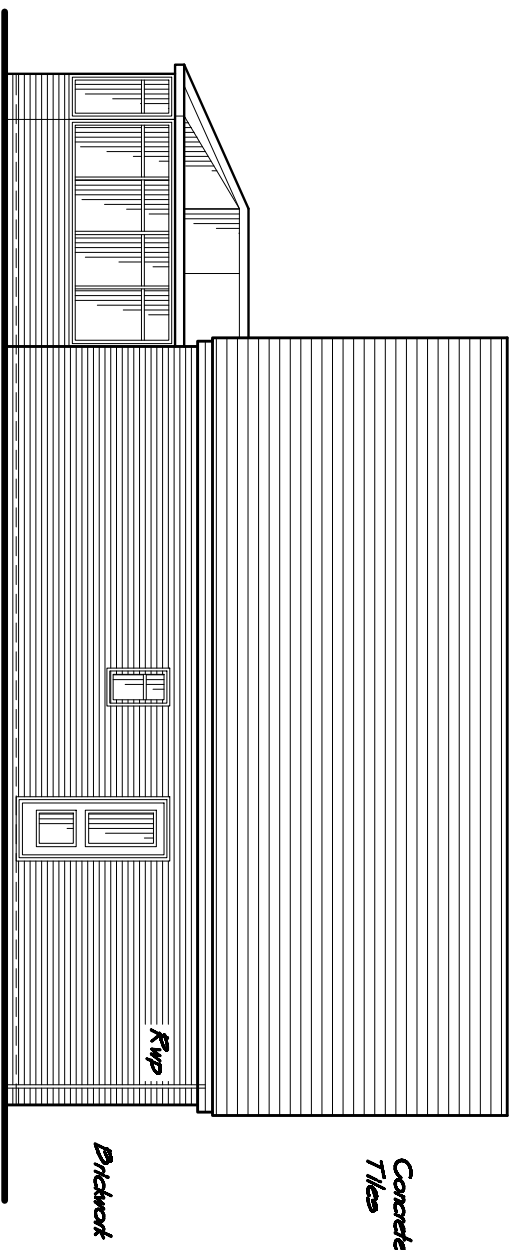

Side Elevation

Dean Lock Design
Architectural Services

36 Apollo Way
Blackwood
NP12 1WB
Tel. No. 01495 423502
Email: Lockdean@boltonn

Revisions

Existing Drawing

Proposed Alteration and Upgrading
of Conservatory Works at 11 The Ferns,
Quakers Yard, For Mr & Mrs H. Thomas

Scale 1:50 & 1:100 June 2020 Dwg. No. 1222/1
0 A2