


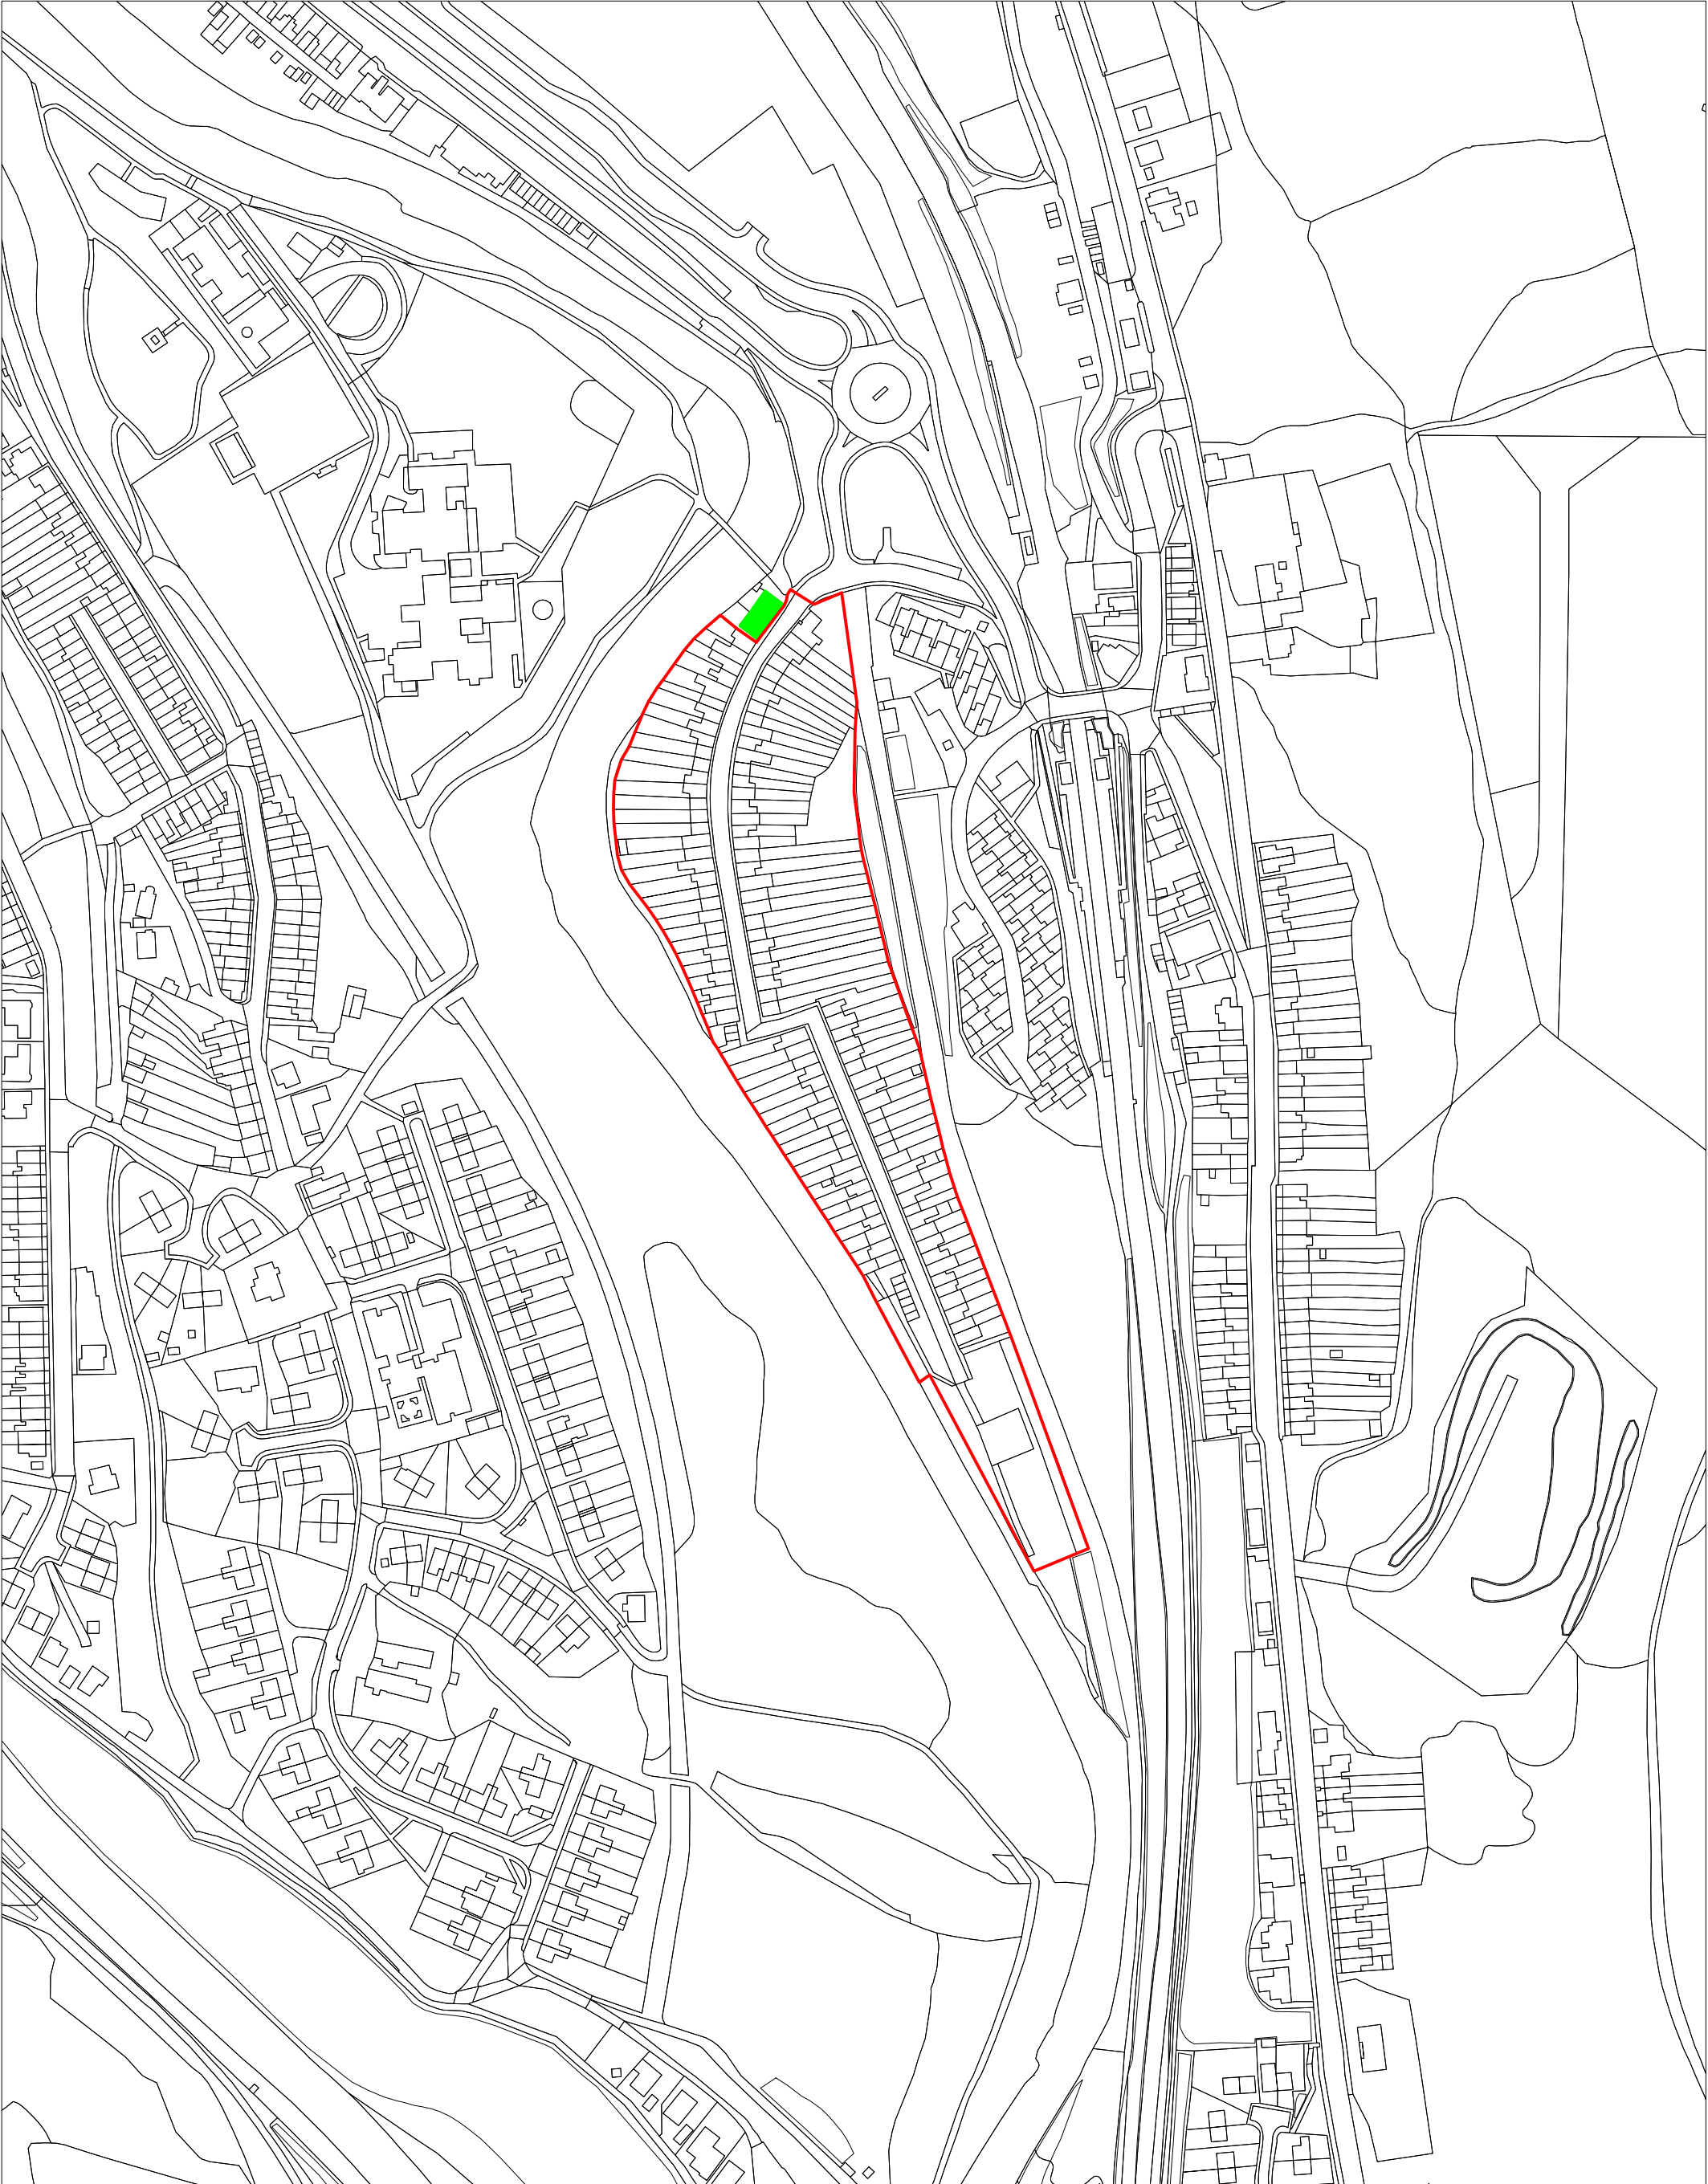

Job Taff Street and Crescent Street Merthyr Vale Merthyr Tydfil	Notes The area outlined in green shows an existing block of flats which are to be retained.	<table><tr><td colspan="3">Scale 1/2500 @ A3</td></tr><tr><td colspan="3">Date January 2020</td></tr><tr><td colspan="3">Drawn</td></tr><tr><td colspan="3">Checked</td></tr></table> <table><tr><td>Job. Ref.</td><td>Dwg .No.</td><td>Rev.</td></tr><tr><td></td><td></td><td></td></tr></table>	Scale 1/2500 @ A3			Date January 2020			Drawn			Checked			Job. Ref.	Dwg .No.	Rev.					
Scale 1/2500 @ A3																						
Date January 2020																						
Drawn																						
Checked																						
Job. Ref.	Dwg .No.	Rev.																				
Title Existing Site Plan																						