


1:100

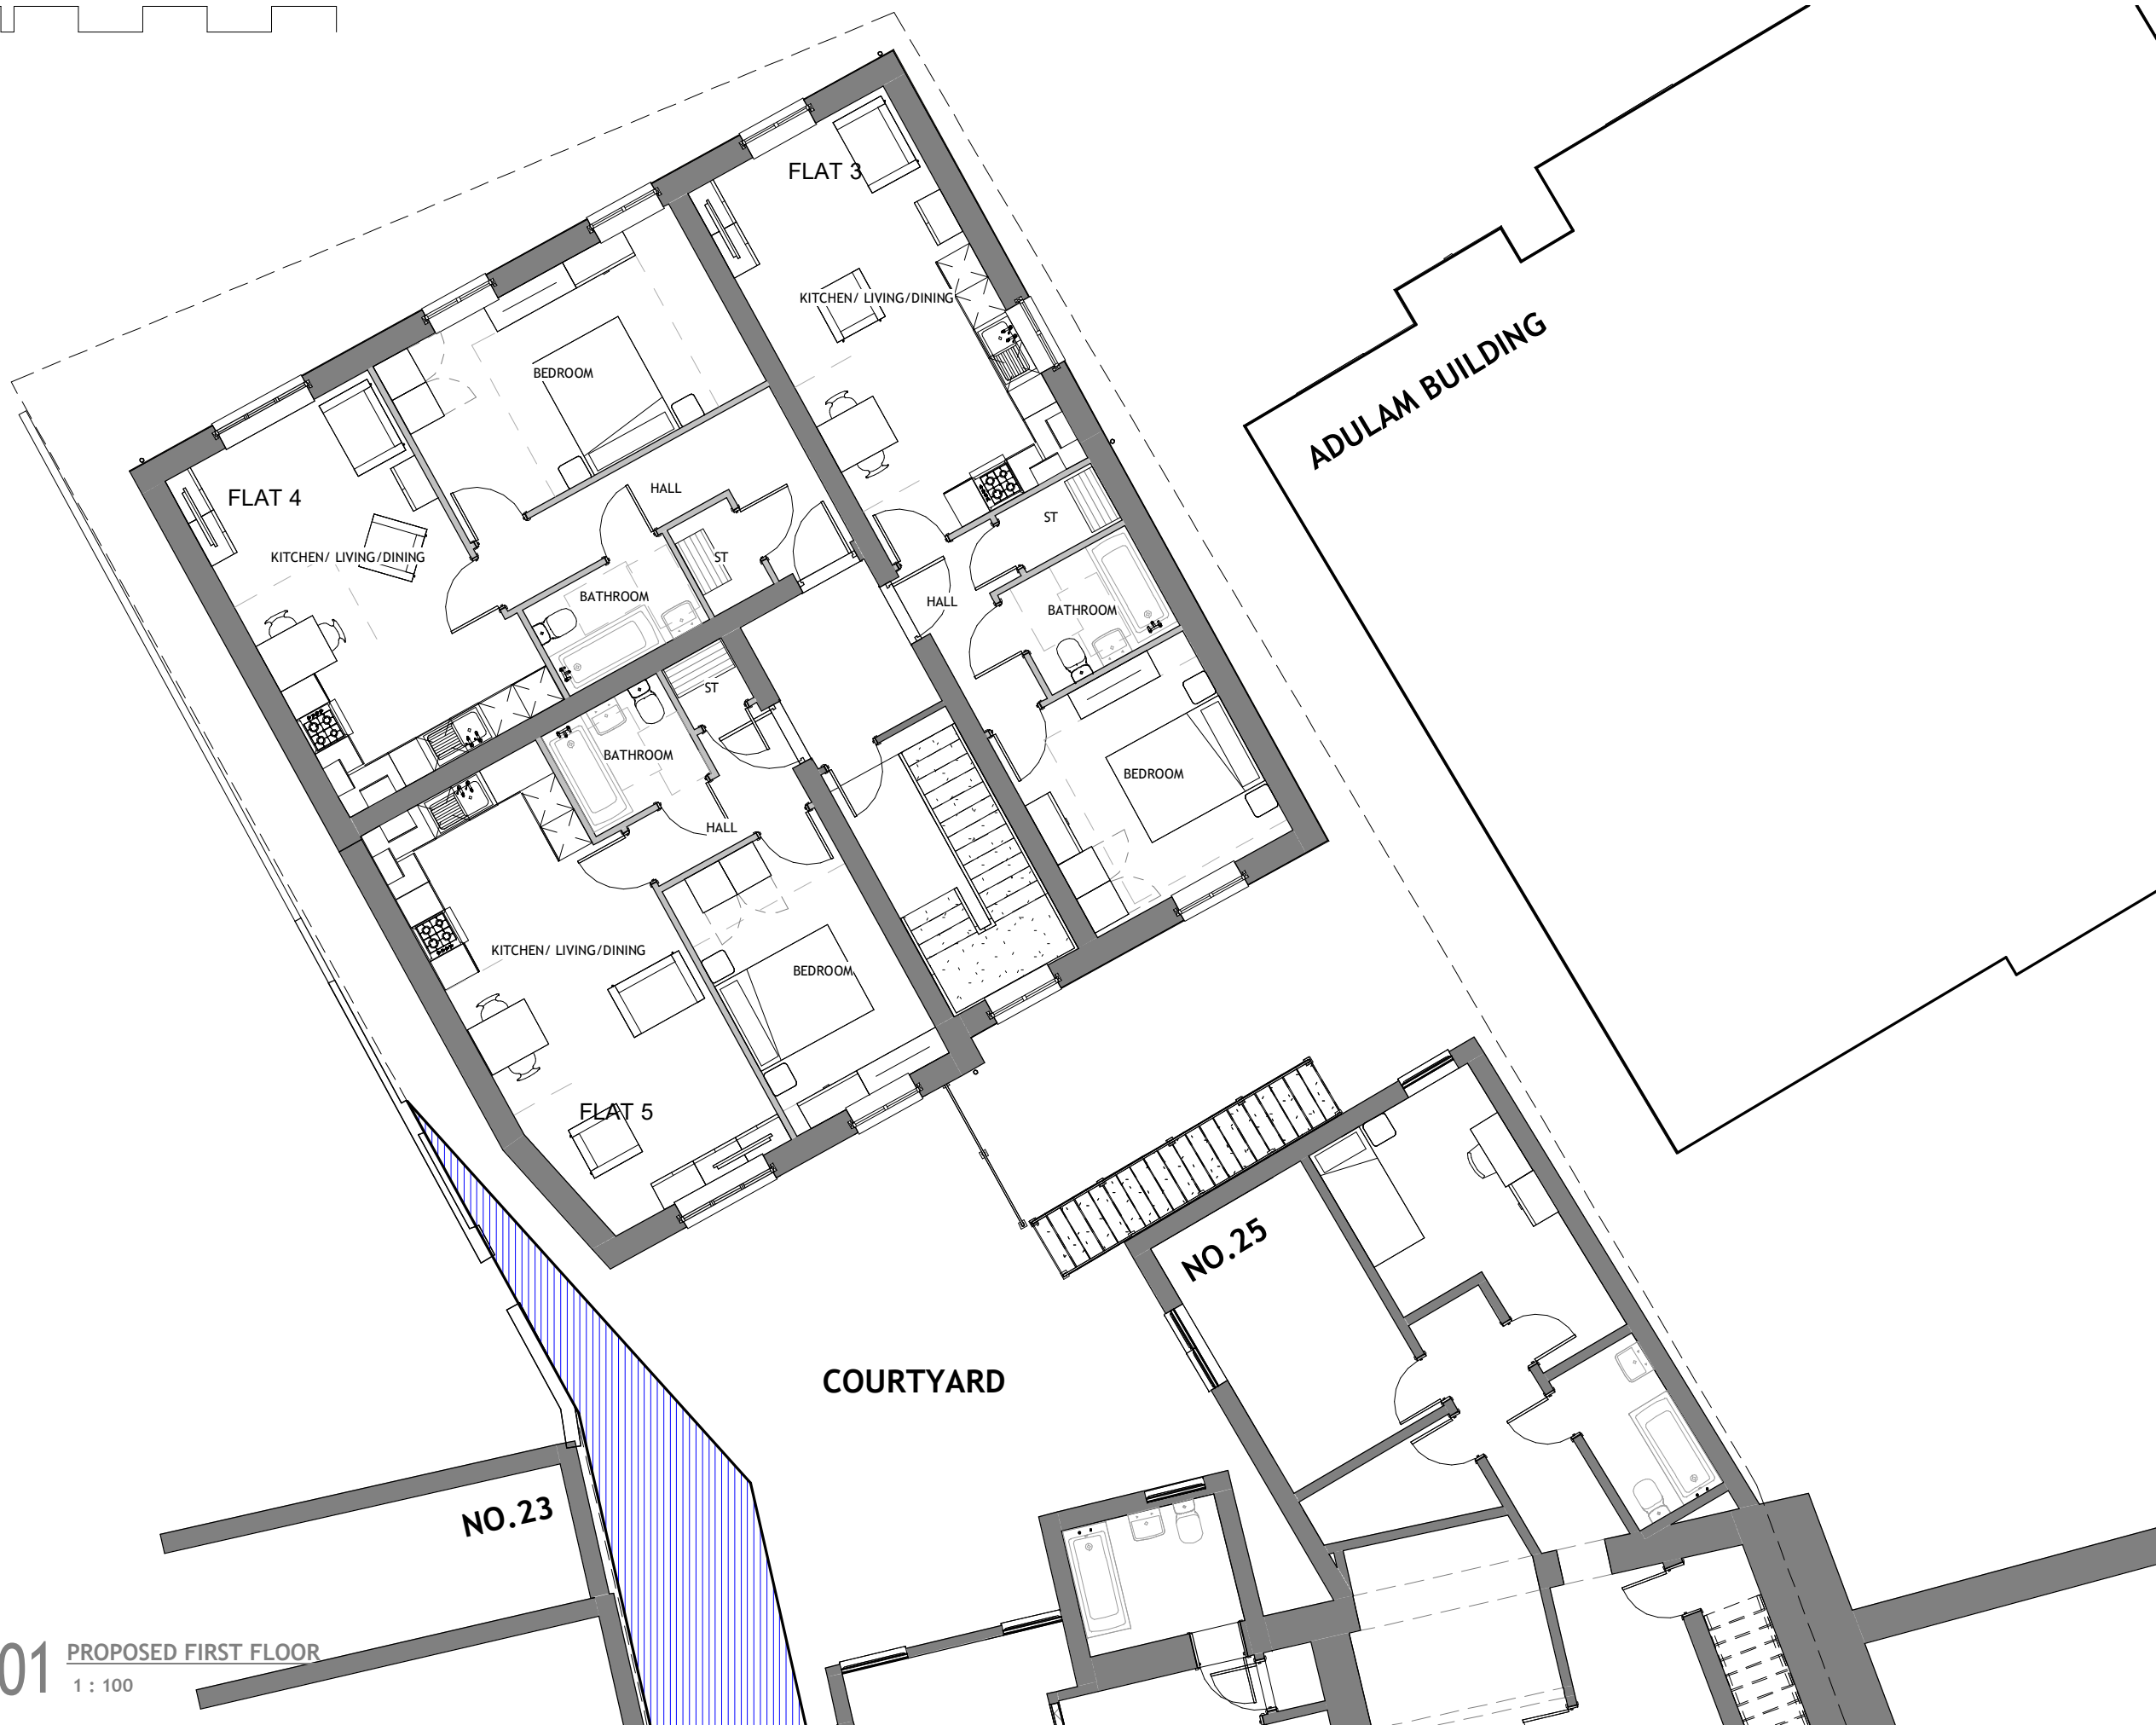

01 PROPOSED FIRST FLOOR
1 : 100

Copyright © 2018

Notes:
Do not scale this drawing. Check all dimensions on site. Any discrepancies to be reported back to the Architect for clarity.

D	Building played to rear courtyard to accommodate right of way access	PC	16.01.20
C	Minor amendments	PC	15.02.19
B	New build flats reduced to 2 storey	PC	25.10.18
A	Rear annex to CAB building retained, additional information added	PC	06.09.18
Rev	Revision	By	Date

Client:



Merthyr Housing | Tai Merthyr

Project:
FORMER CAB BUILDING, ADJACENT GARAGE BUILDING & 24-25 LOWER THOMAS STREET, MERTHYR TYDFIL

Job Number: **L779**

Date: **25.10.18**

Drawn by: **PC**

Dwg No: **A105**

PROPOSED FIRST FLOOR PLAN

Revision: **D**

Scale: **1 : 100 @ A3**

Drawing Status:
PLANNING



TONY KING ARCHITECTS LTD
97a Glebe Street, Penarth
Vale of Glamorgan CF64 1EE
T: 02920 306400
www.tonykingarchitects.co.uk

16/01/2020 11:37:00