




Proposed Side Elevation
1:50

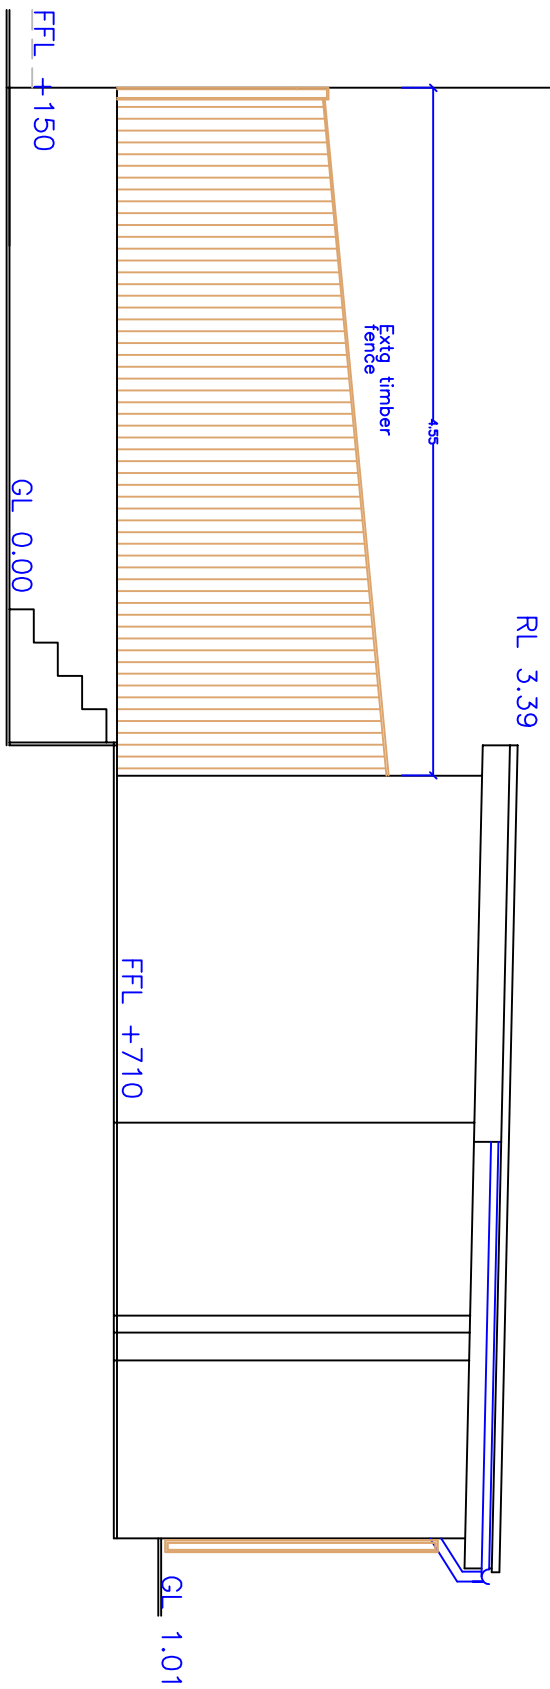

Proposed Side Elevation
1:50

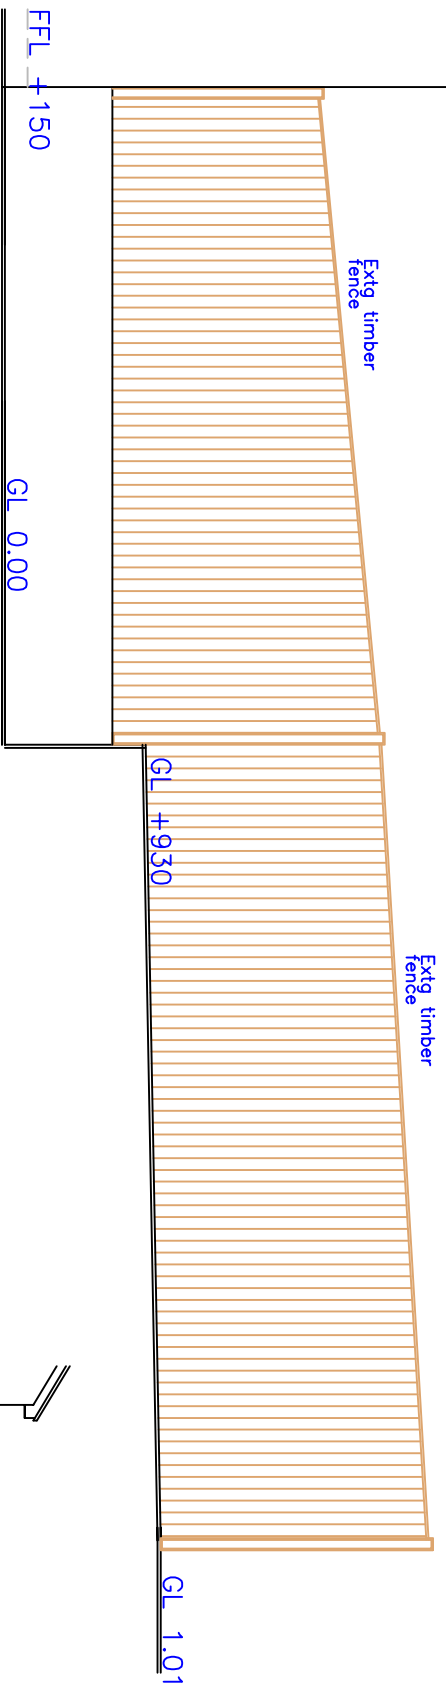


Existing Side Elevation
1:50

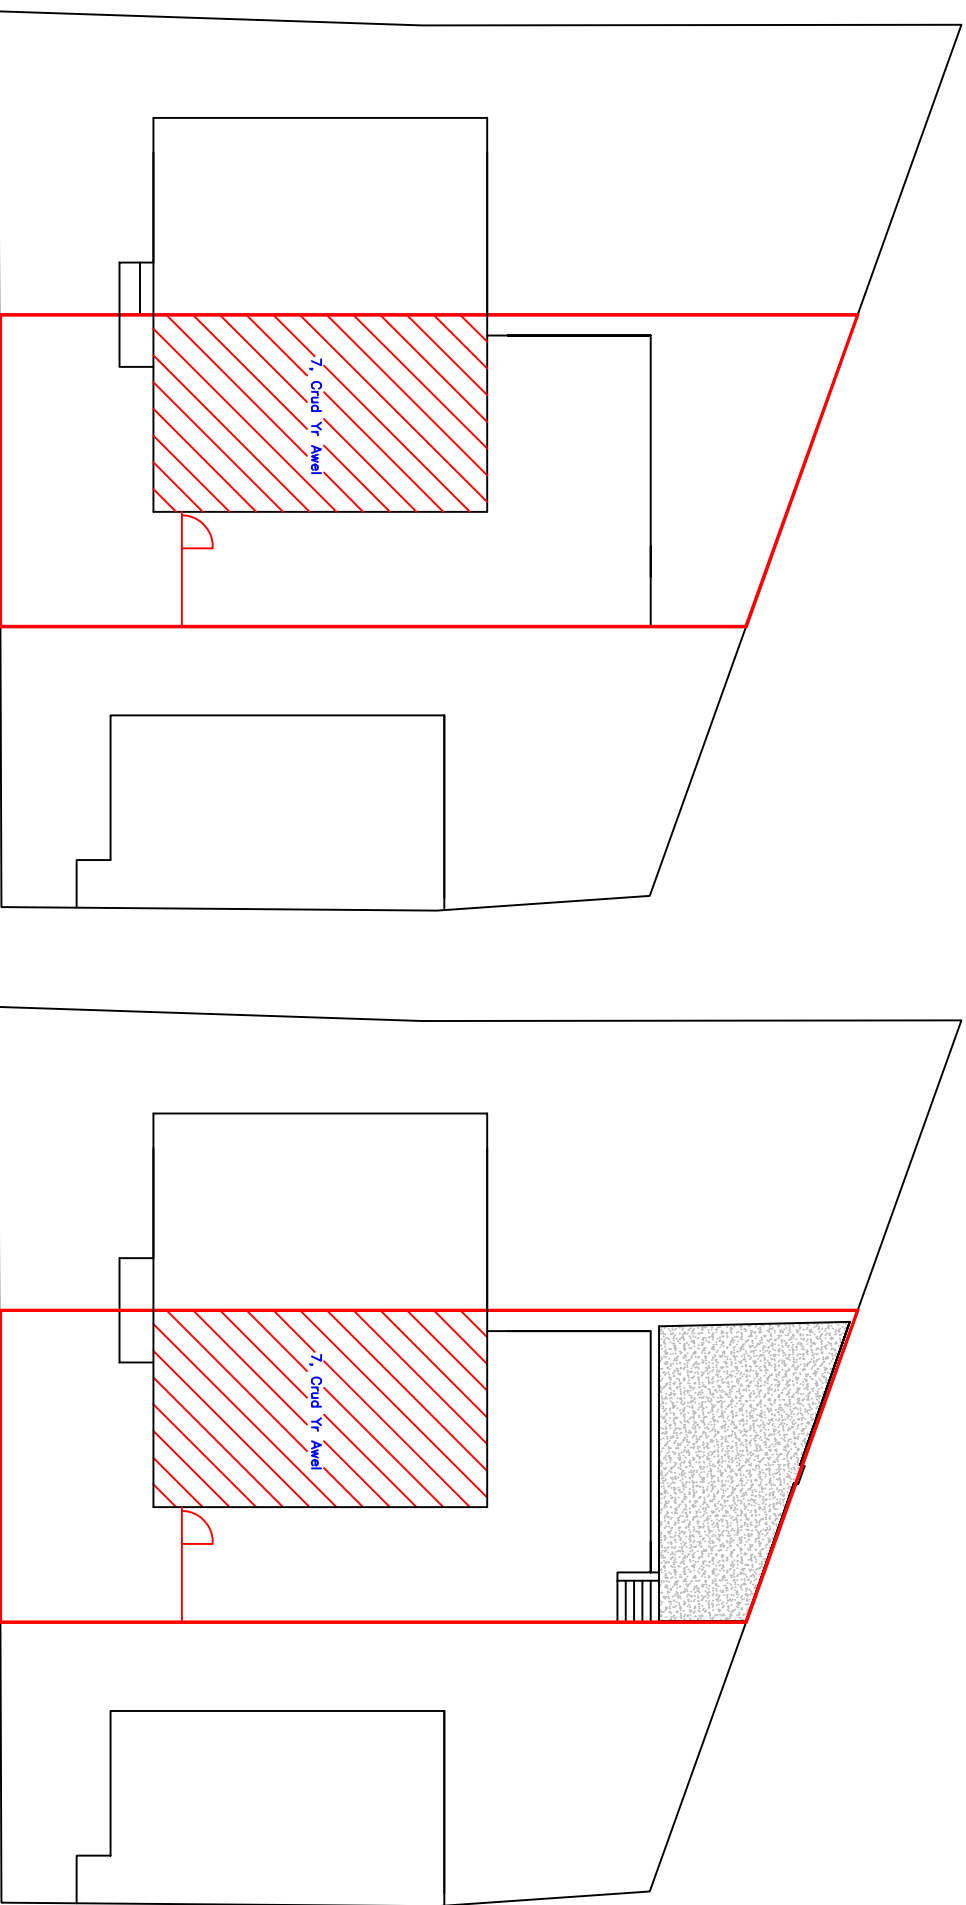


Existing Block Plan
1:200

Proposed Block Plan
1:200

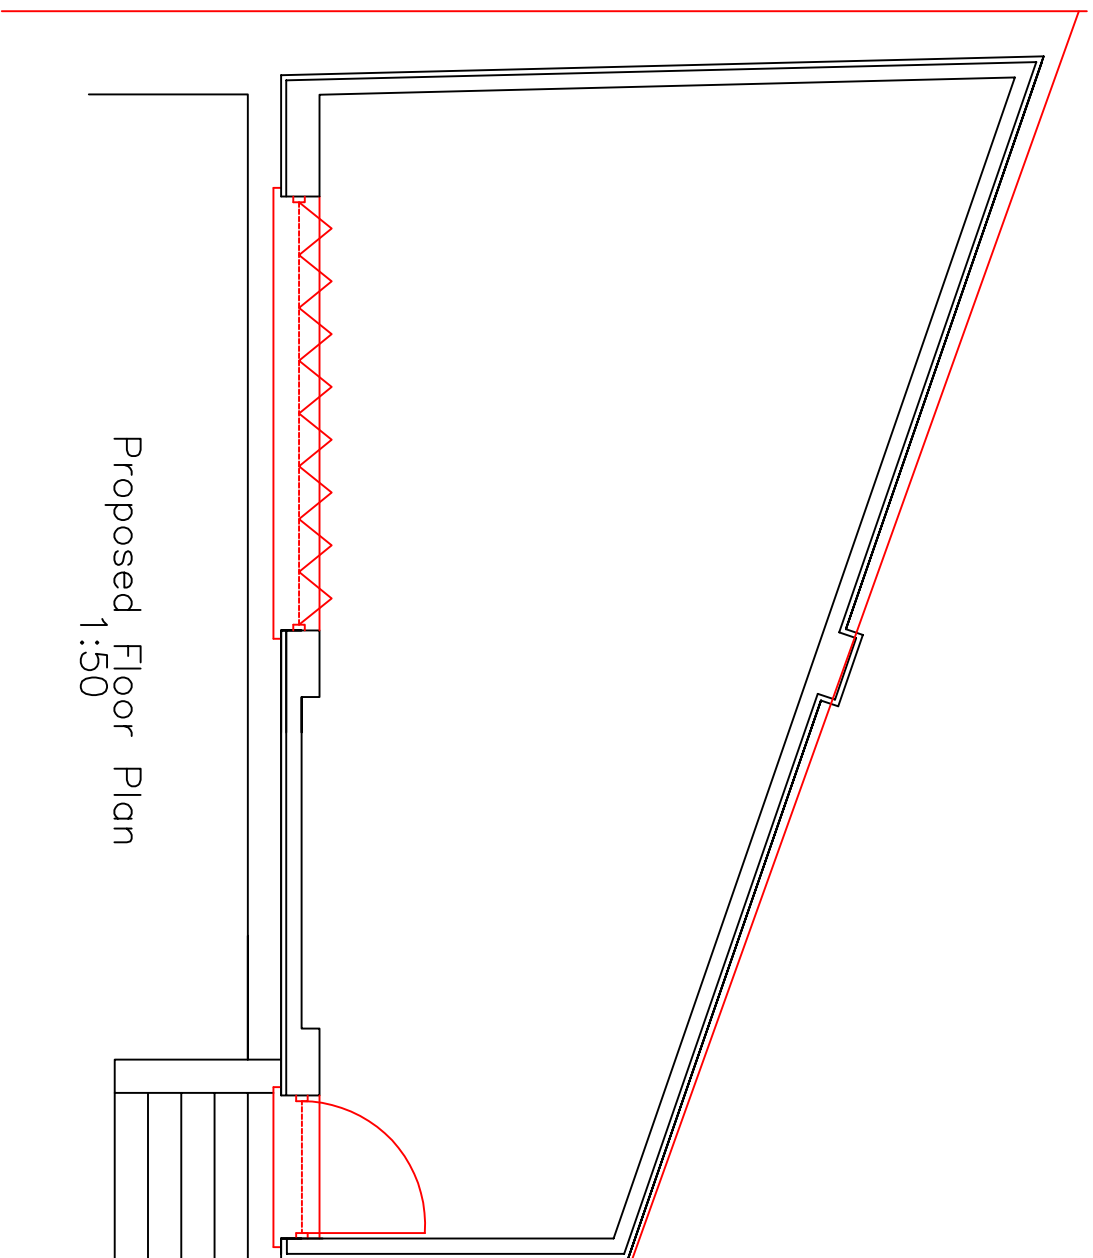

Proposed Floor Plan
1:50

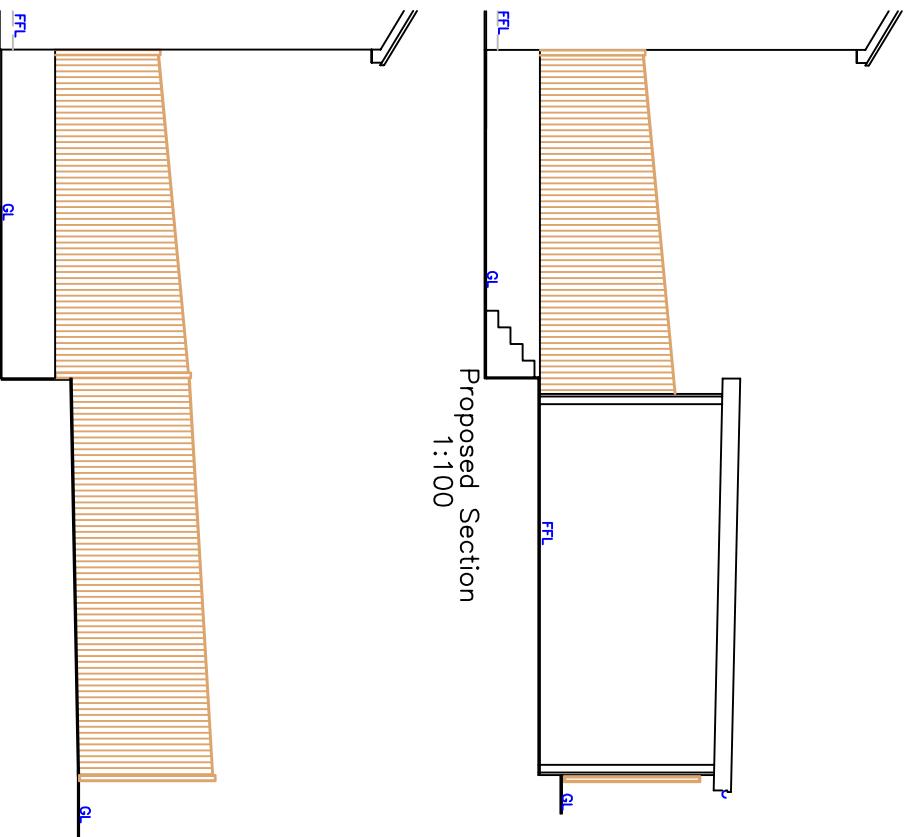

Proposed Section
1:100

Existing Section
1:100



Utopia Design

Architectural Services

Building Planning Application Support

Paul Thomas: BSc (Hons)

Tel: 01685 559230, Mob: 07908 725065

Issued Only for Purpose Indicated

Drawing Status: FOR PLANNING PURPOSES ONLY

Address: 7, Crud Yr Awel

Heogerring

Merthyr Tydfil

CF48 1SA

Project: Proposed Rear Garden Shed

Drawn by: Date: 23.09.2020

Title: Existing & Proposed Plans, Elevations & Sections

Scale: 1:50, 1:200

Drwg No: Crud Yr Awel 7 01