


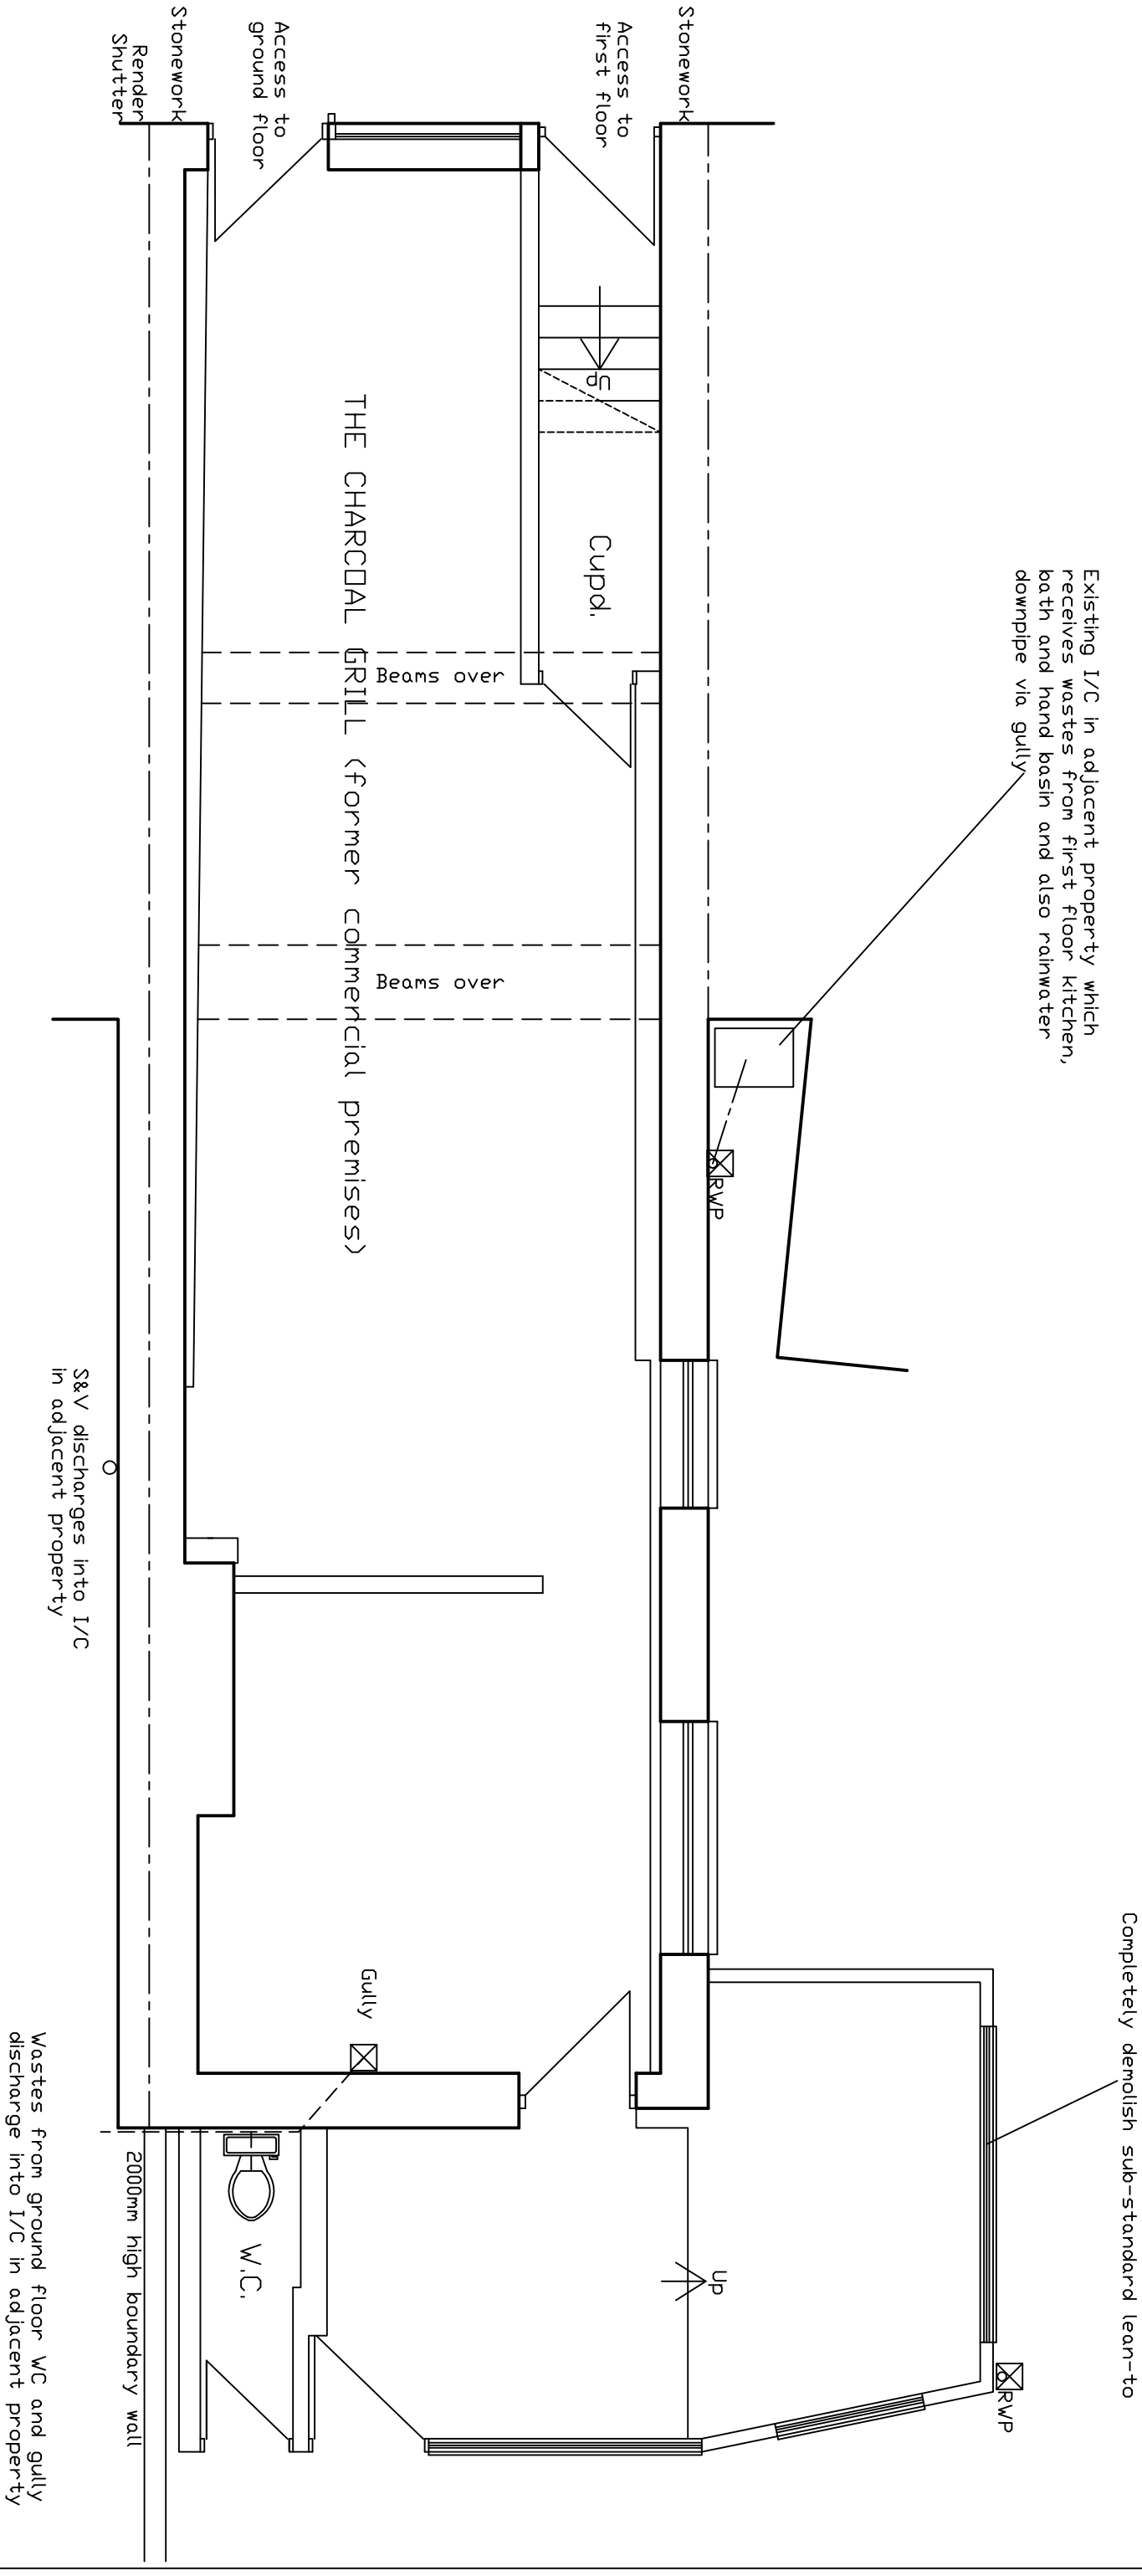

GROUND FLOOR PLAN

PROJECT

PROPOSED IMPROVEMENTS/ALTERATIONS
2, YEW STREET,
TROEDYRHIW,
MERTHYR TYDFIL.

DRAWING GROUND FLOOR PLAN

SCALE 1:50 DATE MAY 2021

DRAWN RE DRG.NO. 1

THIS DRAWING IS COPYRIGHT