


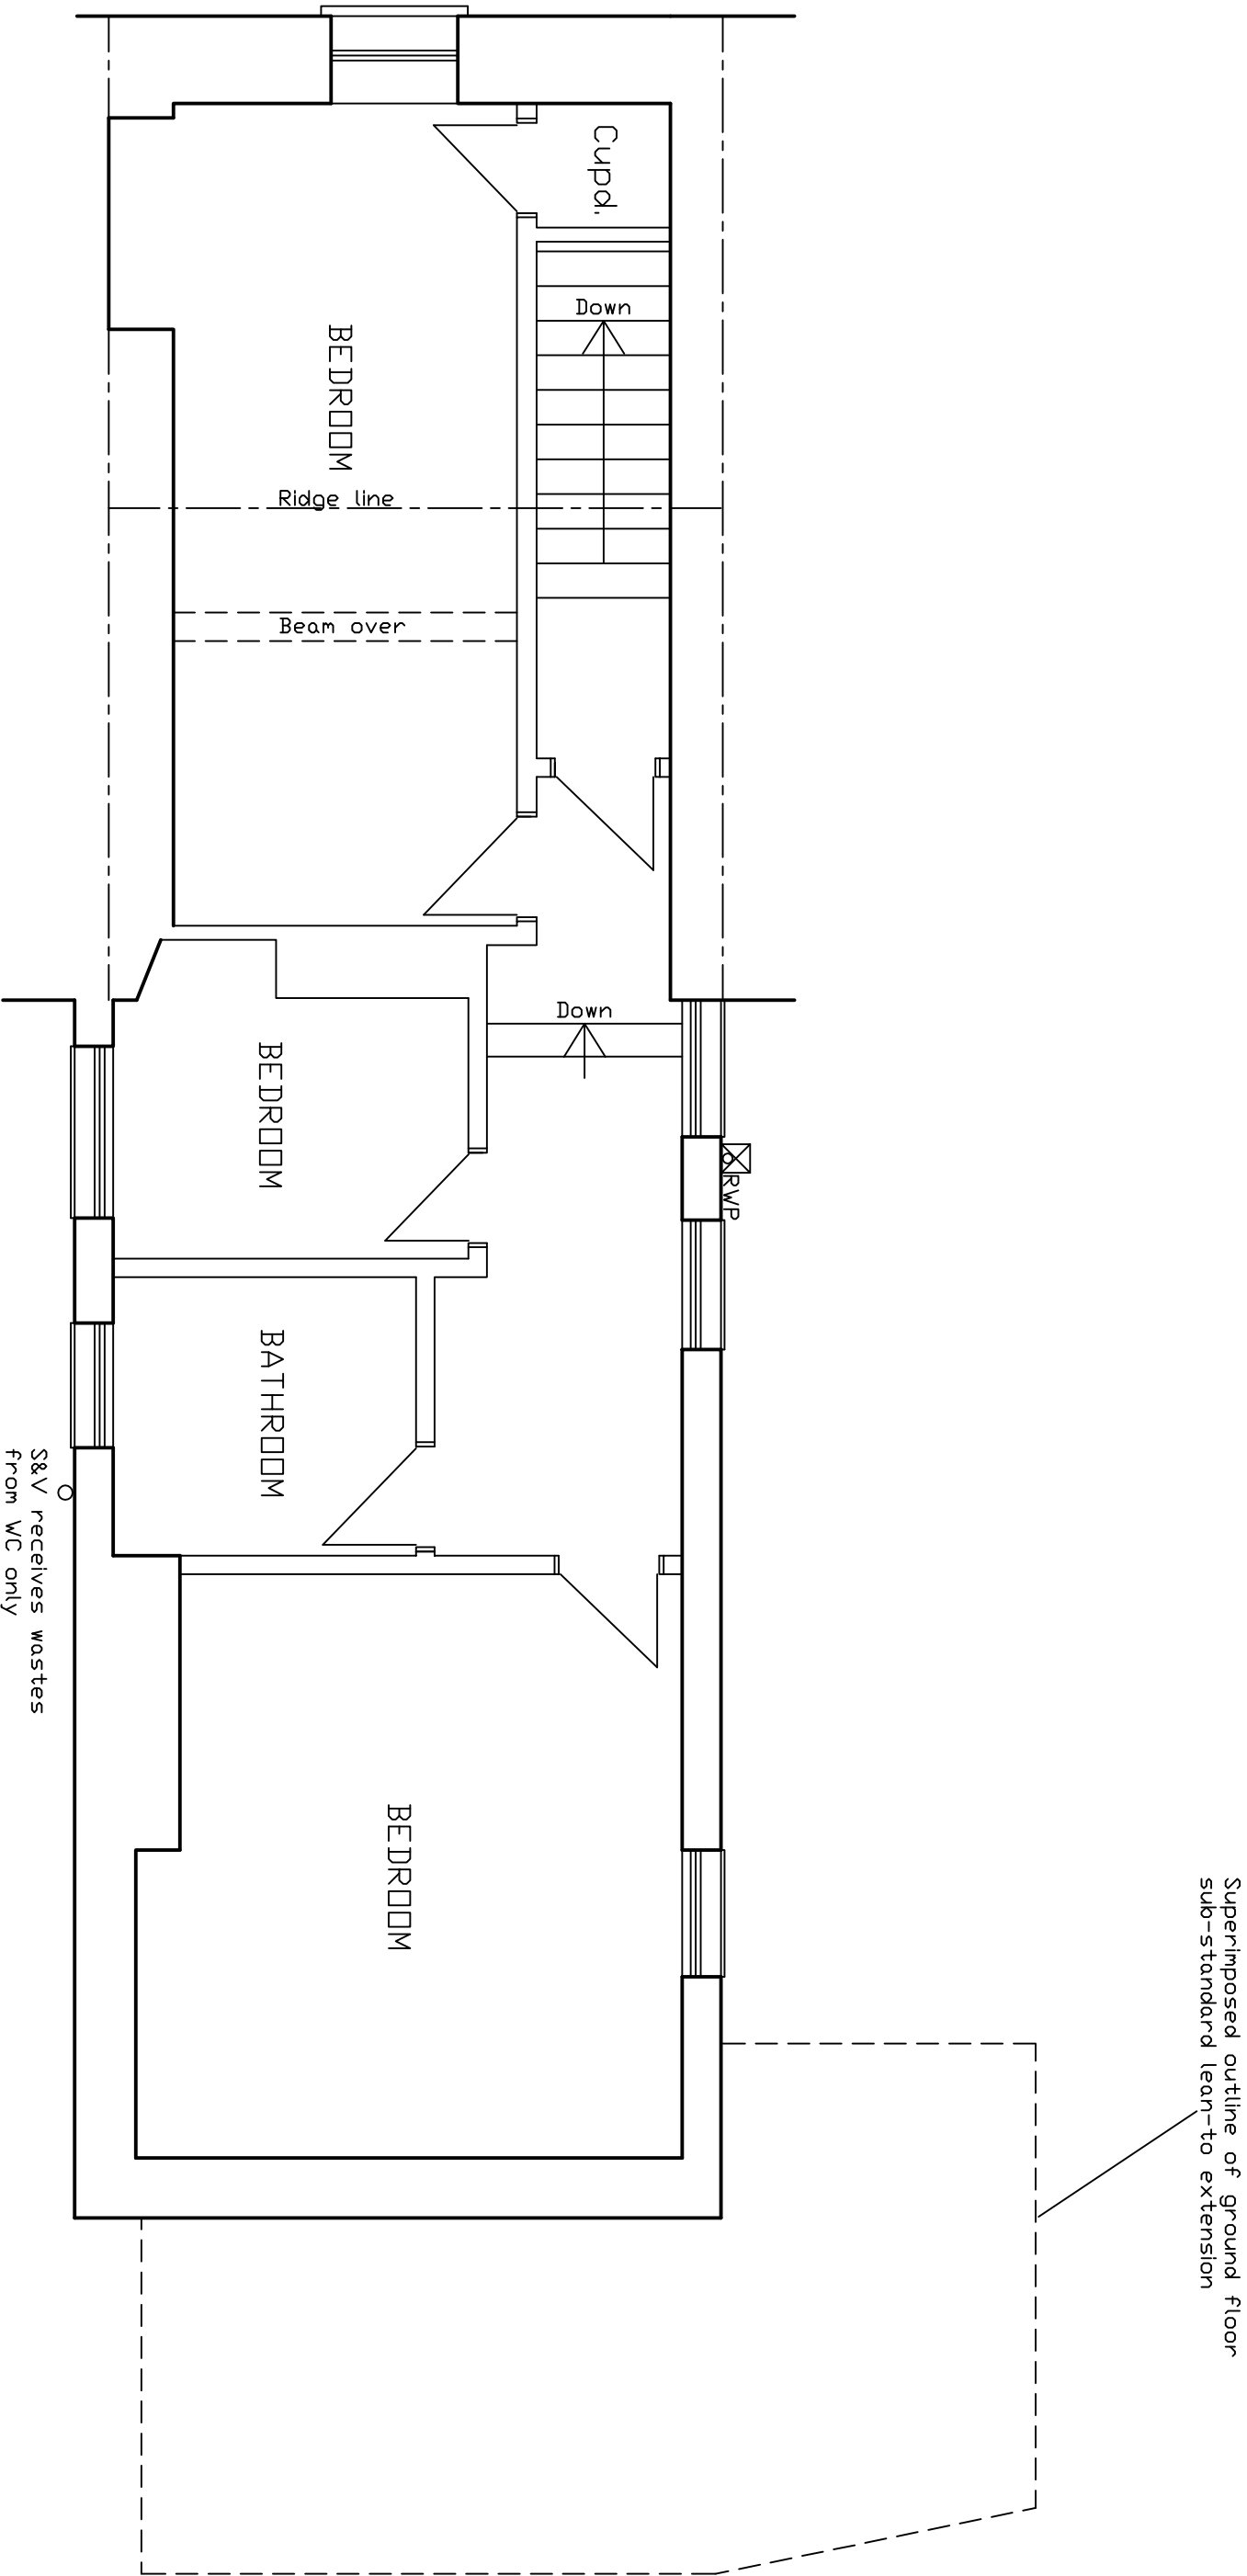

FIRST FLOOR PLAN

PROJECT

PROPOSED IMPROVEMENTS/ALTERATIONS
2, YEW STREET,
TROEDYRHIW,
MERTHYR TYDFIL.

DRAWING FIRST FLOOR PLAN

SCALE 1:50 DATE MAY 2021
DRAWN RE DRG.NO. 2