



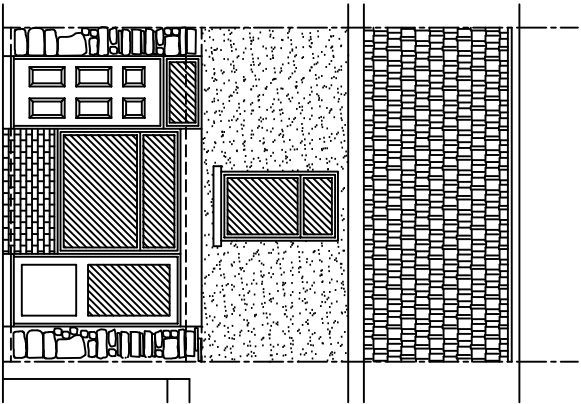


FRONT ELEVATION

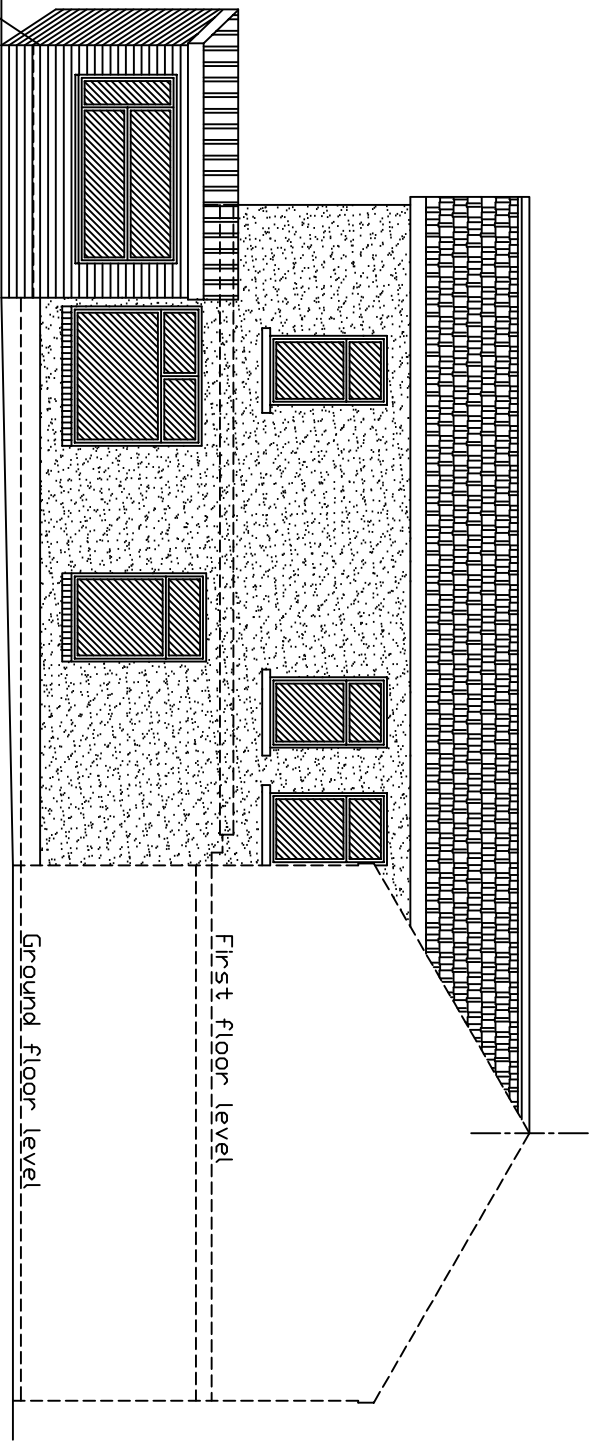


SIDE ELEVATION

Completely demolish sub-standard lean-to

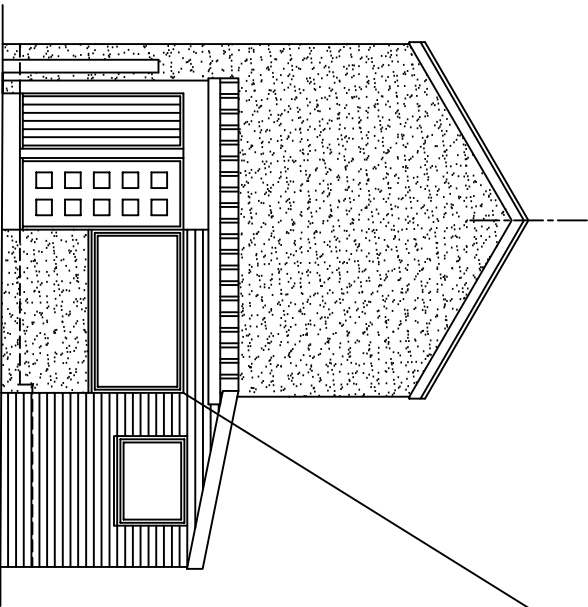

REAR ELEVATION

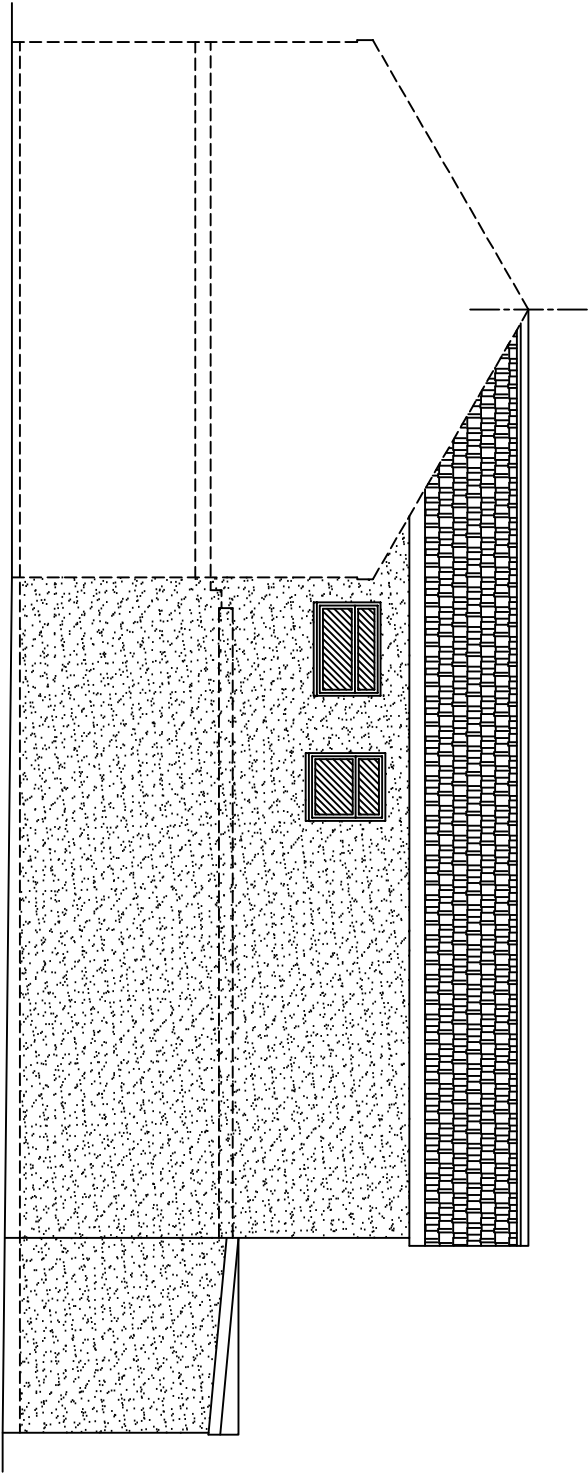

SIDE ELEVATION

PROJECT

PROPOSED IMPROVEMENTS/ALTERATIONS
2, YEW STREET,
TROEDYRHIW,
MERTHYR TYDFIL.

DRAWING EXISTING ELEVATIONS

SCALE 1:100 DATE MAY 2021

DRAWN RE DRG.NO. 5

THIS DRAWING IS COPYRIGHT