






PROPOSED FRONT ELEVATION

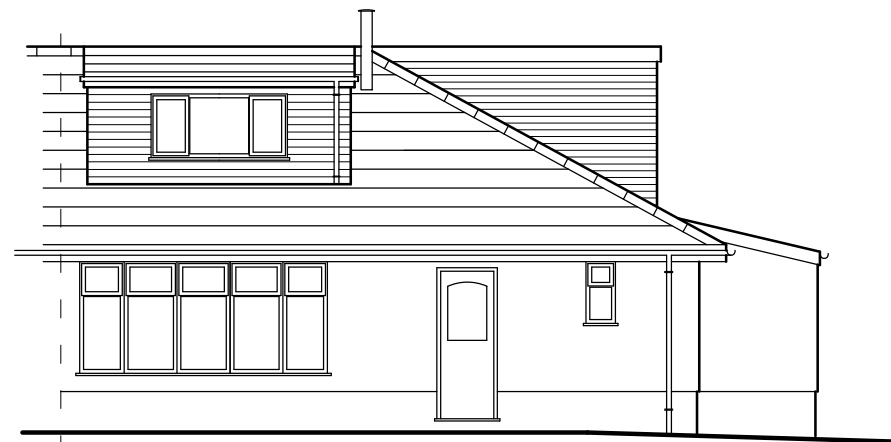


PROPOSED REAR ELEVATION (FLAT ROOF)

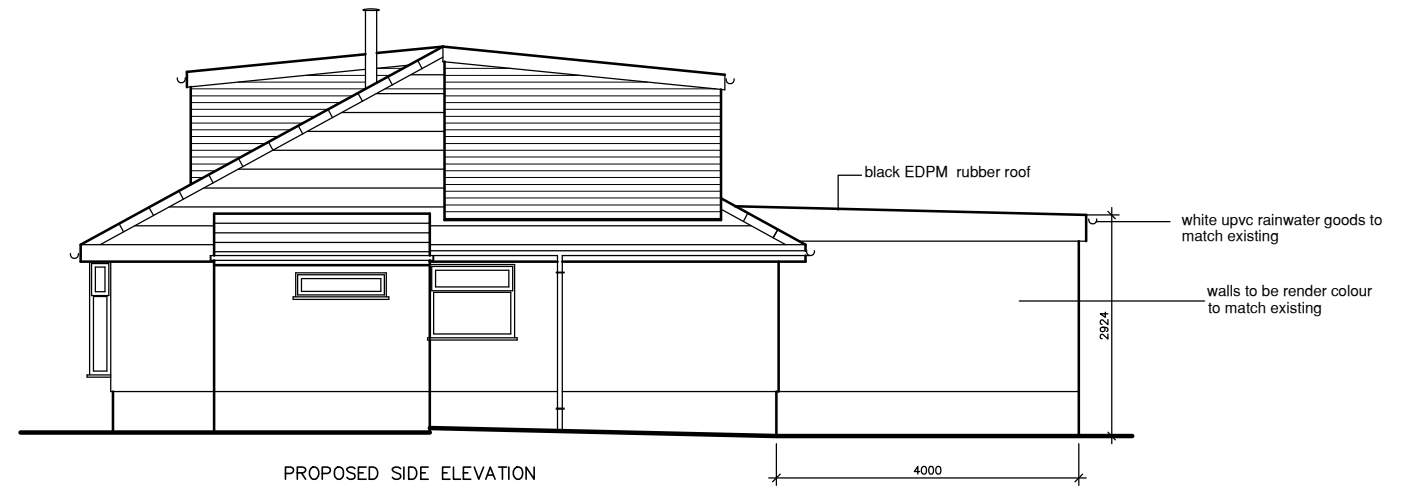

PROPOSED SIDE ELEVATION

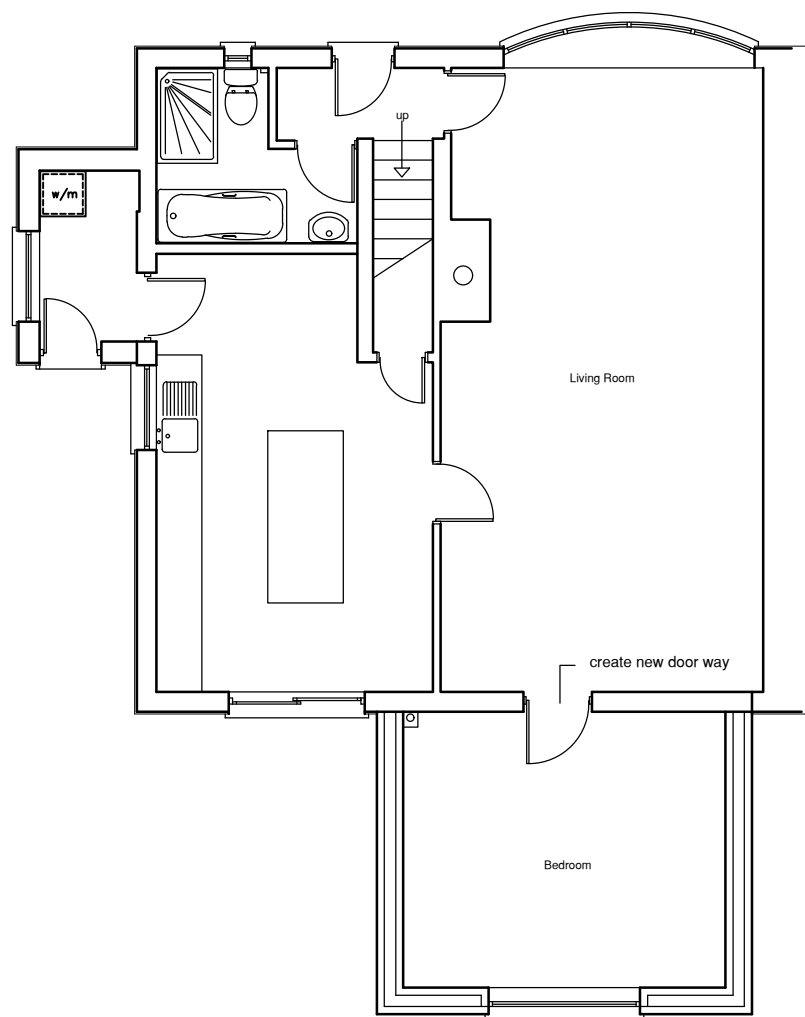

PROPOSED GROUND FLOOR PLAN

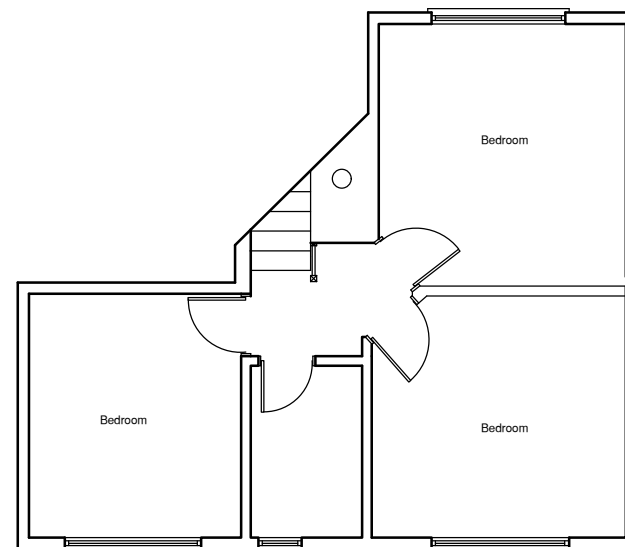

PROPOSED FIRST FLOOR PLAN

THIS DRAWING IS COPYRIGHT © C

Ken Bateman
Chartered Surveyor
B.Sc. (Hons), MRICS, C. Bart & McCall

project
Single storey rear Extension
at
10 Vernon Close
Penyard
Merthyr Tydfil

title
Proposed plans and
elevations

Date: January 2024

Scale: A2 @ 1:100

Drawn:

Drawing No.	Rev.
GA 002	A