



EXISTING FRONT ELEVATION
(1:100)




EXISTING SIDE ELEVATION
(1:100)




EXISTING REAR ELEVATION
(1:100)




EXISTING SIDE ELEVATION
(1:100)

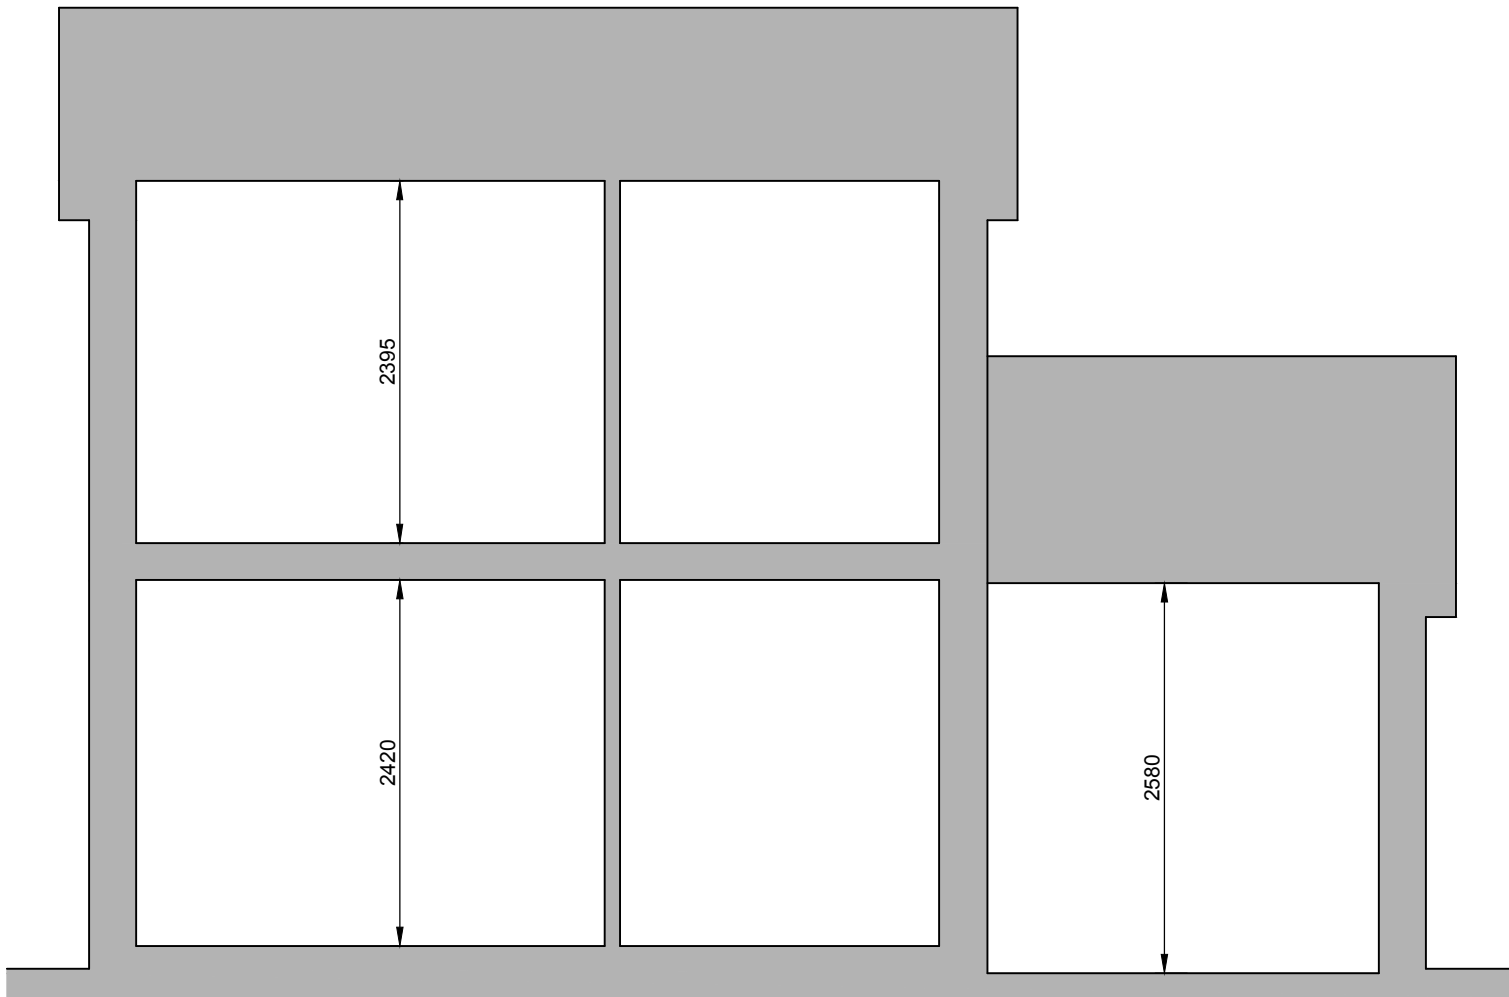


SECTION (A-A)
(1:50)

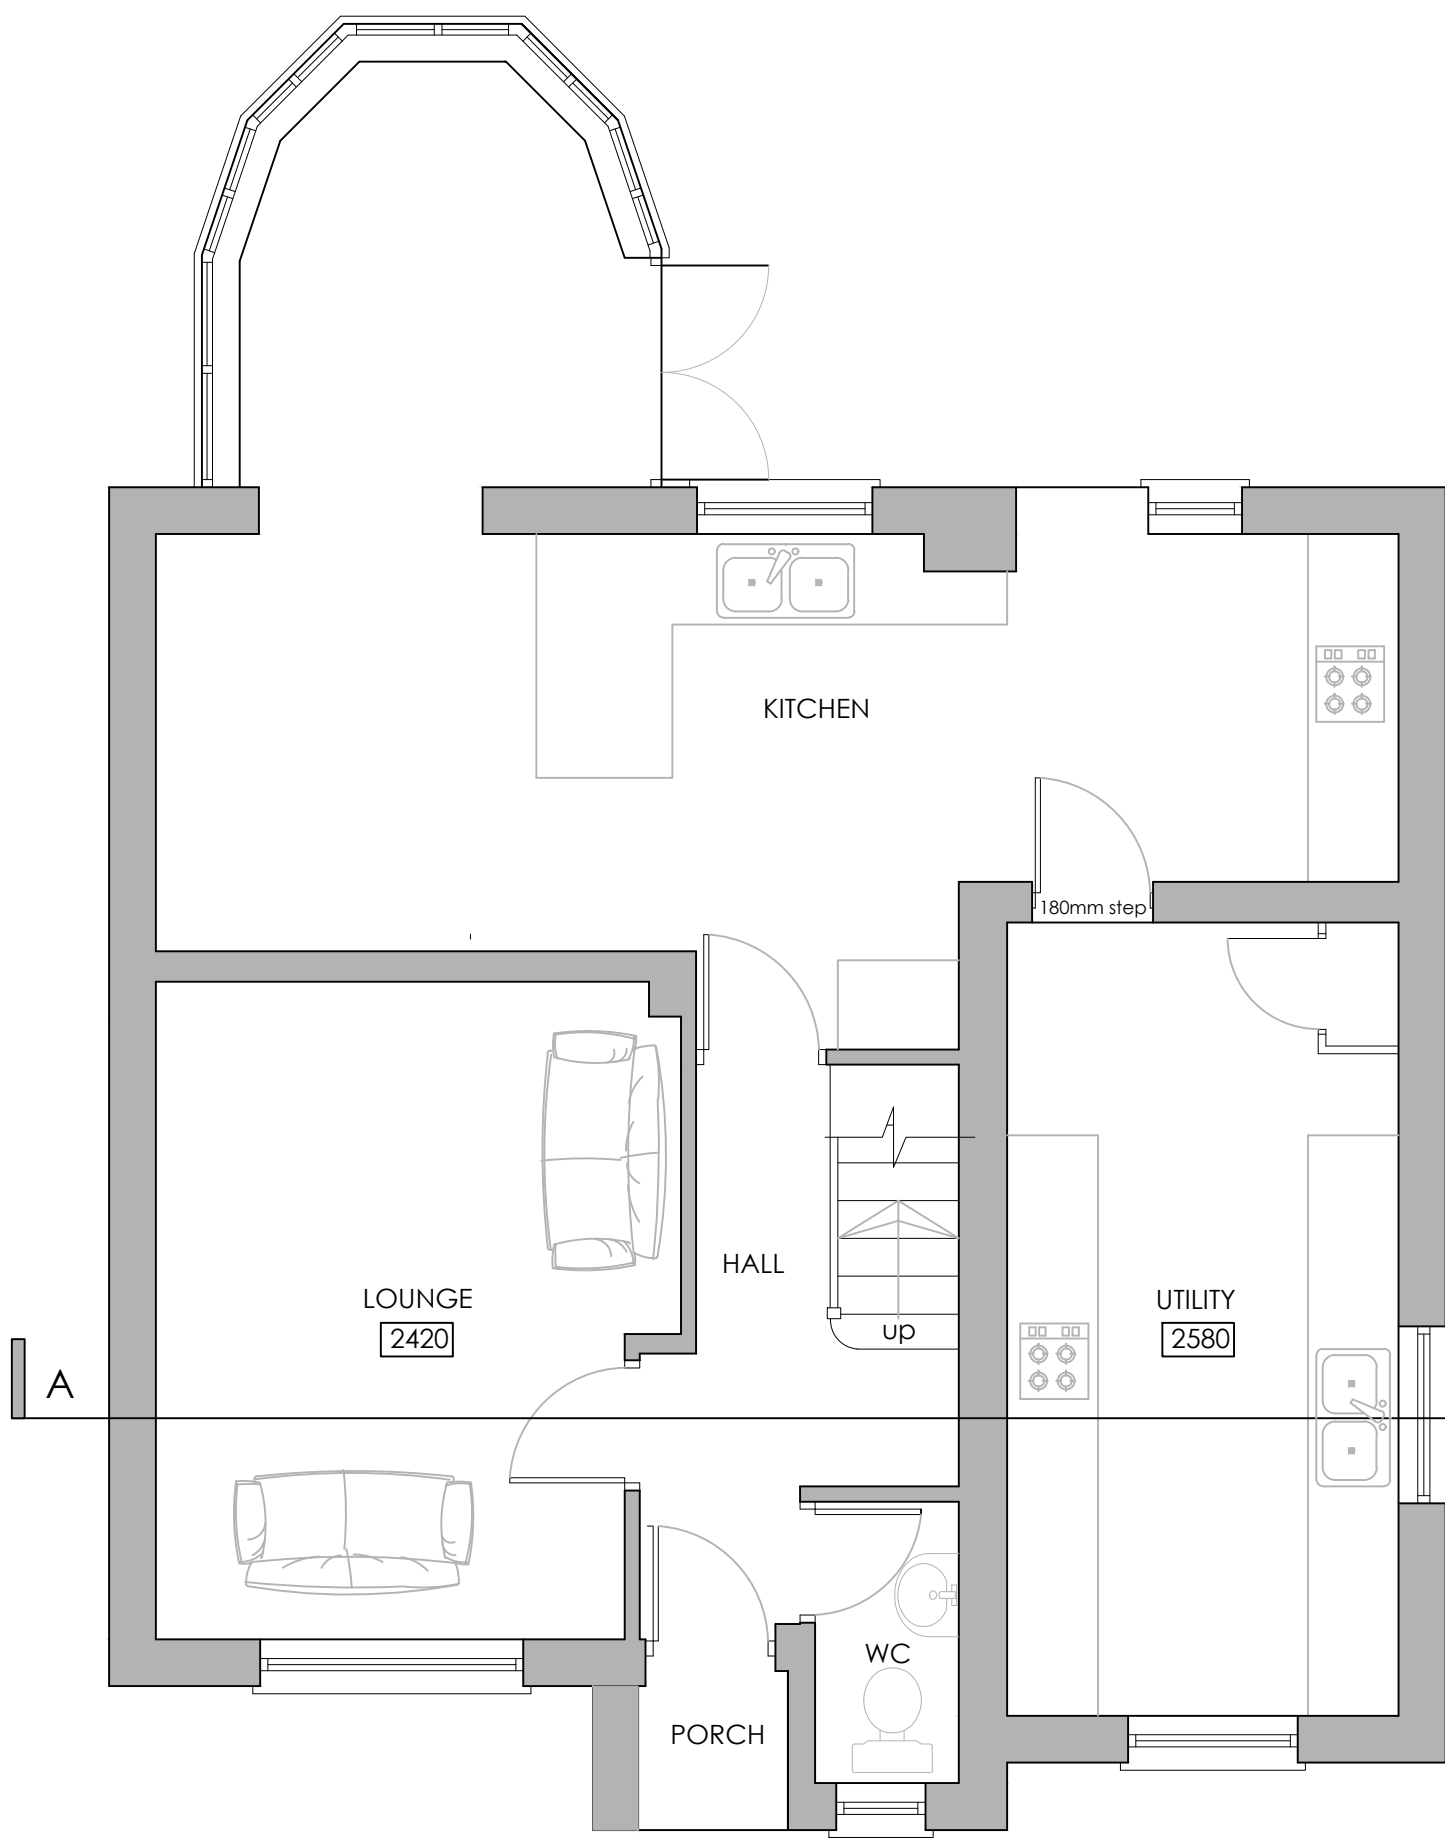


EXISTING GROUND FLOOR
(1:50)

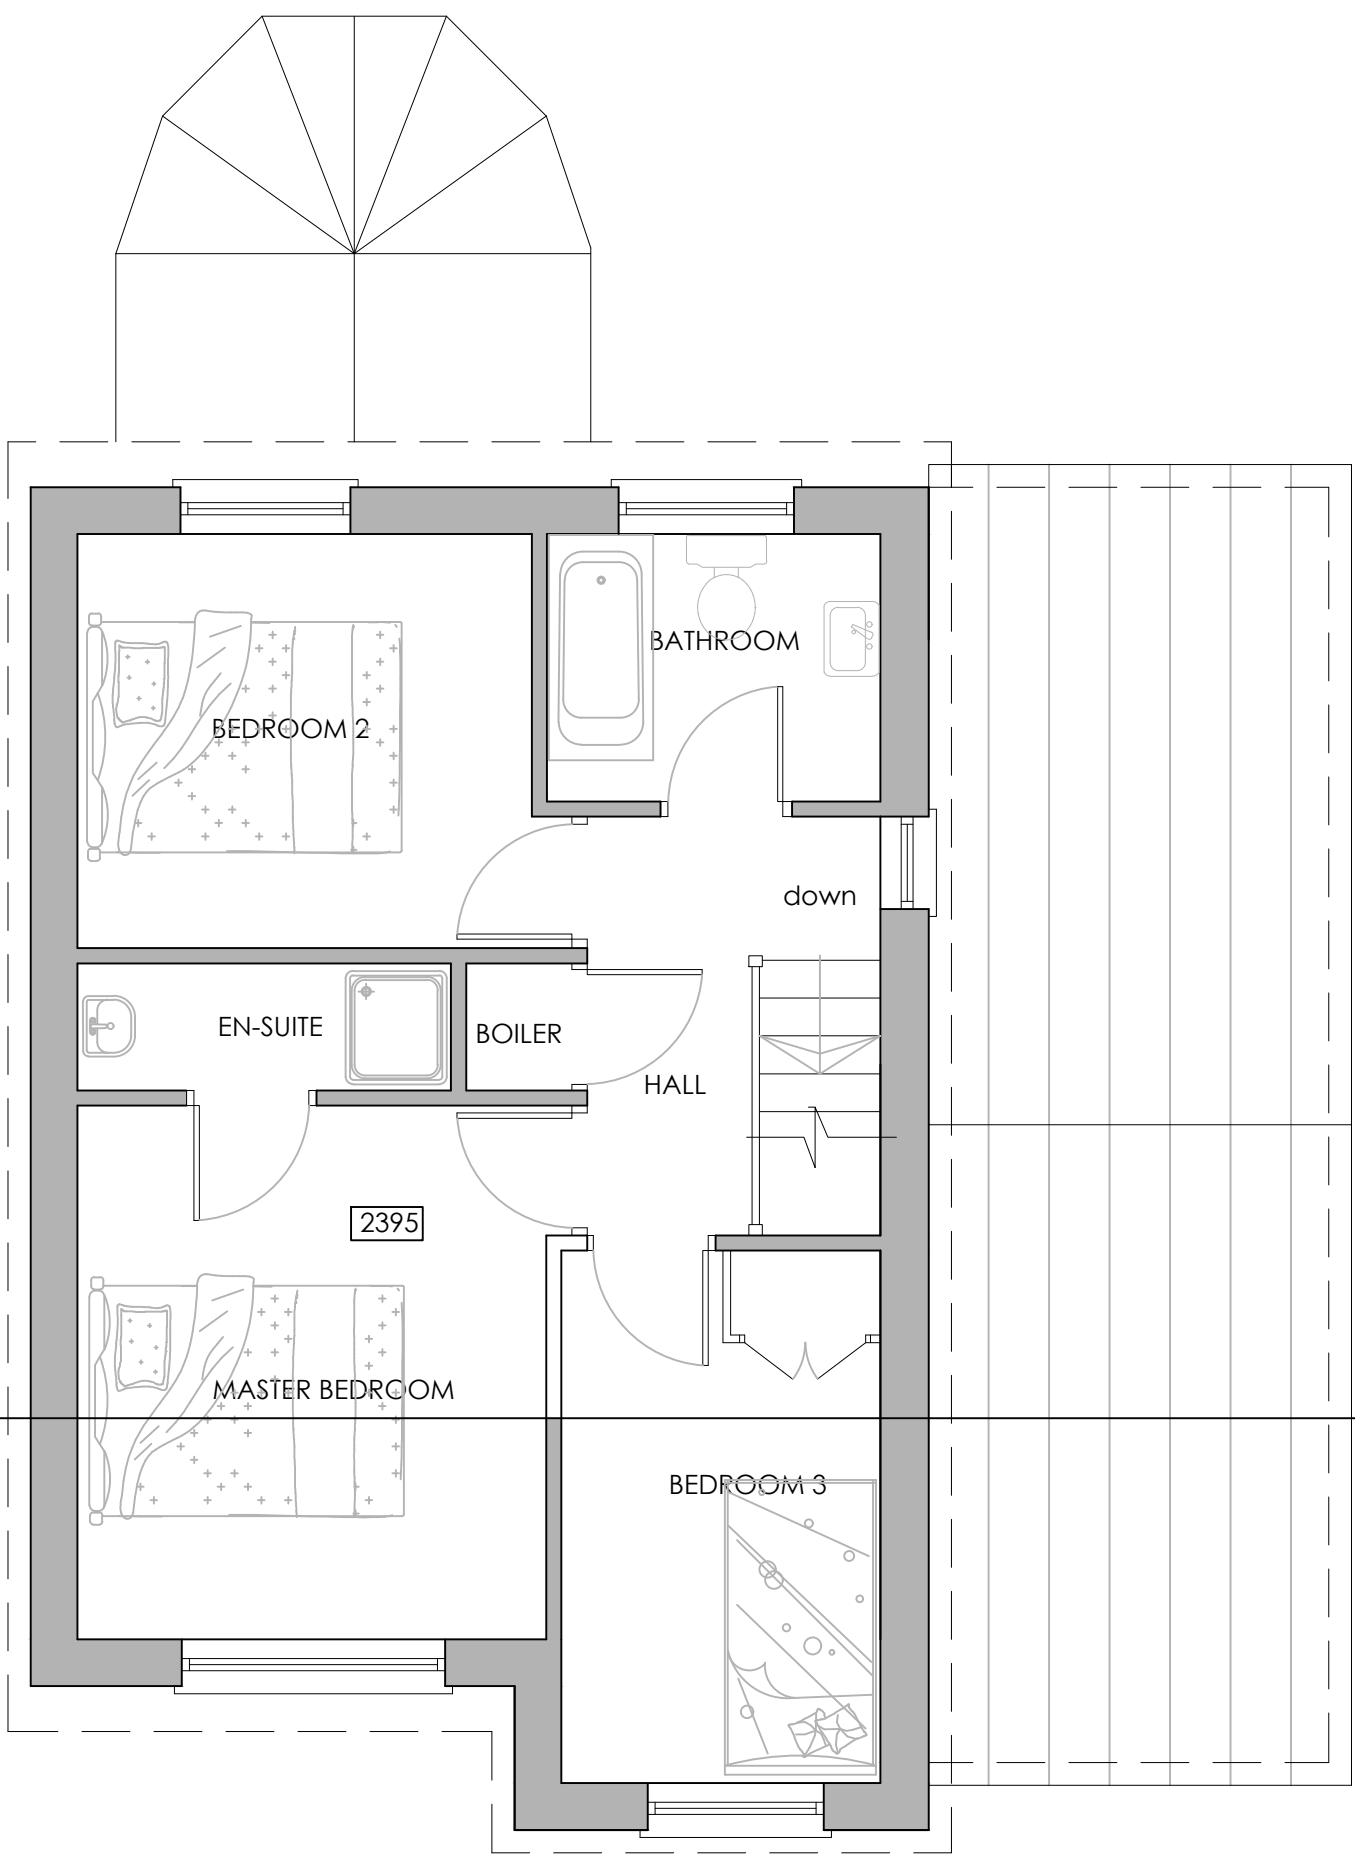

EXISTING FIRST FLOOR
(1:50)

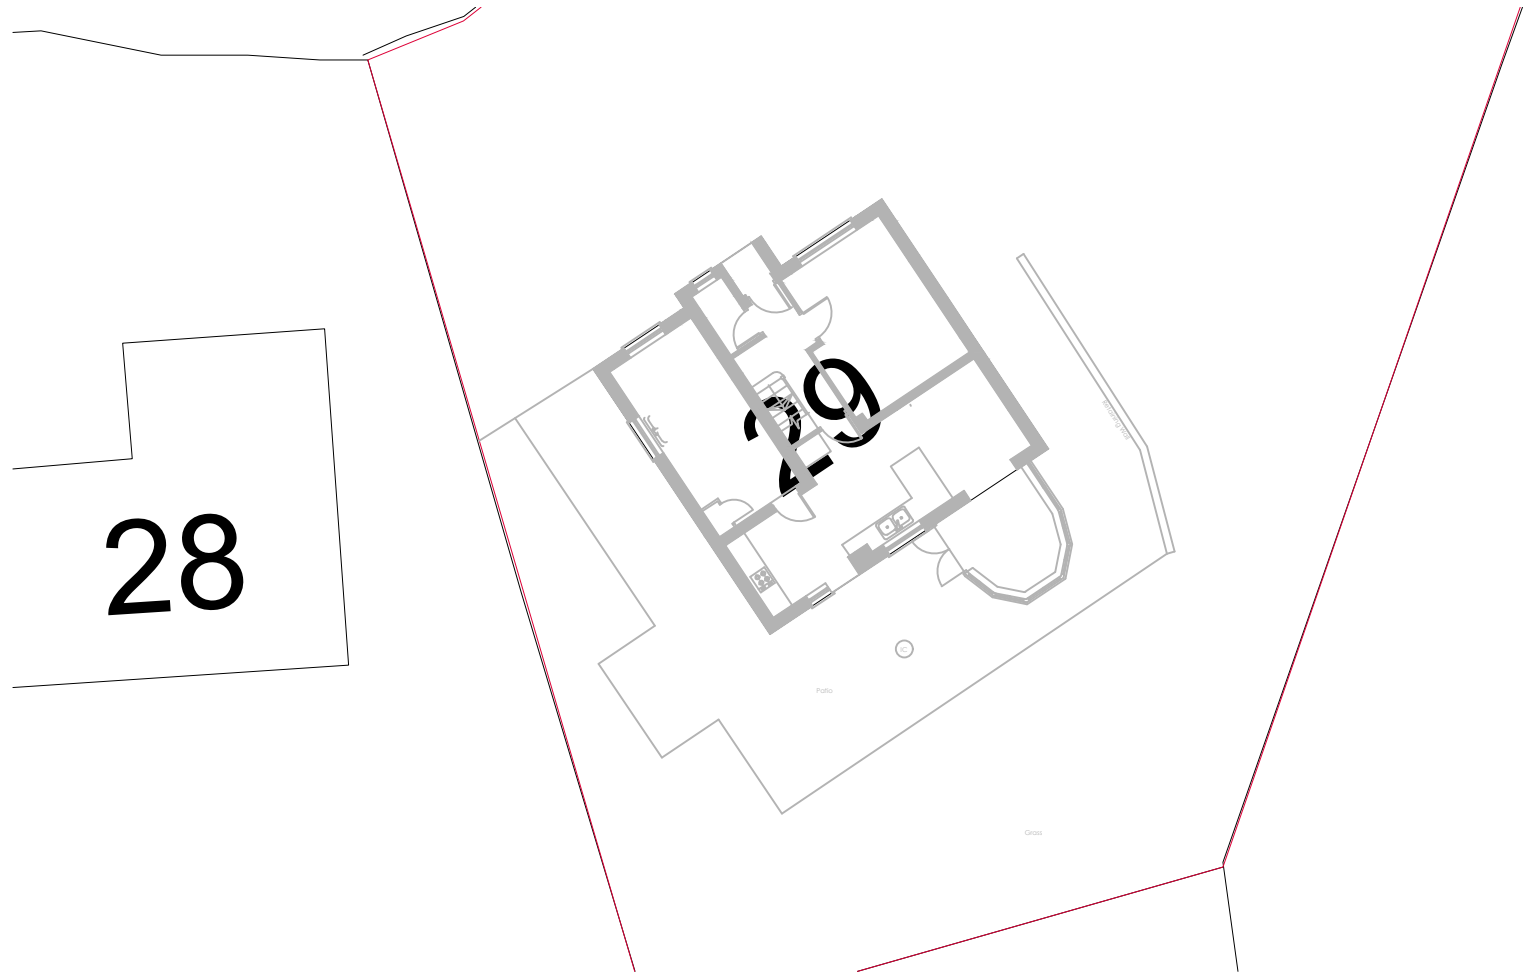

SITE PLAN
SCALE 1:200

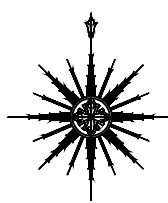

LOCATION PLAN
SCALE 1:1250