




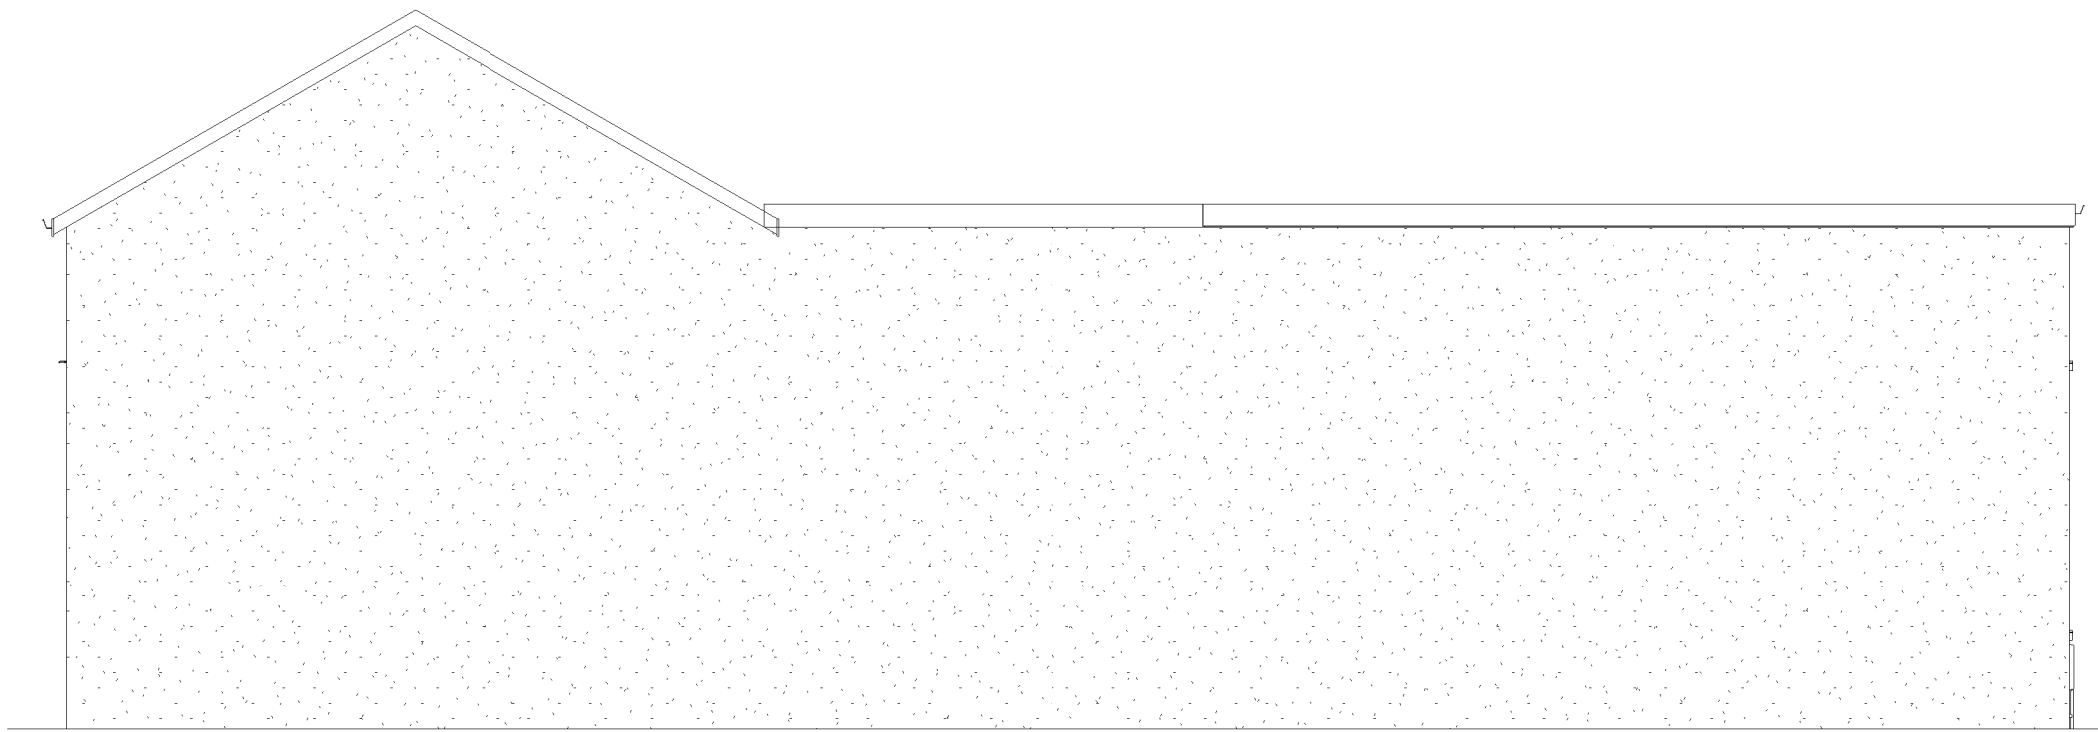

Proposed Side 1 Elevation

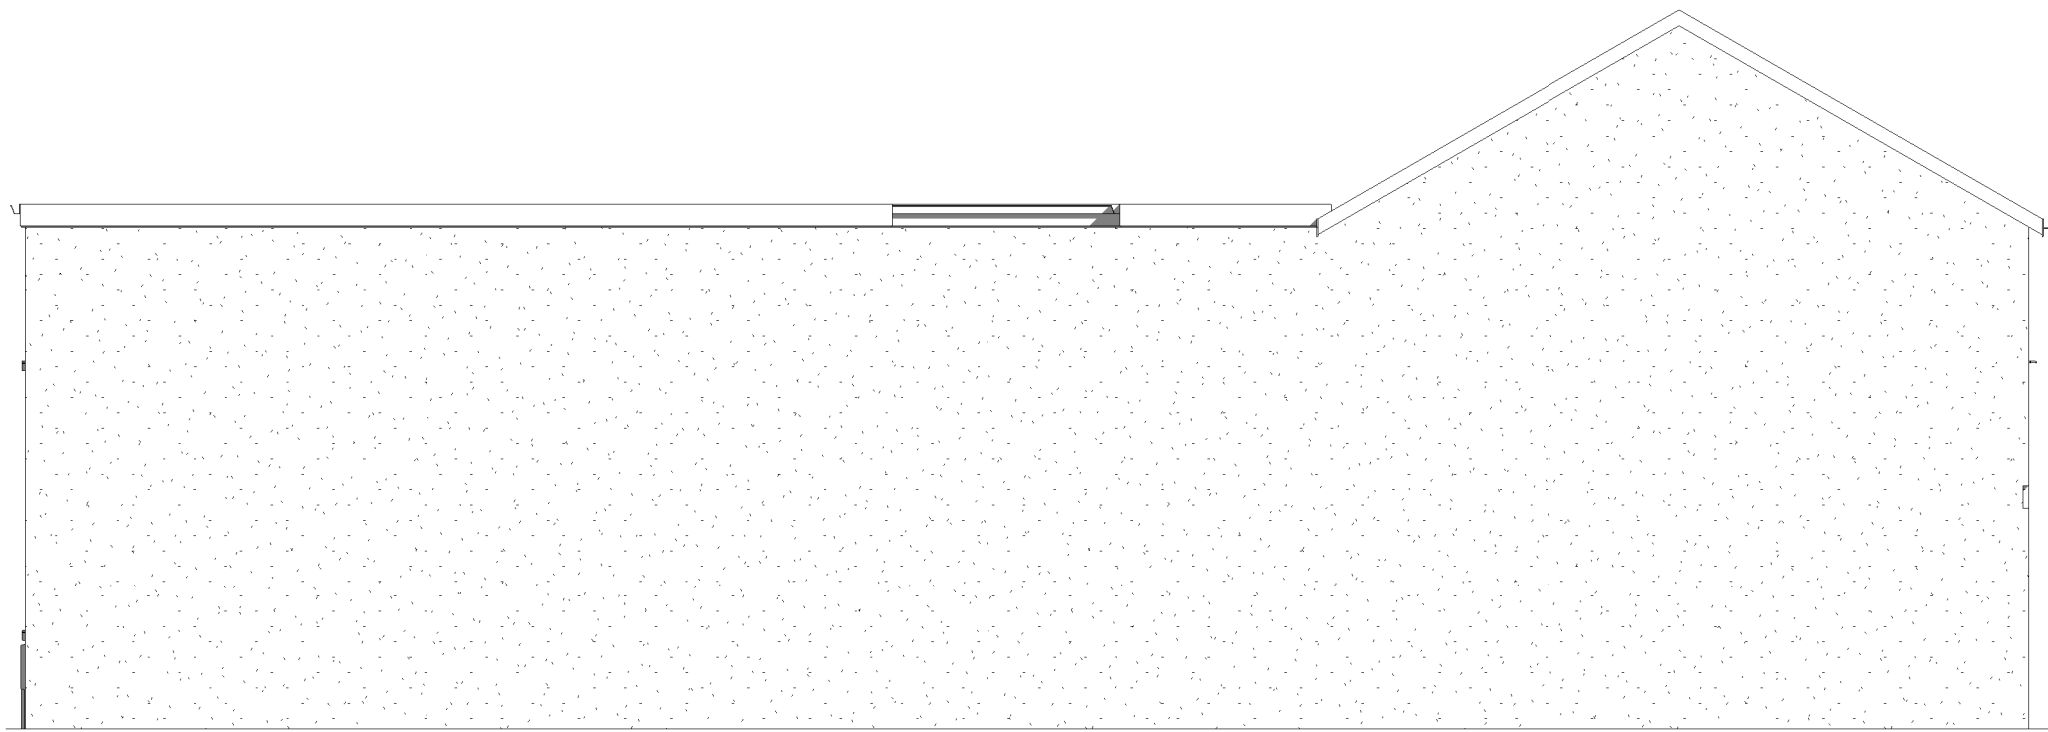


Proposed Side 2 Elevation

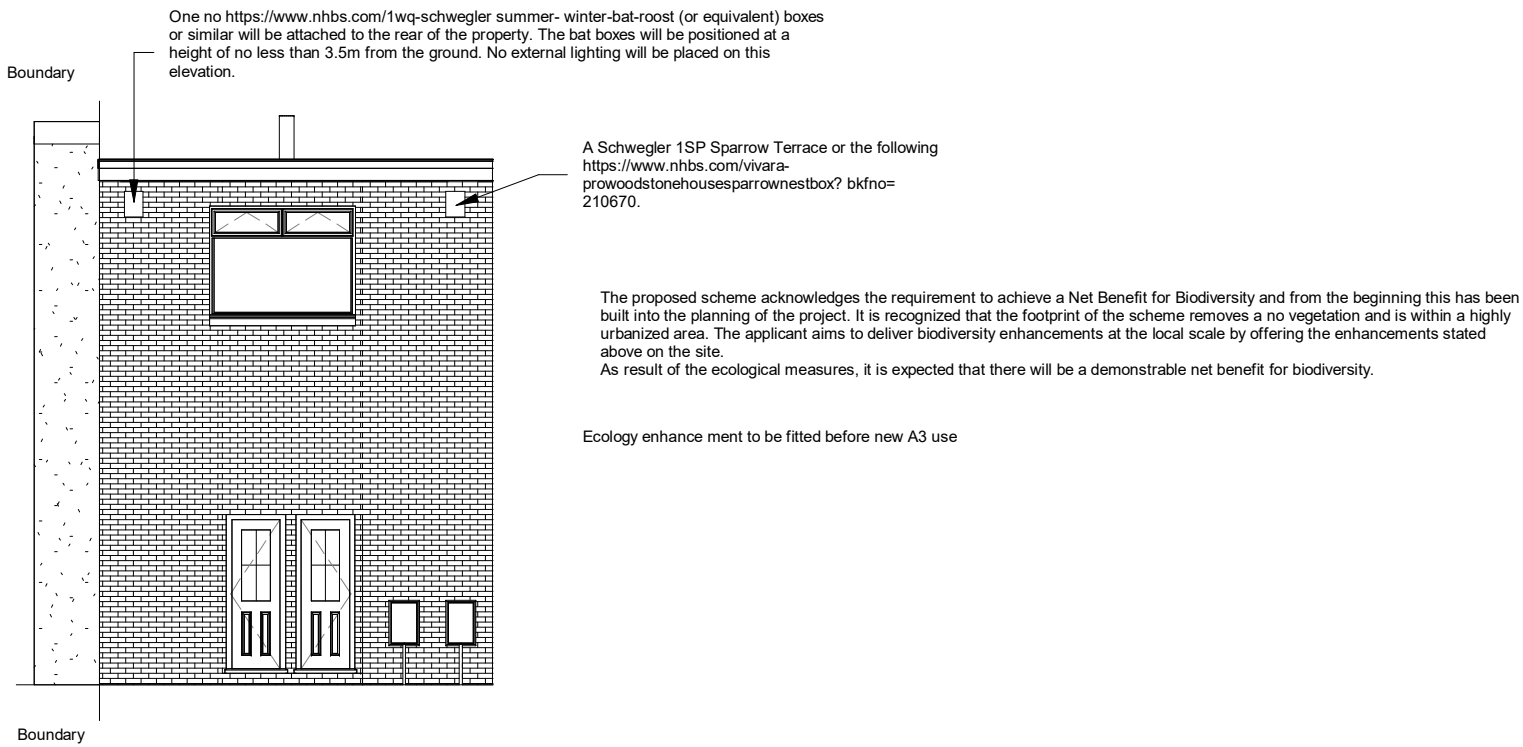


Proposed Rear Elevation




Proposed Front Elevation

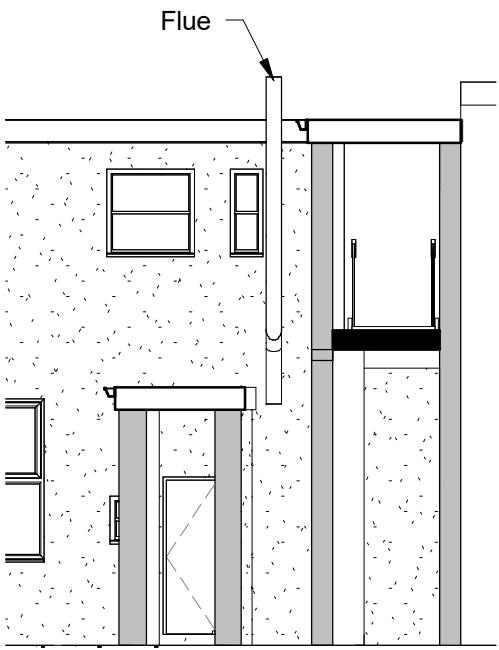

Proposed Flue Elevation

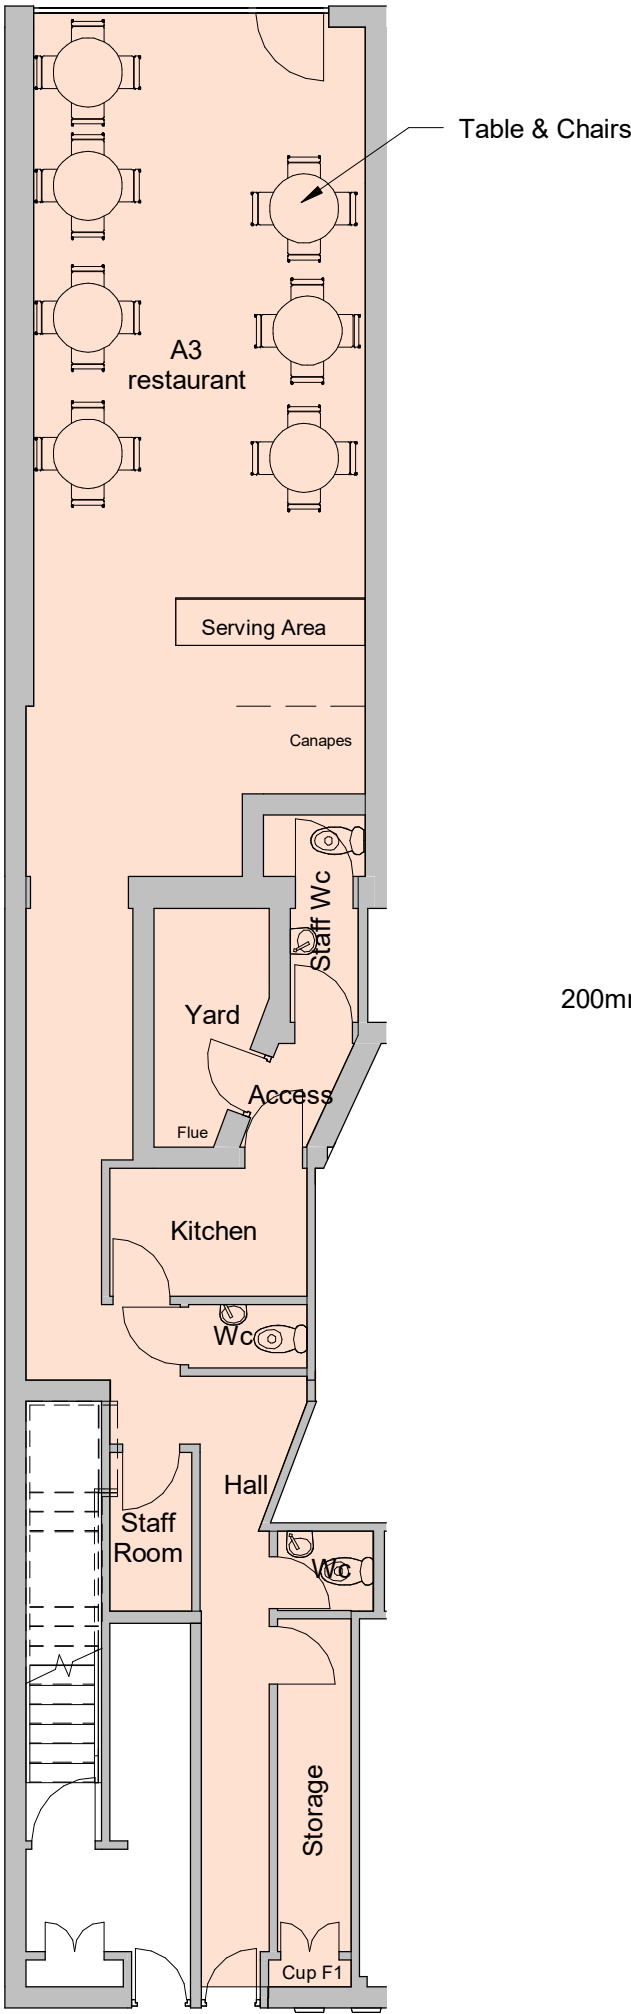

Proposed Ground Floor

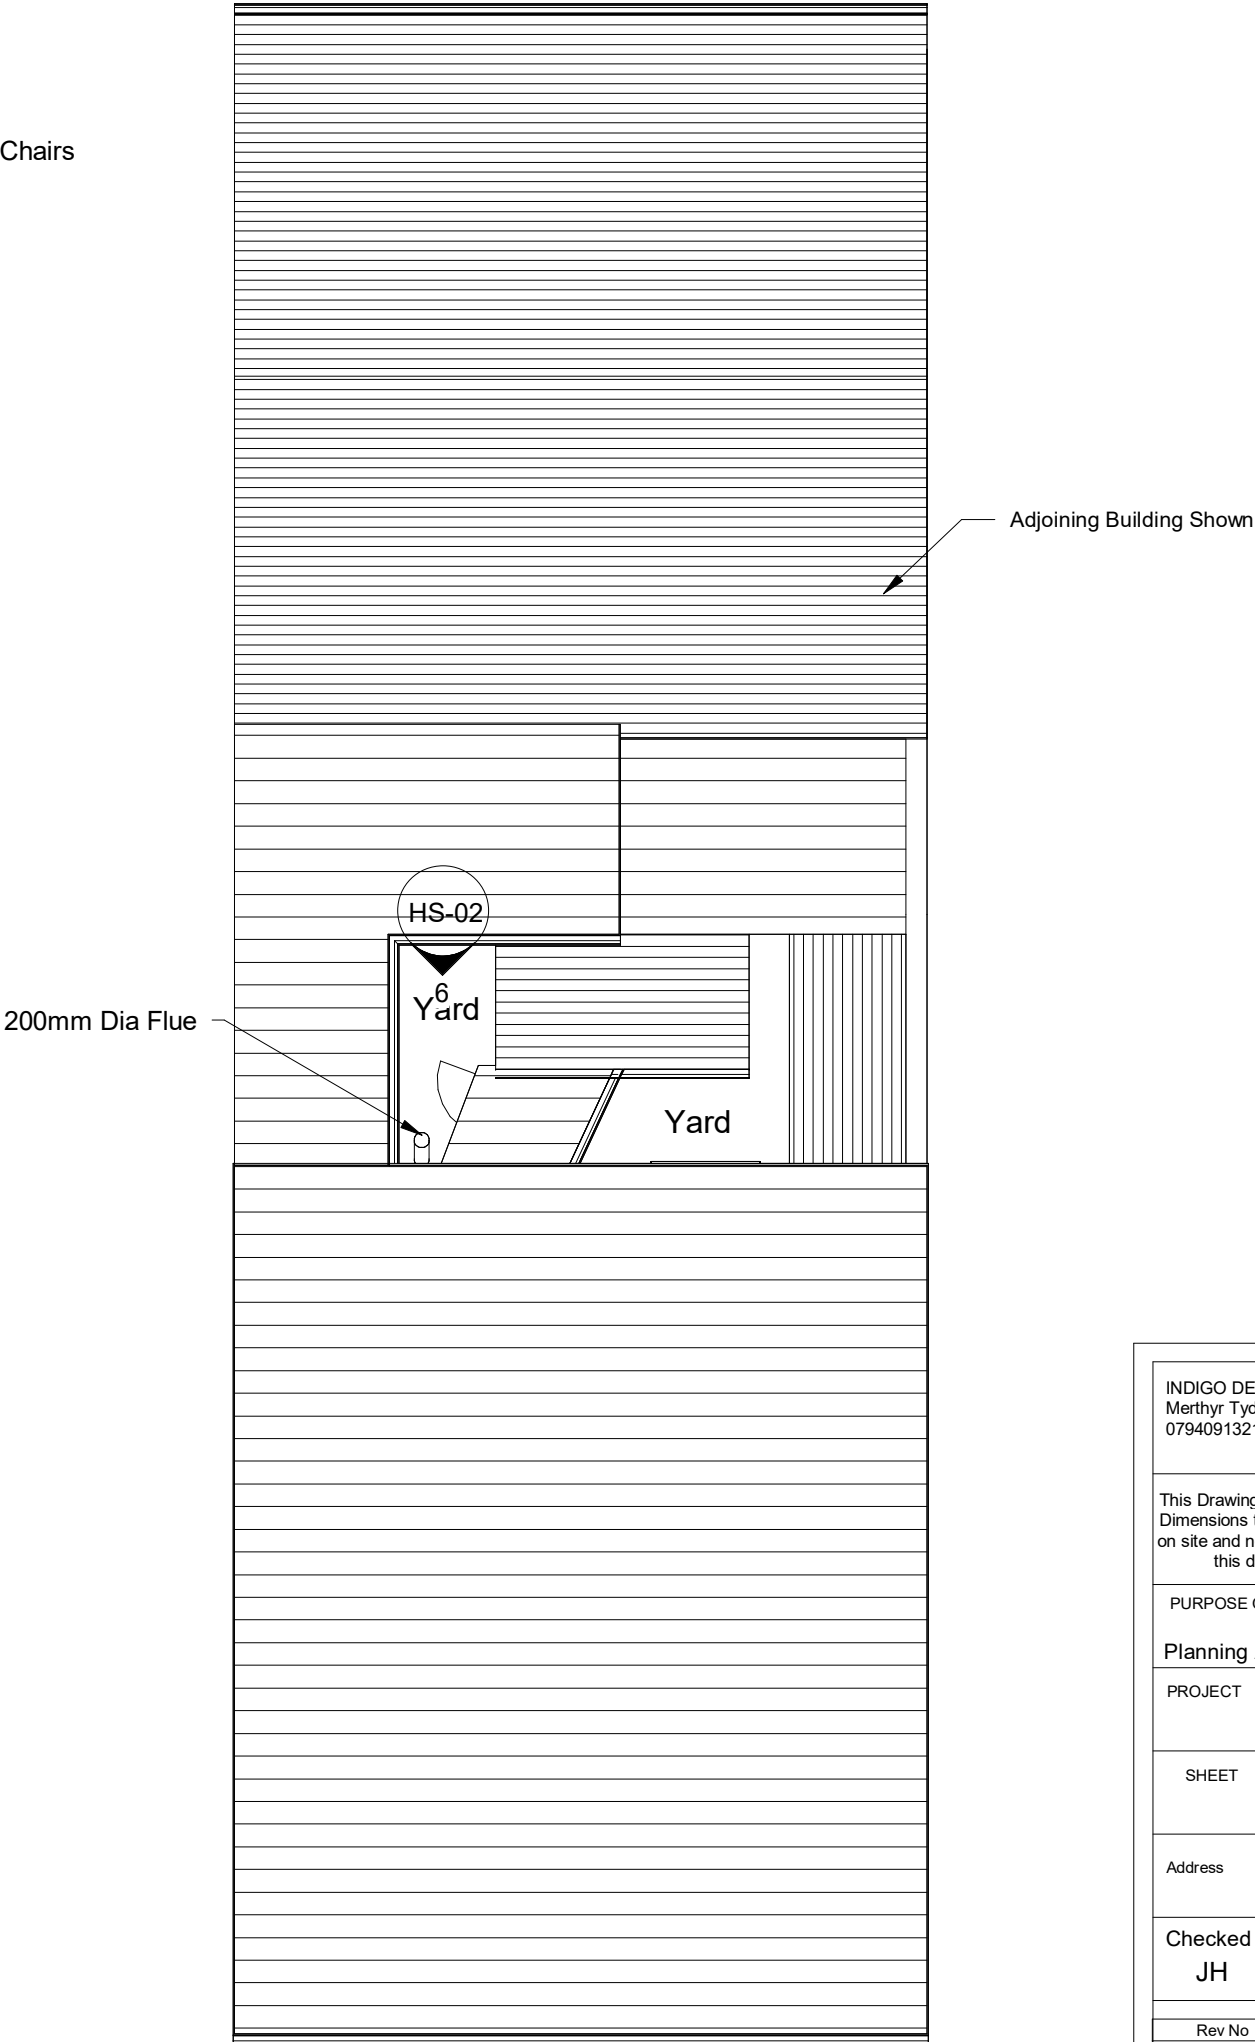

Proposed Roof

INDIGO DESIGN (Part of 3dcadwales Ltd) 5 Ashlea Drive, Merthyr Tydfil, CF47 0NY Tele 01685 385746 Mob - 07940913216 Email: enquiries@indigo-3d-design.co.uk		
This Drawing is Copyright, Dimensions to be checked on site and not scaled from this drawing		 Indigo 3d Design
PURPOSE OF ISSUE	DRAWING NUMBER	
Planning Approval	HS-02	
PROJECT		
Change of use		
SHEET		
Proposed plans and elevations		
Address		
111 High Street, Merthyr Tydfil. CF47 8AP		
Checked by	Drawn by	Scale (@ A2)
JH	PH	1 : 100
Rev No	Description	Date
A	Issue Date	06/08/2024
B	Ecology enhancements added	25/09/2024