


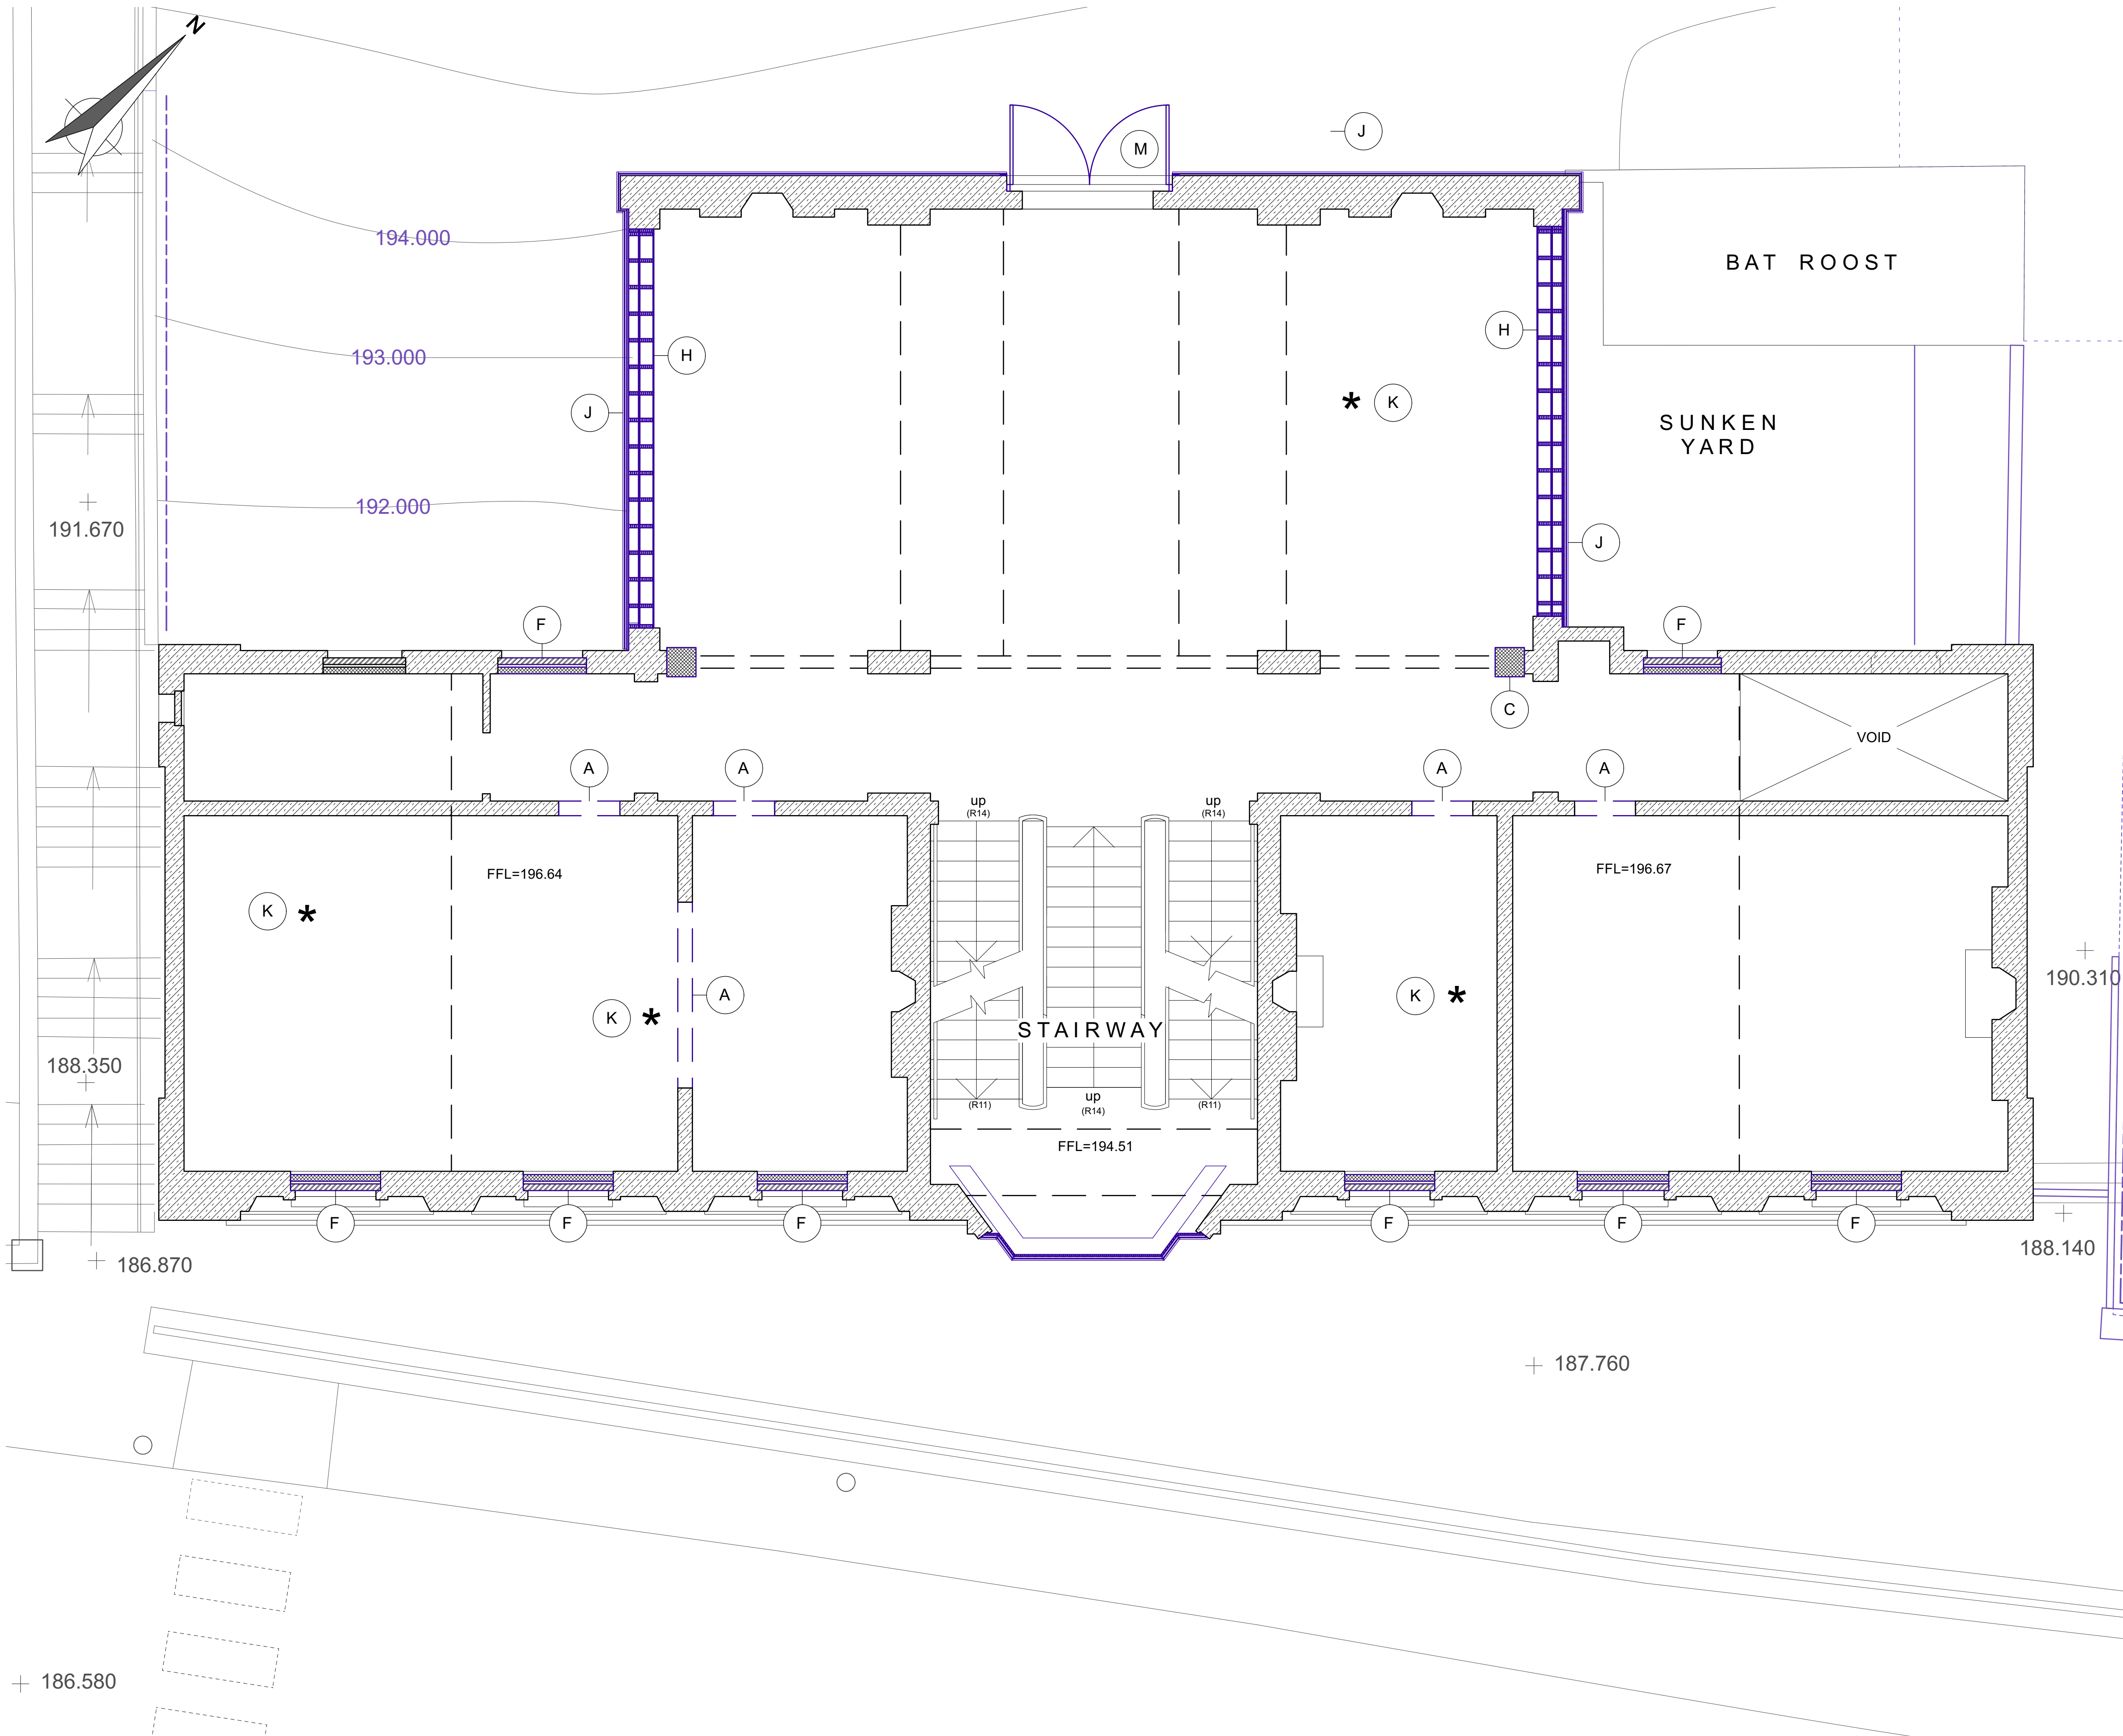

Responsibility is not accepted for errors made by others scaling from this drawing.

All construction information should be taken from figured dimensions only. Dimensions are in millimetres unless otherwise stated.

All dimensions and conditions are to be checked on site prior to preparing drawings or commencing any work.

Any variations or supplementary drawings are to be approved by The Architect.

KEY - Plans

- A New lintols over openings
- B New steel columns
- C New brickwork columns
- D Opening filled in with blockwork
- E Opening filled with Brickwork
- F Opening filled with Brickwork and Blockwork
- G Collapsed walling re-built like for like
- H New timber stud walling
- I New masonry external walls
- J New mesh panel facade
- K Patch-repair ceiling like for like
- L New timber flooring
- M New metal door

1 First Floor Plan As Proposed
Scale: 1:50

CLIENT		Merthyr Tydfil CBC	
PROJECT		YMCA, Merthyr, Temporary Roof	
DRAWING TITLE		Proposed FF Plan	
DRAWN/CHECKED	SCALE	DATE	DRAWING NO.
AA	1:50 @ A1, 1:100 @ A3	11/11/2022	3510
DO NOT SCALE FOR CONSTRUCTION PURPOSES - ALL DIMENSIONS TO BE CHECKED ON SITE - NOTIFY ARCHITECT OF ALL DISCREPANCIES - THIS DRAWING IS COPYRIGHT		REV.	
		C 102	

DAVIES SUTTON
ARCHITECTS
Penrhed Studios • Penrhed Street
Grange Town • Cardiff • CF11 7LJ
Tel: 029 2066 4455 • Fax: 029 2066 4411
E-mail: office@davies-sutton.co.uk
Web: www.davies-sutton.co.uk