




1 Proposed Front Elevation  
1 : 100



2 Proposed Rear Elevation  
1 : 100

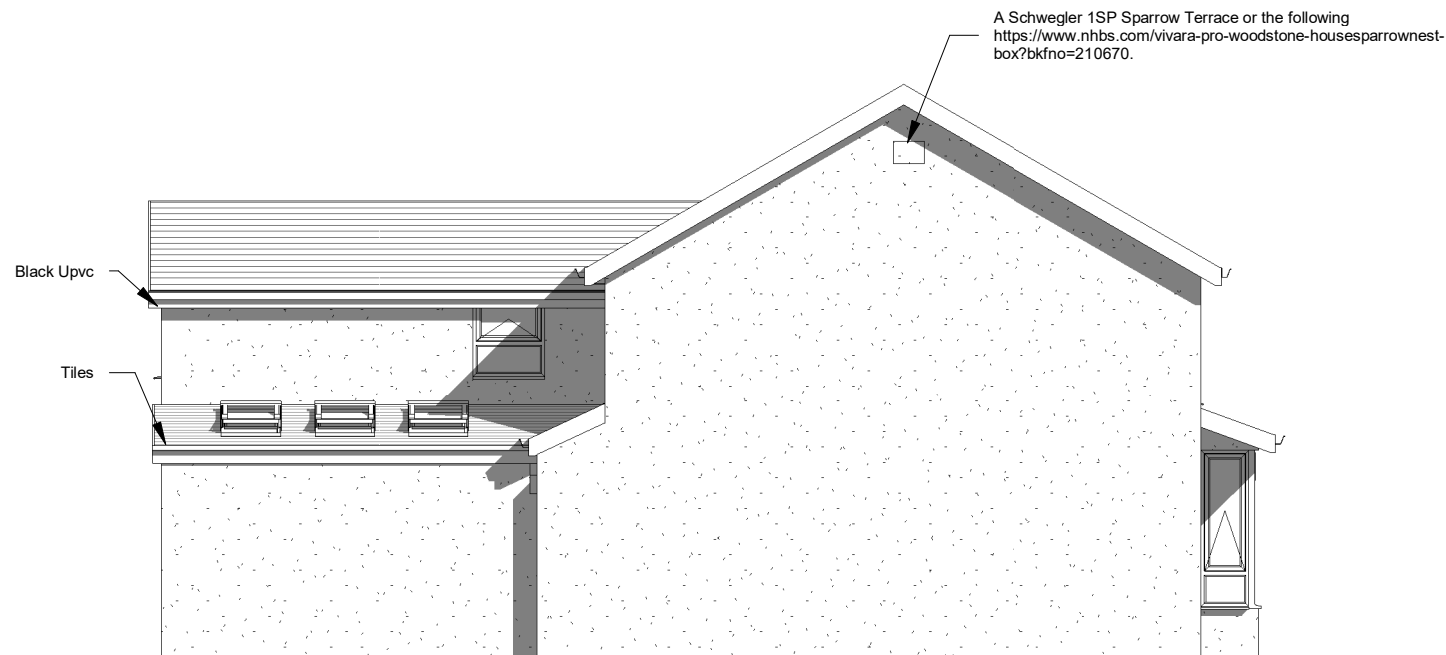


3 Proposed Side 1 Elevation  
1 : 100

Ecology enhancements will be completed before the dwelling is occupied.



4 Proposed Side 2 Elevation  
1 : 100

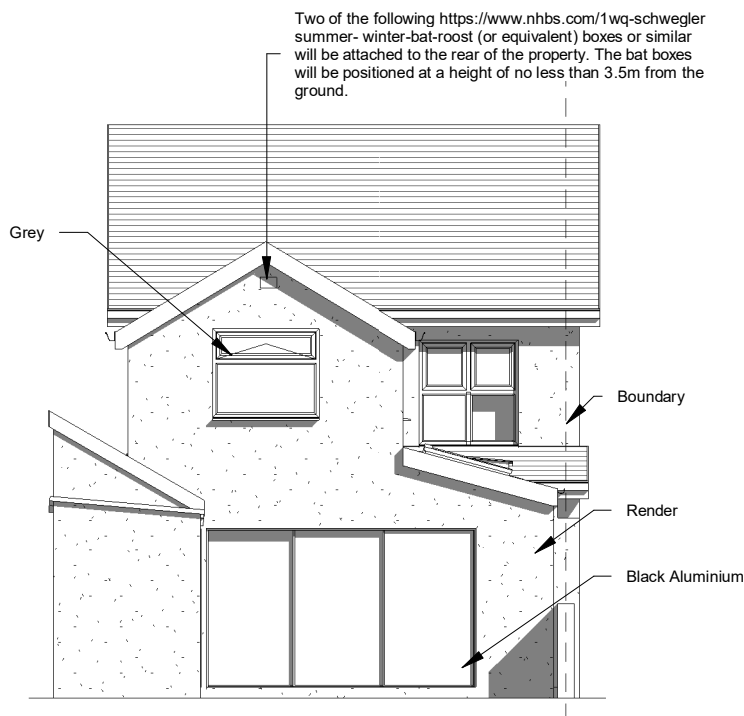

5 Proposed Rear Elevation Inc Sheds  
1 : 100

INDIGO DESIGN (Part of 3dcadwales Ltd) 5 Ashlea Drive,  
Merthyr Tydfil, CF47 0NY Tele 01685 385746 Mob -  
07940913216 Email: philip@3dcadwales.co.uk

This Drawing is Copyright,  
Dimensions to be checked  
on site and not scaled from  
this drawing



PURPOSE OF ISSUE  
Planning Approval

DRWAING NUMBER  
TP-03

PROJECT  
House Renovation

SHEET  
Proposed Elevations

Address  
27 The Parade, Thomastwn,  
Merthyr Tydfil

Checked by  
JH

Drawn by  
PH

Scale (@ A3)  
1 : 100

| Rev No | Description                | Date       |
|--------|----------------------------|------------|
| A      | Issue                      | 1/12/2023  |
| B      | Ecology Enhancements added | 16/04/2024 |
|        |                            |            |
|        |                            |            |