




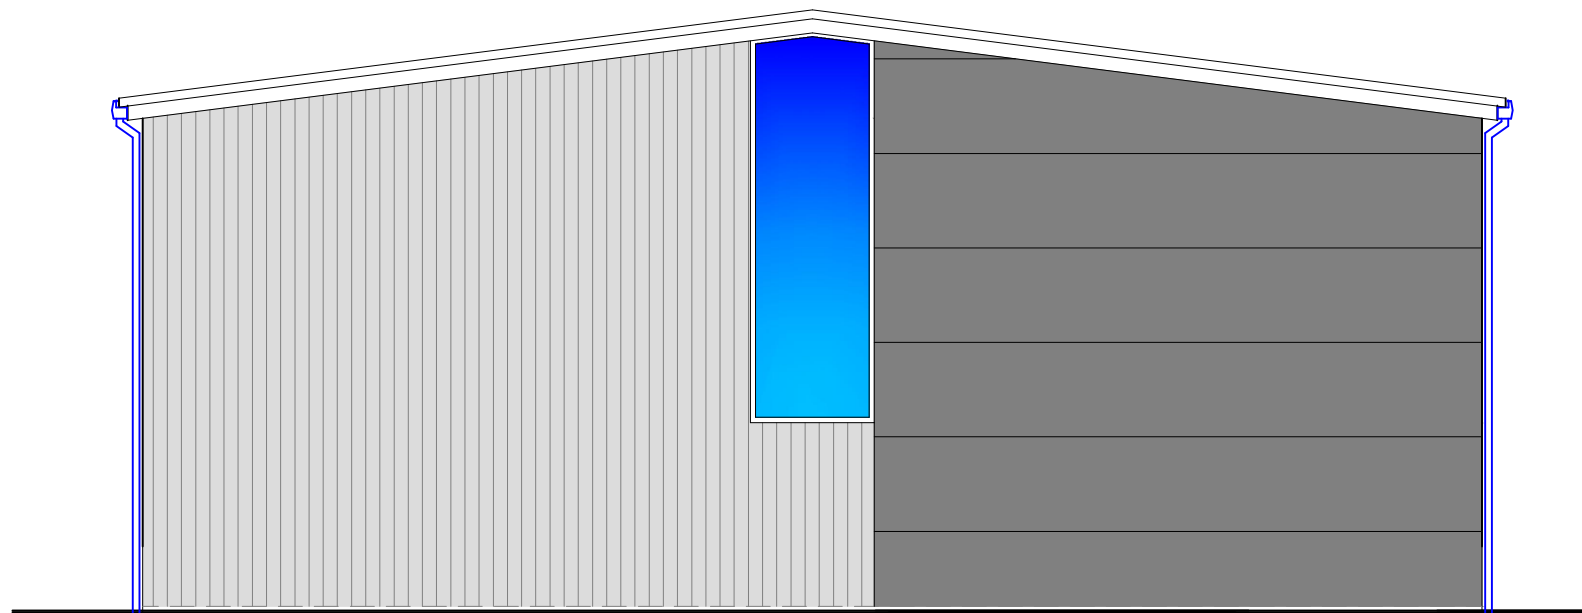


Rear Elevation
1:100
No Change

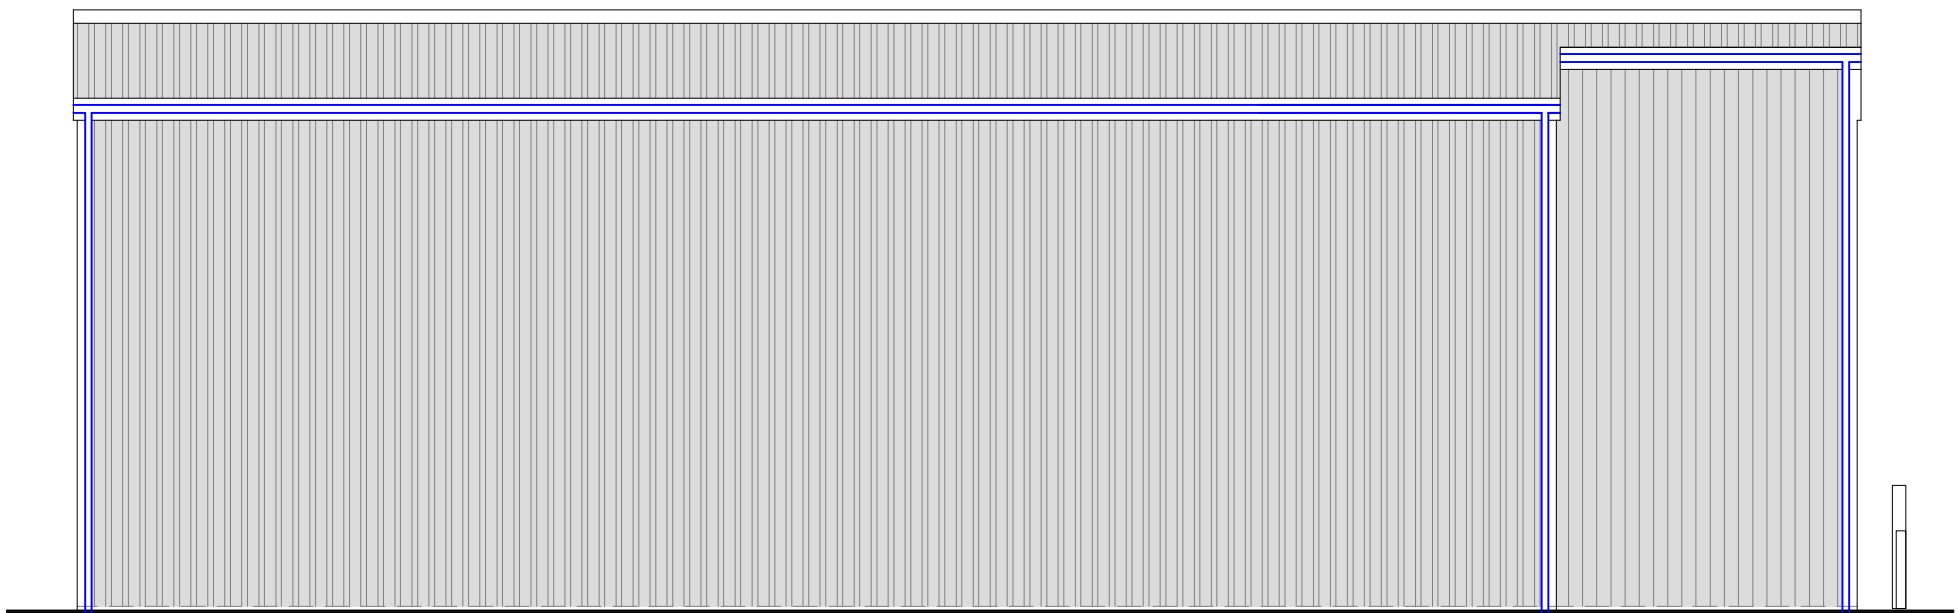

Side Elevation
1:100
No Change

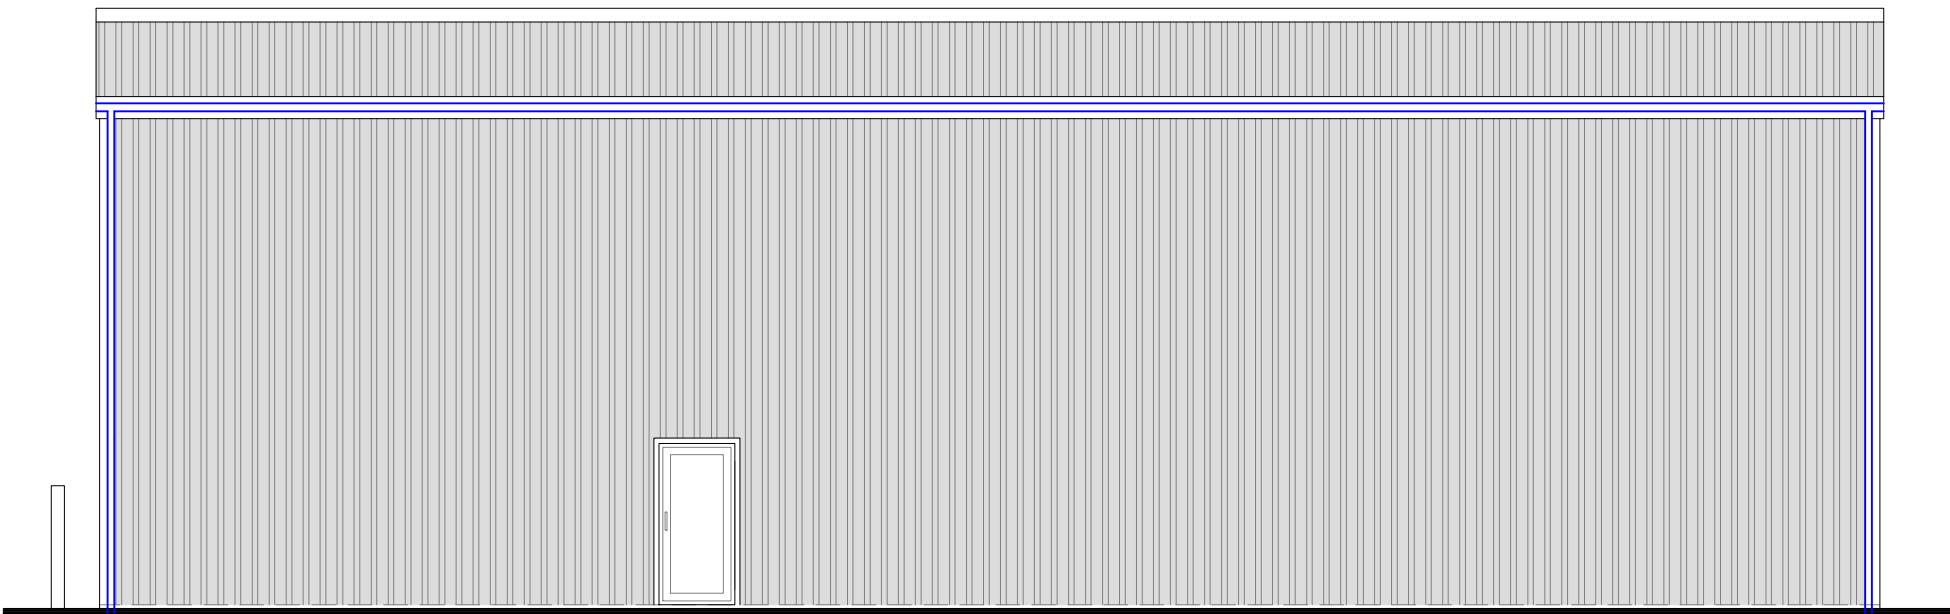


Side Elevation
1:100
No Change

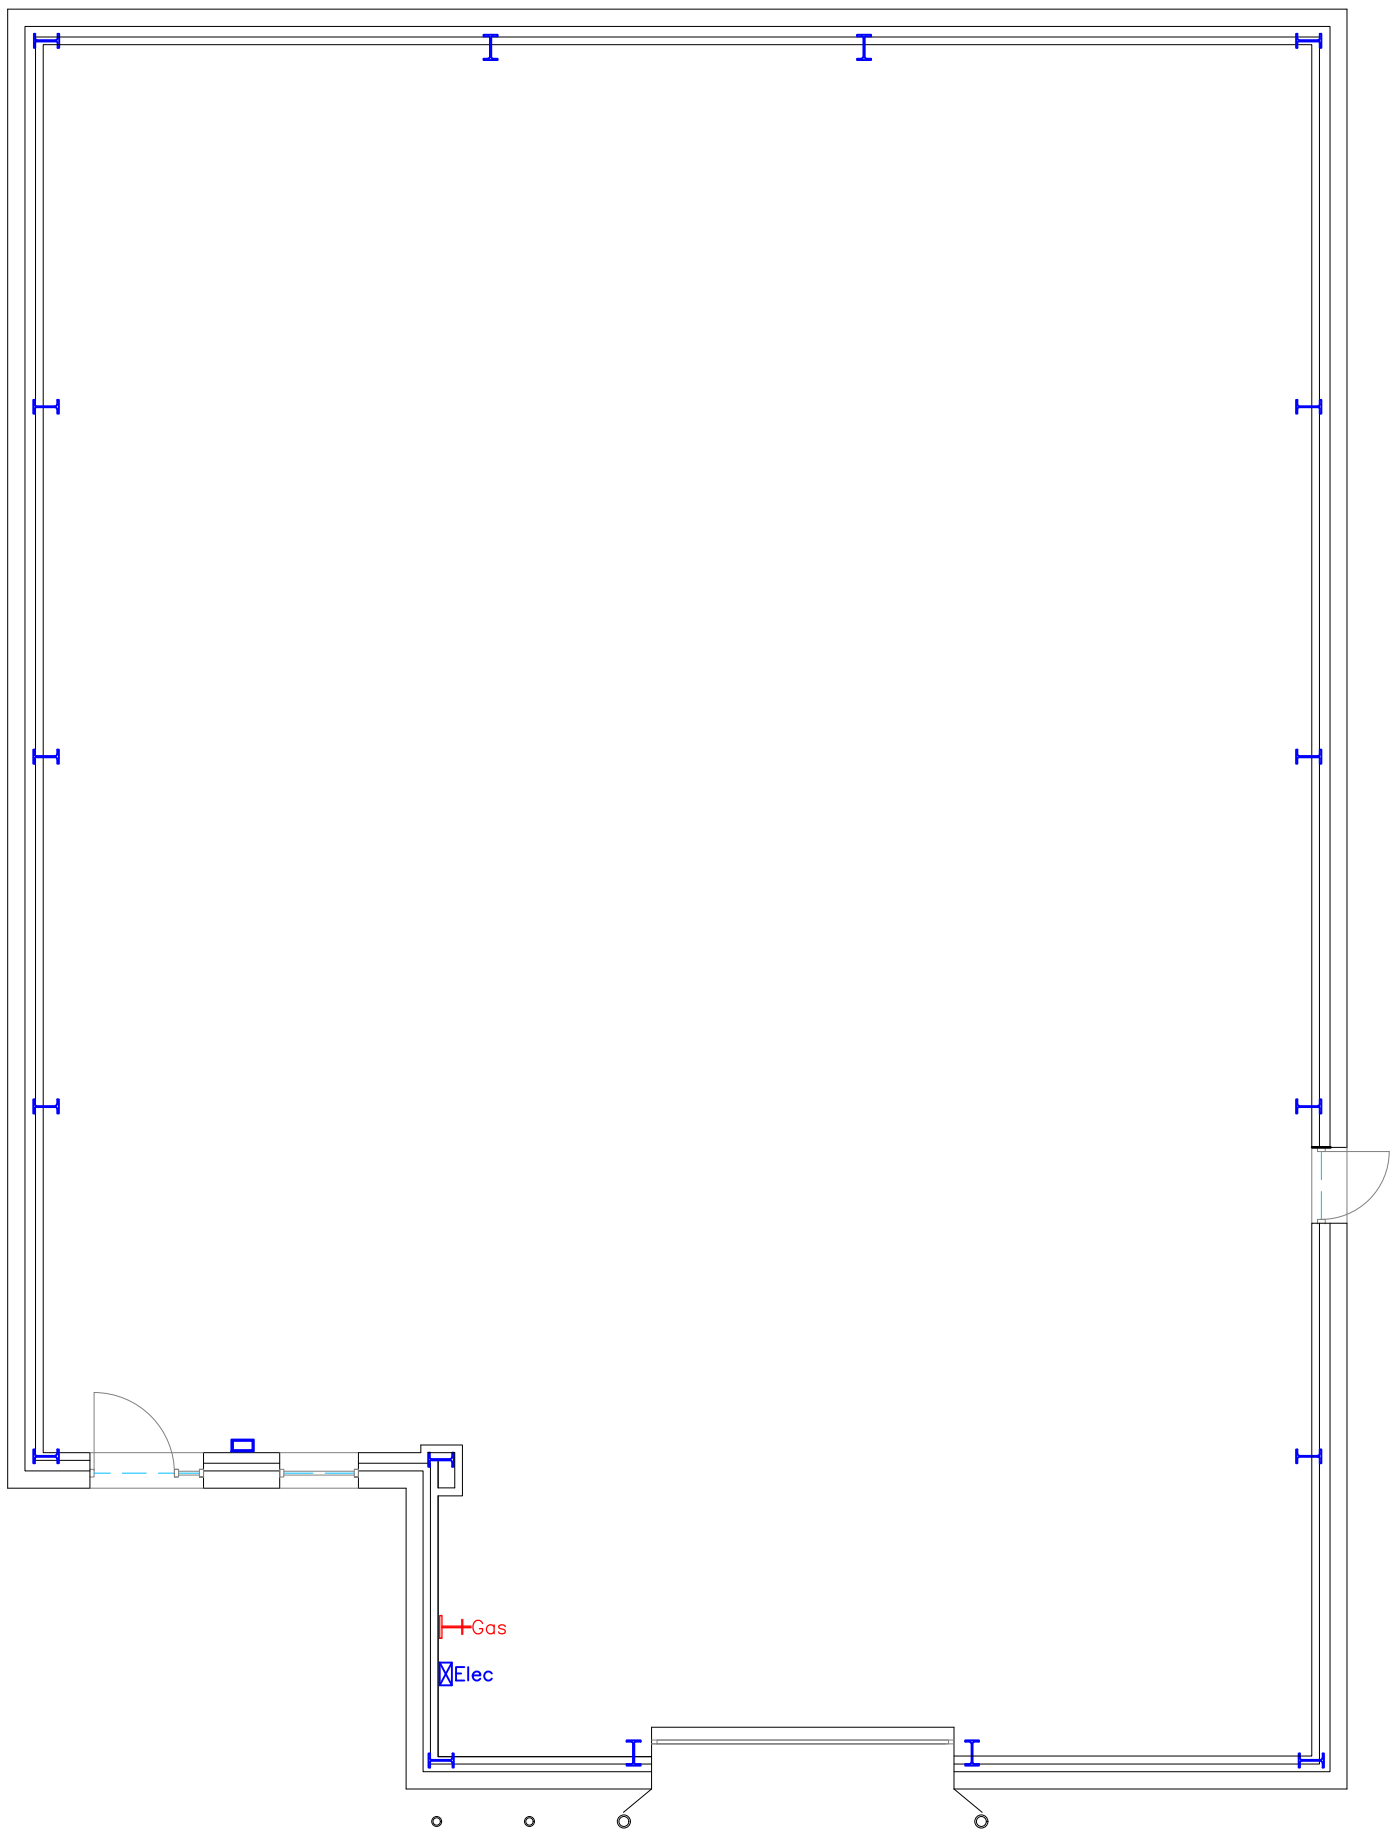

Existing Ground Floor Plan
1:100



Front Elevation
1:100
No Change

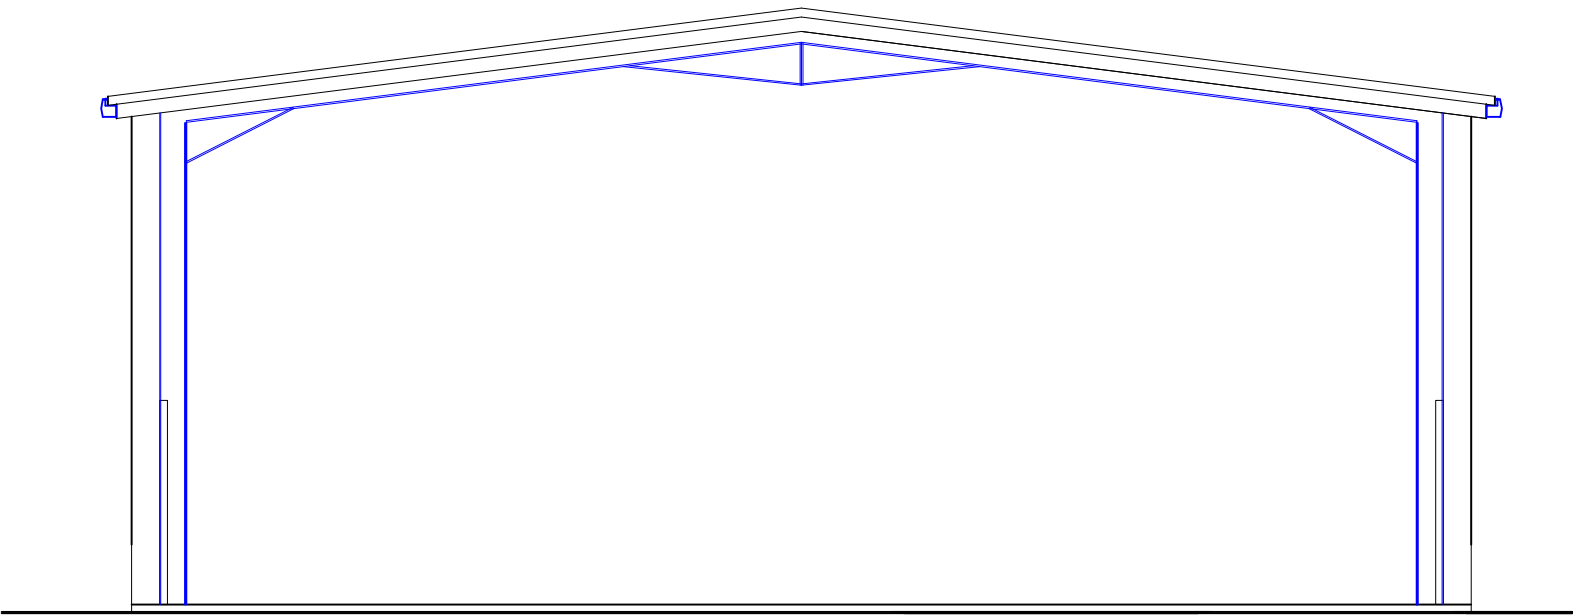

Existing Section
1:100

			
Utopia Design Architectural Services			
Building Planning Application Support Paul Thomas: BSc (Hons) Tel: 01685 559230. Mob: 07908 725065 Issued Only for Purpose Indicated			
Drawing Status: FOR PLANNING PURPOSES ONLY			
Address	Unit 2 Paisley Park Dowlais Ind Est Merthyr Tydfil CF48 2SR		
Project	'Change of Use' to Padel Facility B2 to Class E with Internal Alterations		
Drawn by	PT	Date	DEC 25
Title	Existing Plans Elevations & Section		Paper A2 Scale 1:100 Drwg No PADEL UNIT 2 01