




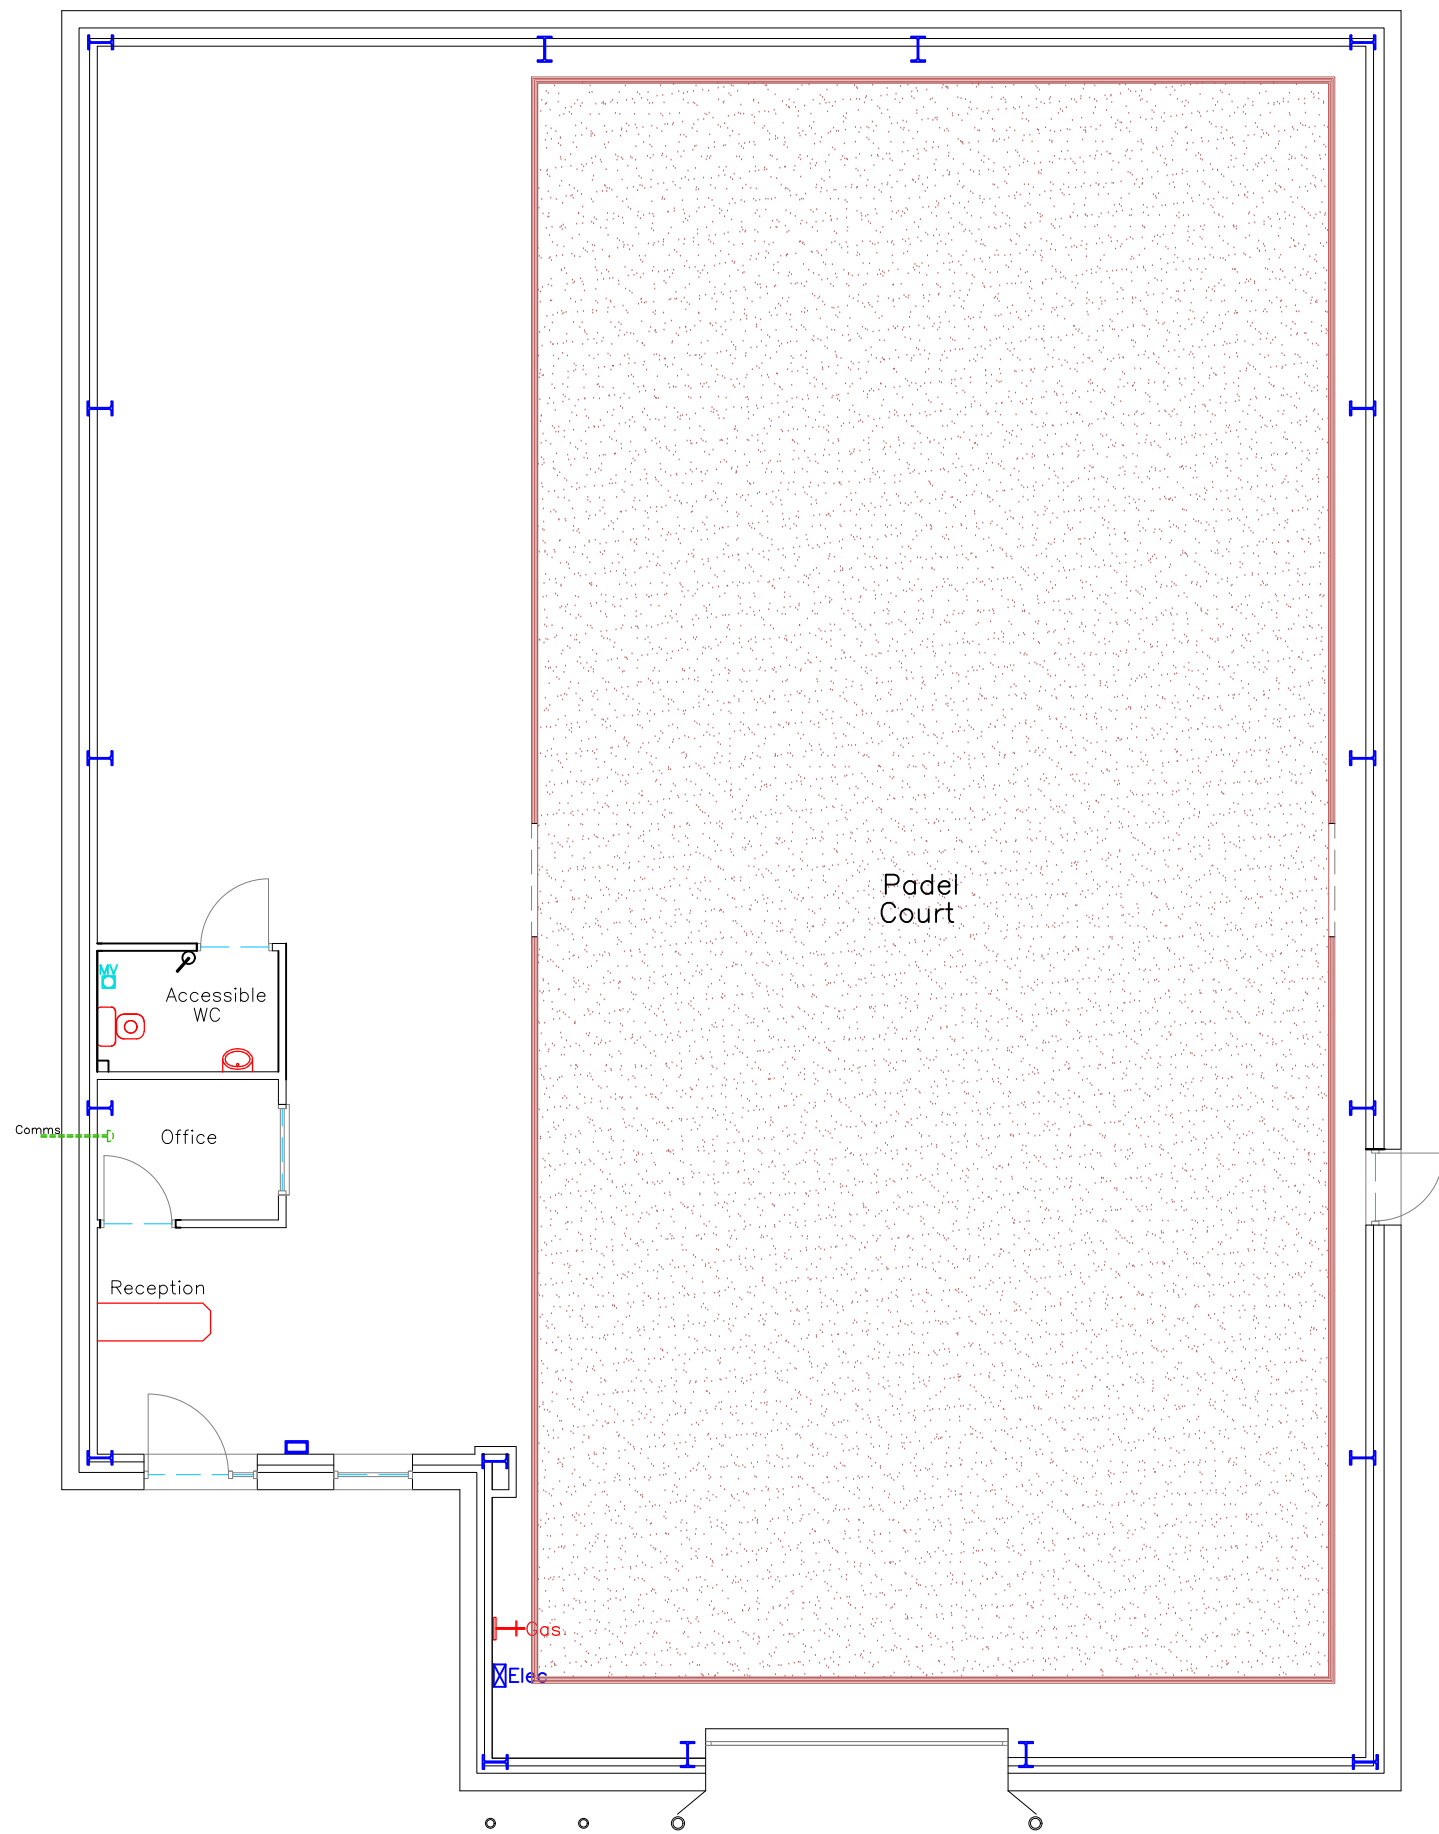


Proposed Ground Floor Plan
1:100

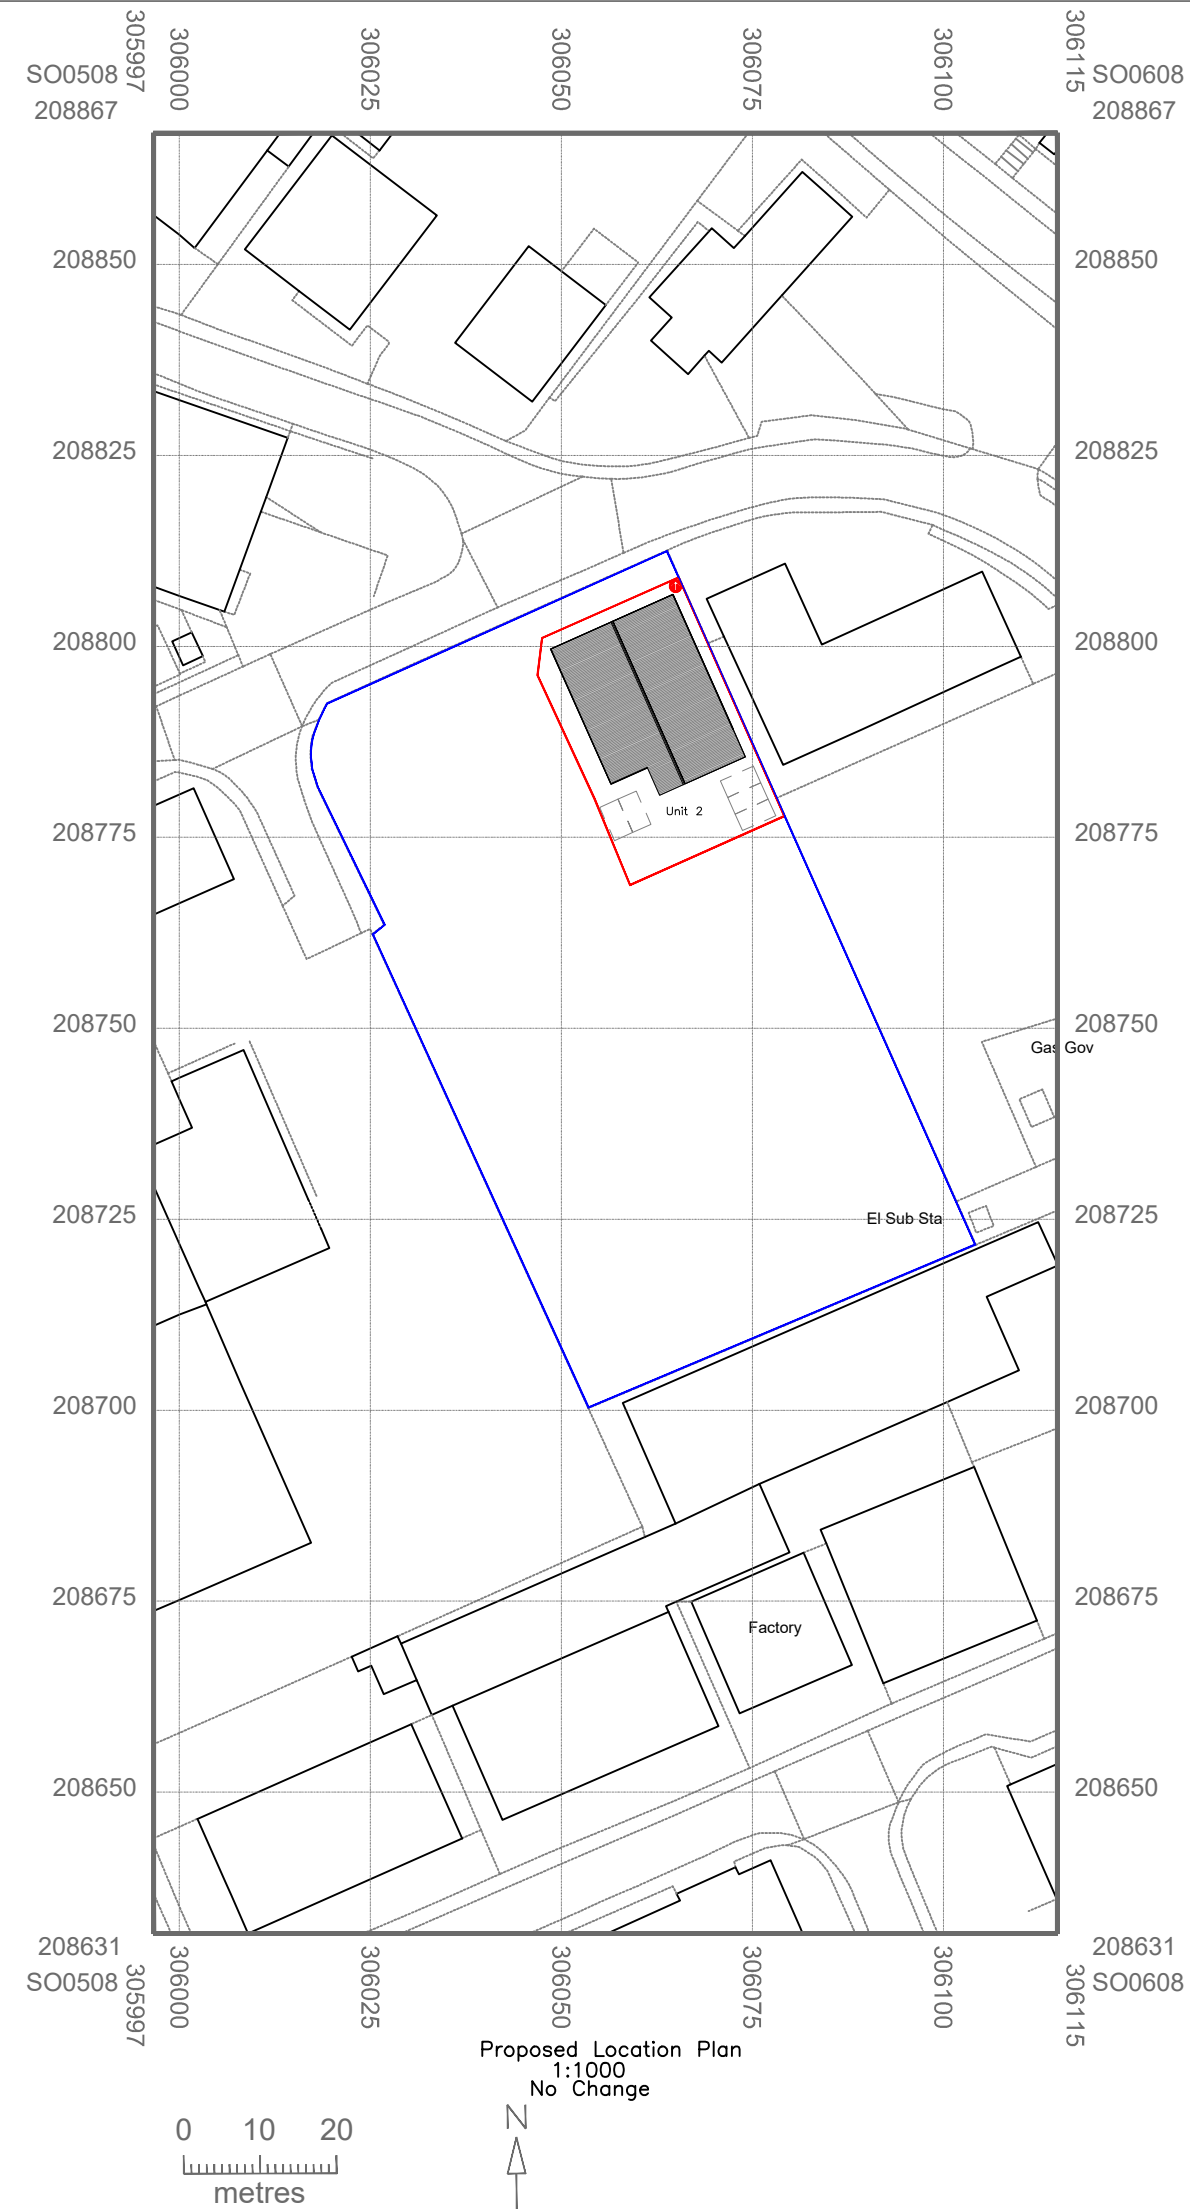

Proposed Location Plan
1:1000
No Change

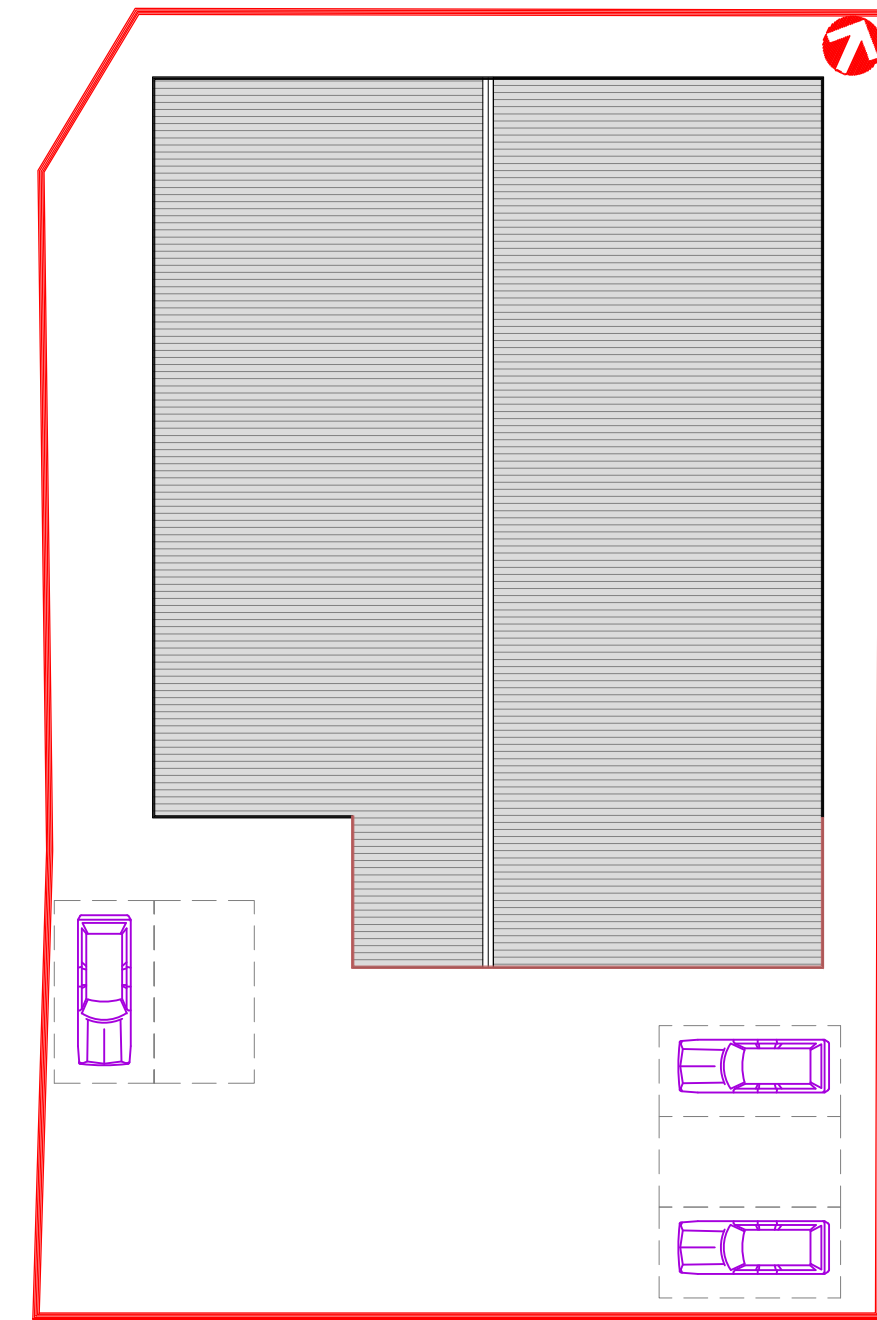

Proposed Site Plan
1:200
No Change

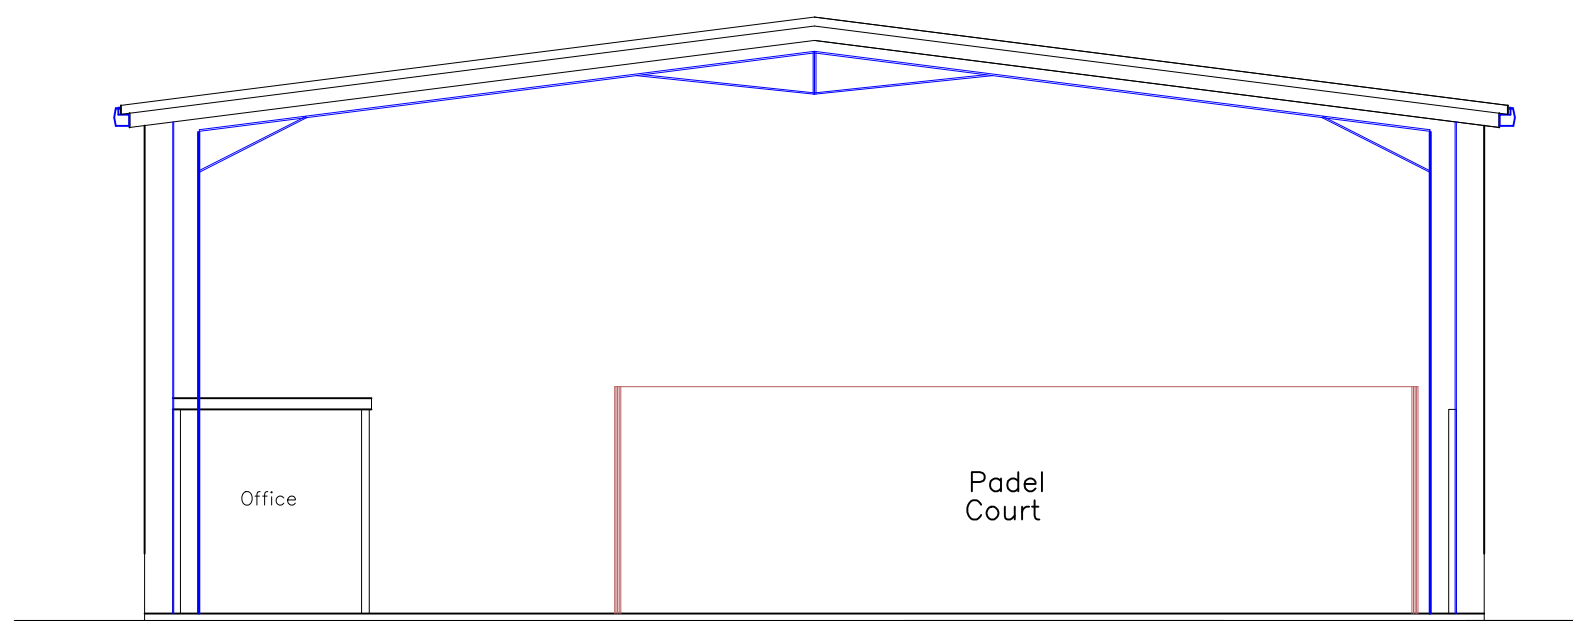

Proposed Section
1:100

Utopia Design Architectural Services			
Utopia Design Architectural Services			
Building Planning Application Support Paul Thomas: BSc (Hons) Tel: 01685 559230. Mob: 07908 725065 Issued Only for Purpose Indicated			
Drawing Status: FOR PLANNING PURPOSES ONLY			
Address	Unit 2 Paisley Park Dowlais Ind Est Merthyr Tydfil CF48 2SR		
Project	'Change of Use' to Padel Facility B2 to Class E [D2] with Internal Alterations		
Drawn by	Date	Paper	
PT	DEC 25	A2	
Title	Scale		
	1:100		
	1:200		
	1:1000		
Proposed Plan, Section, Site & Location Plan		Drwg No	PADEL UNIT 2 02