



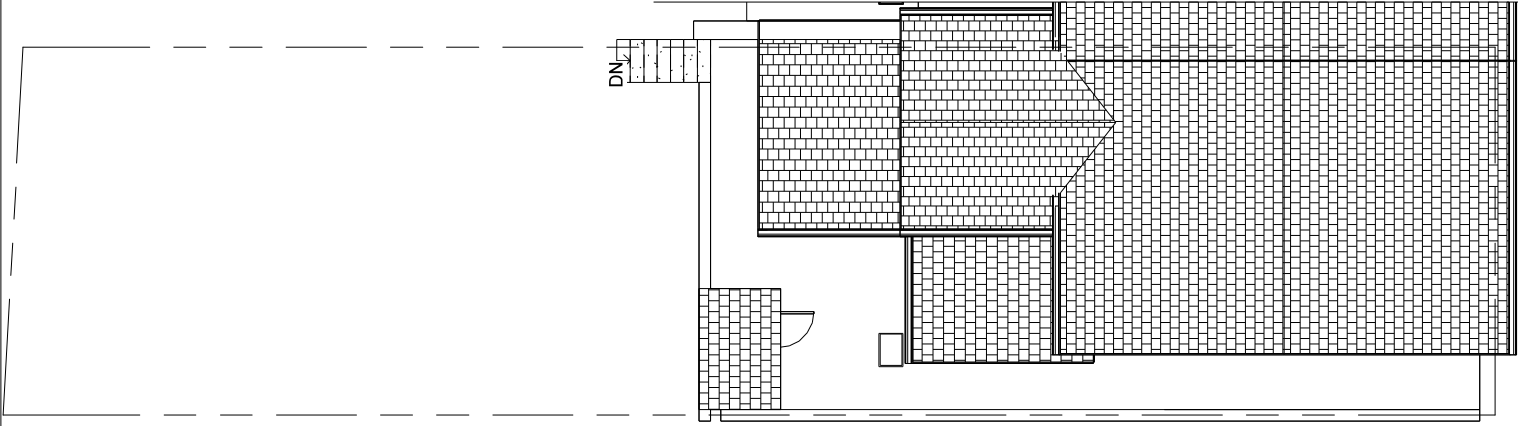

1 Existing Site.
1 : 100

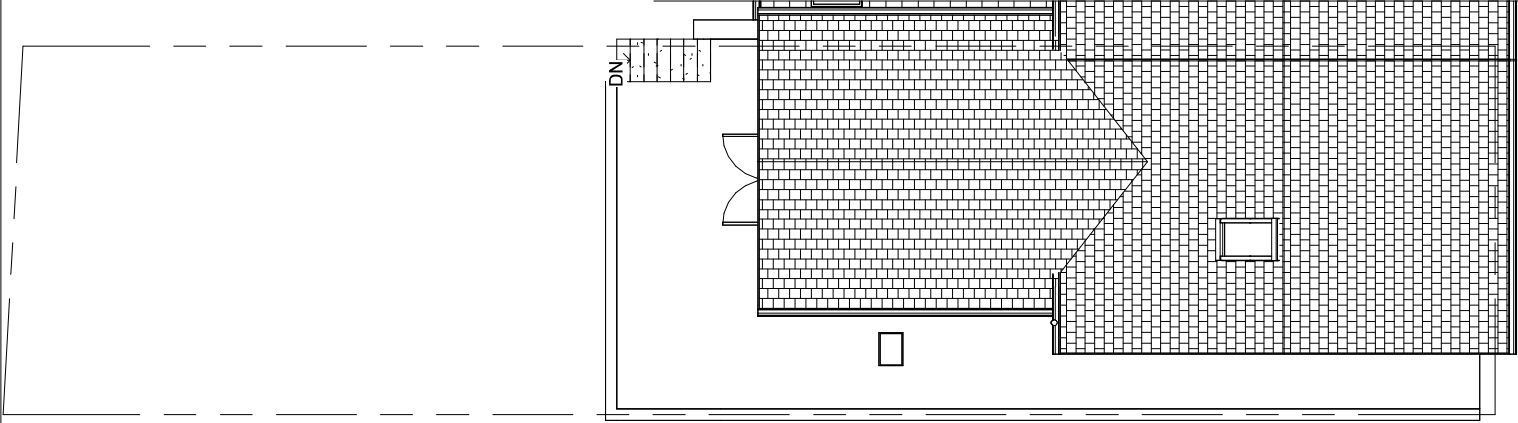

2 Proposed Site.
1 : 100

INDIGO DESIGN (Part of 3dacadwales Ltd) 5 Ashlea Drive,
Merthyr Tydfil, CF47 0NY. Tel: 01685 365746 Mob: -
07340513216 Email: philip@3dacadwales.co.uk

This Drawing is Copyright.
Dimensions to be checked
on site and not scaled from
this Drawing



PURPOSE OF ISSUE
DRAWING NUMBER
GT-23

PROJECT
Rear Extension

SHEET
Site Plans

Address
17 Graig Terrace, Bedling, Trehamis,
Merthyr Tydfil, CF46 6SA

Checked by
JH
Drawn by
PH
Scale (@ A3)
1 : 100

Rev No	Issue	Description	Date
A	Issue		20/06/2024
B	Issue	Roof Light amended	30/07/2024