
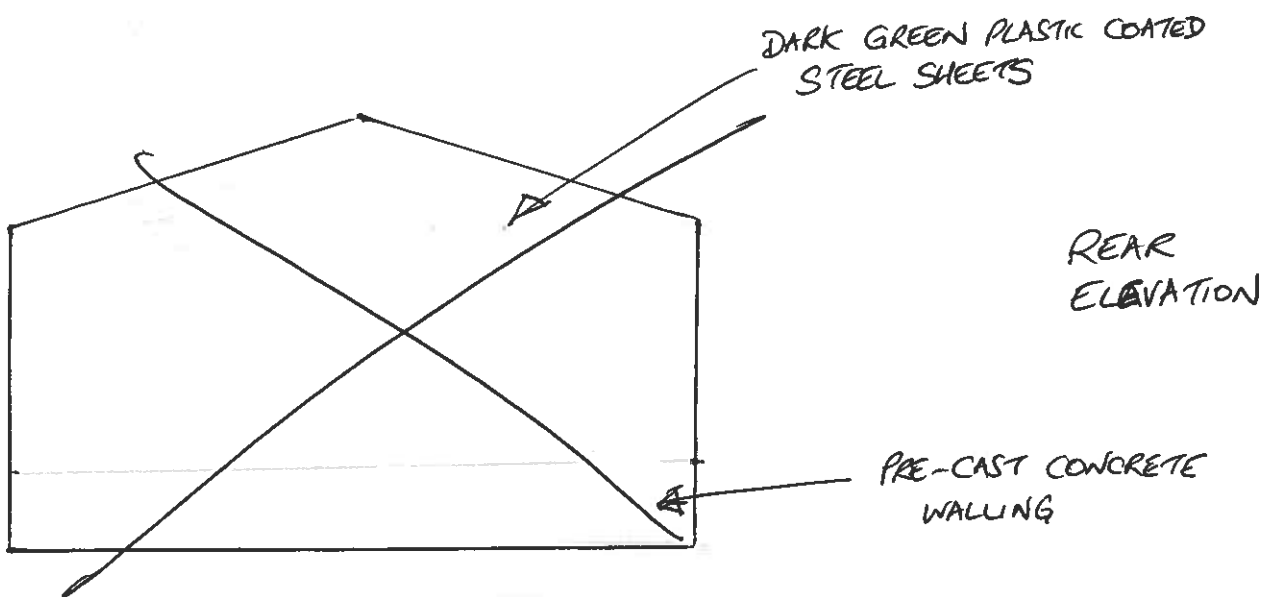
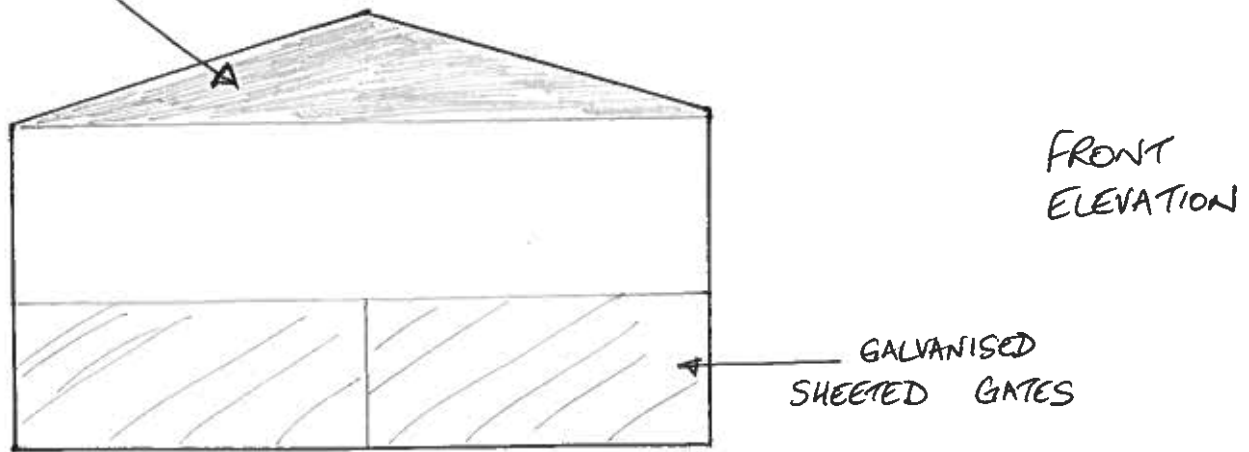


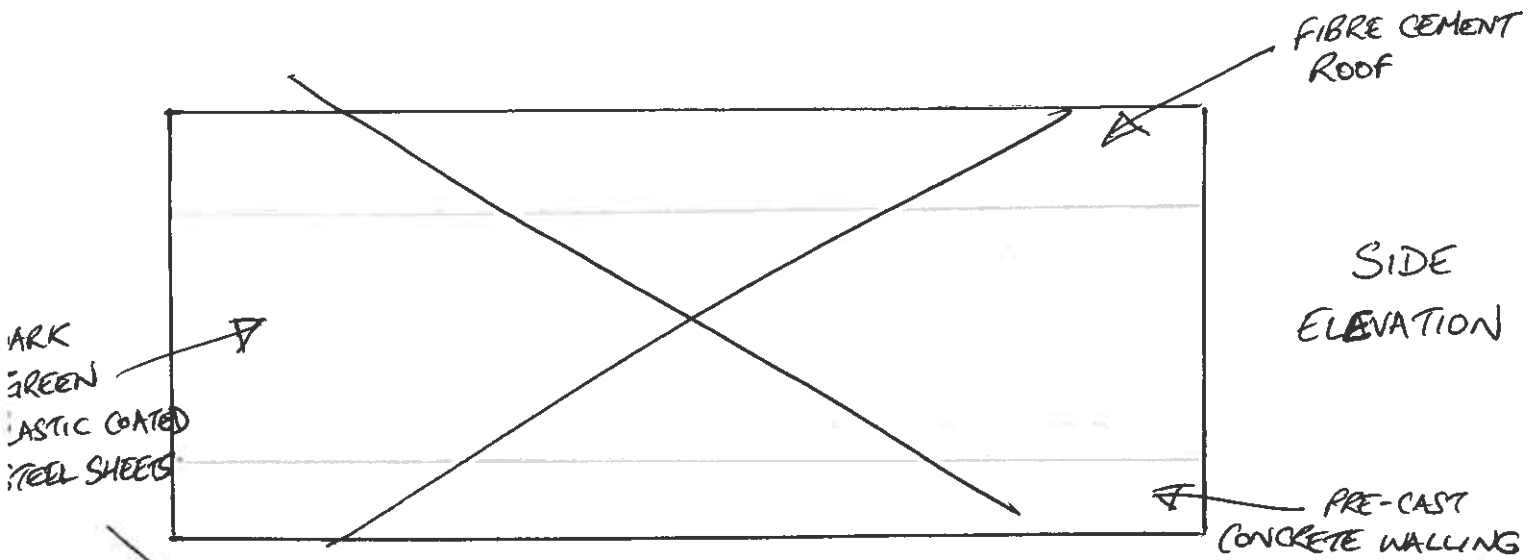

PROPOSED FARM BUILDING

PENRHIN FARM, TRELEWIS

SCALE 1:100

Side + Rear Elevation cancelled.