




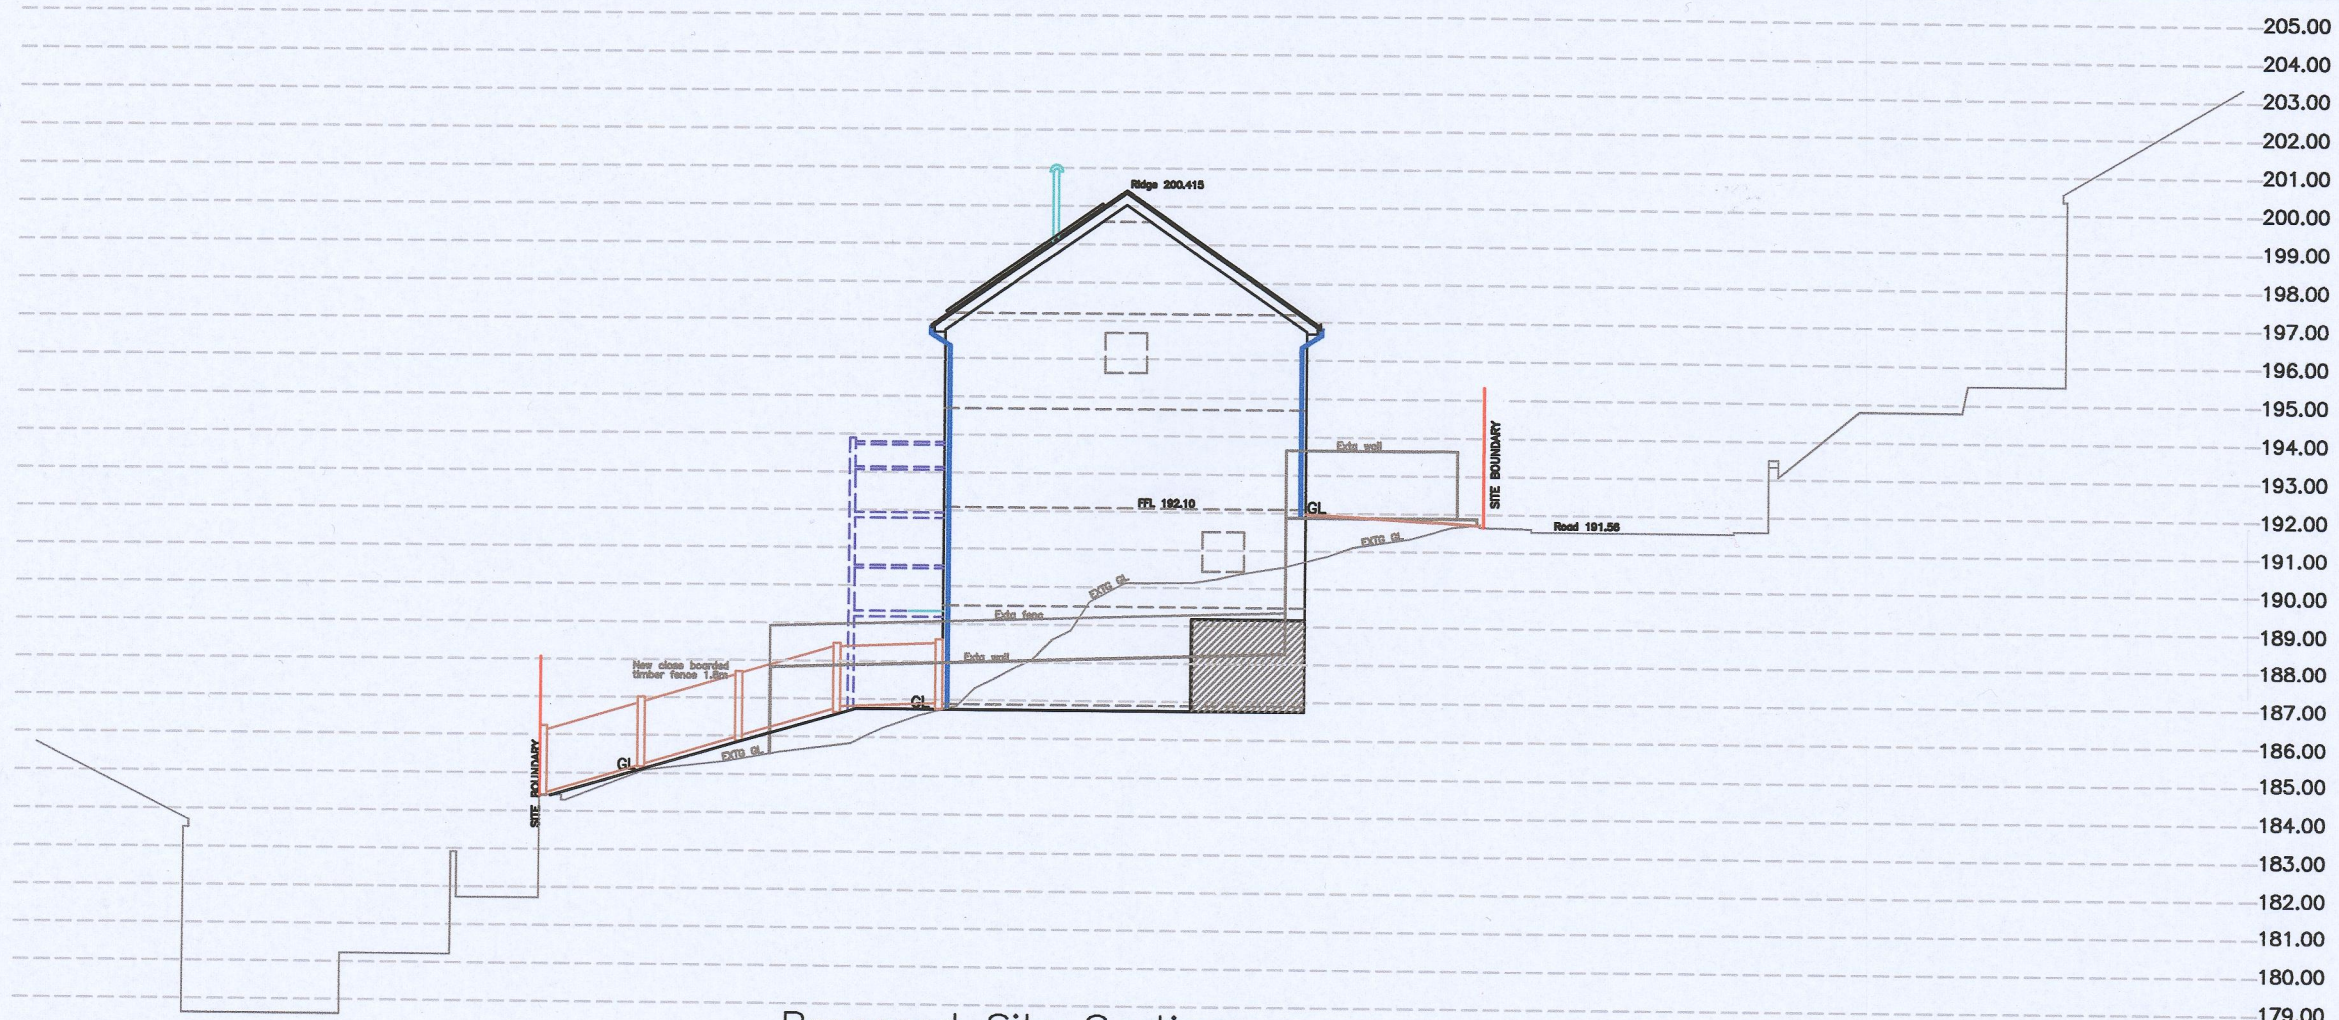


Proposed Site Section
B-B
1:200

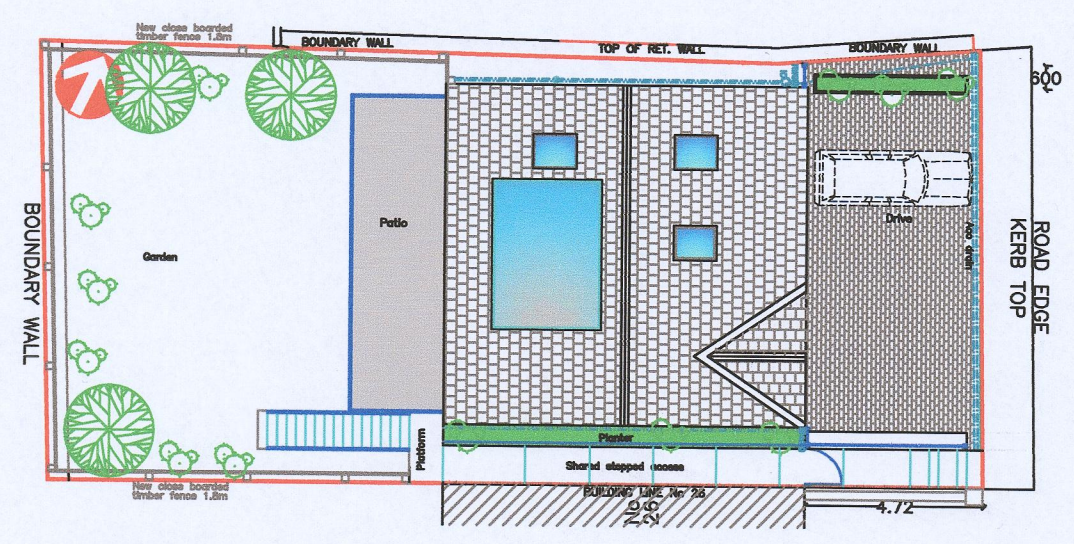

Proposed Site Plan
1:200

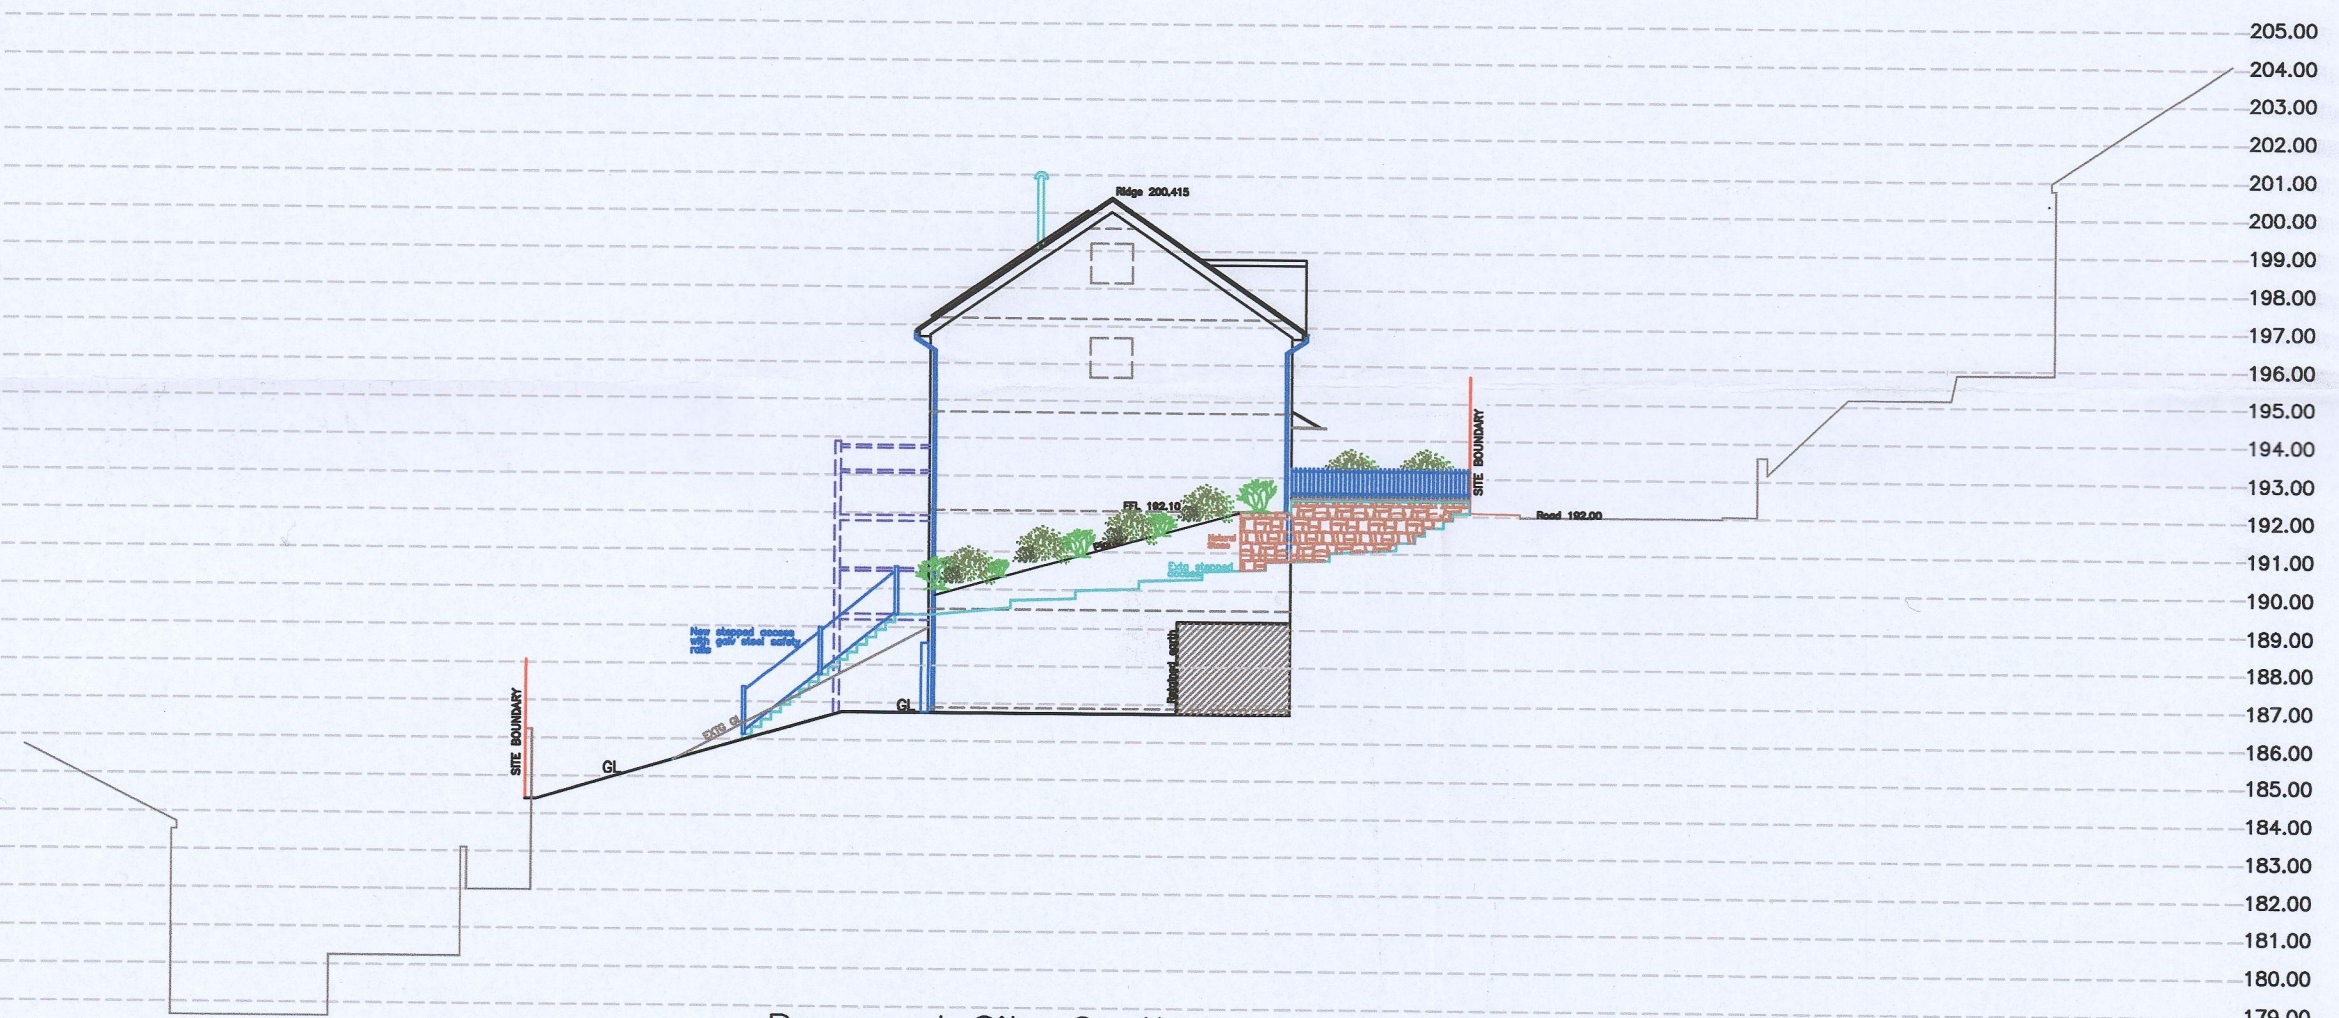


Proposed Site Section
A-A
1:200

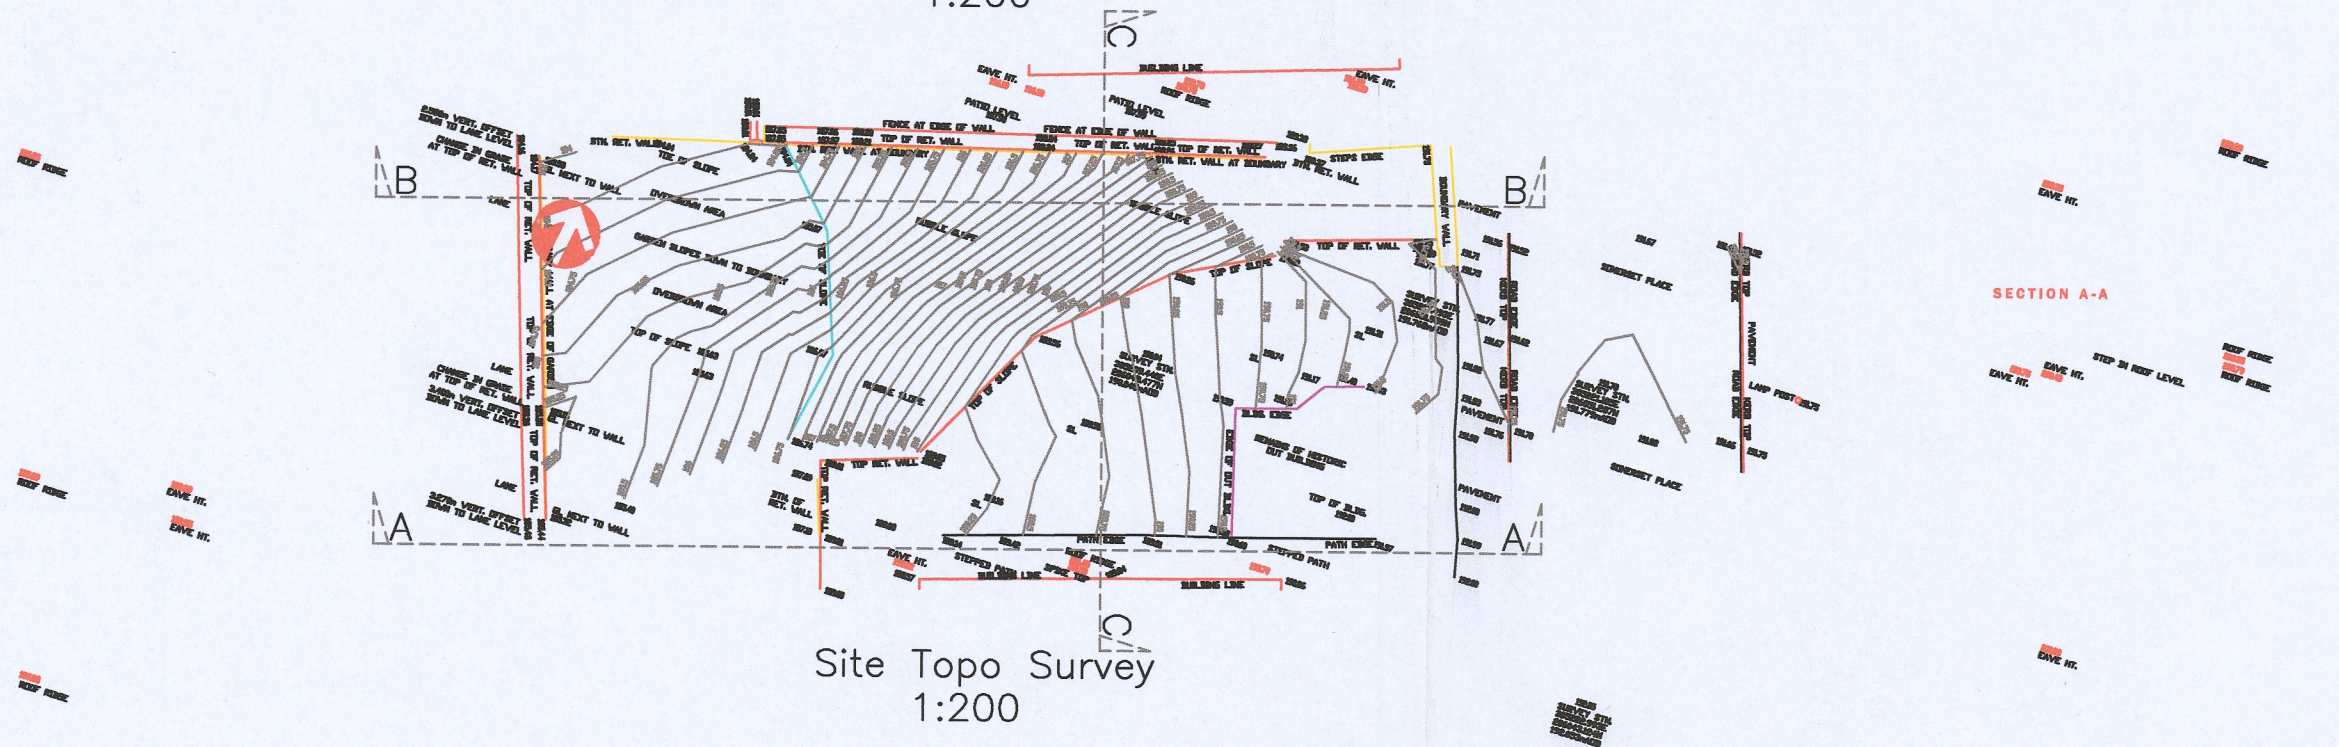

Site Topo Survey
1:200

All dimensions are
between structural components

Finishes	
Roof:	Slate substitute
External walls:	Render — light grey
Windows/Doors:	Dark grey uPVC
Fascia/RWG's:	Light grey uPVC
Surfaces:	Dark/Light grey uPVC
Balcony:	Galvanised steel

 

Utopia Design
Building Planning Application Support
Paul Thomas: BSc (Hons)
Tel: 01685 559230. Mob: 07908 725065
Email: utopiadass@hotmail.com
Issued Only for Purpose Indicated
Drawing Status: FOR PLANNING/B CONTROL PURPOSES ONLY

**New 5 Storey
4 Bedroom Dwelling**

26a, Courtland Terrace
Merthyr Tydfil
CF47 0DT

Drawn by: PT
Date: Nov.2022
Scale: 1:50
Paper: A2
Drwg No: Courtland 26a 03A