

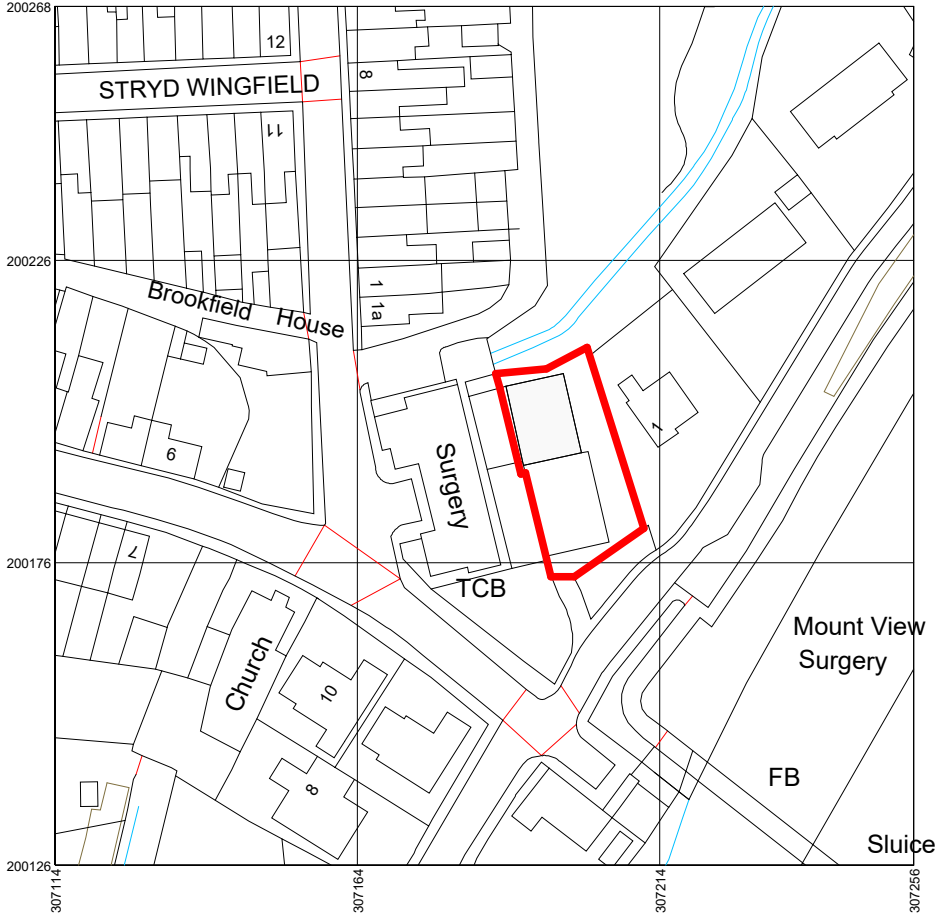


IN CASE OF DOUBT OR DISCREPANCIES PLEASE REFER TO ARCHITECT FOR INSTRUCTIONS.
USE GIVEN DIMENSIONS ONLY. DO NOT SCALE
THIS DRAWING IS COPYRIGHT.

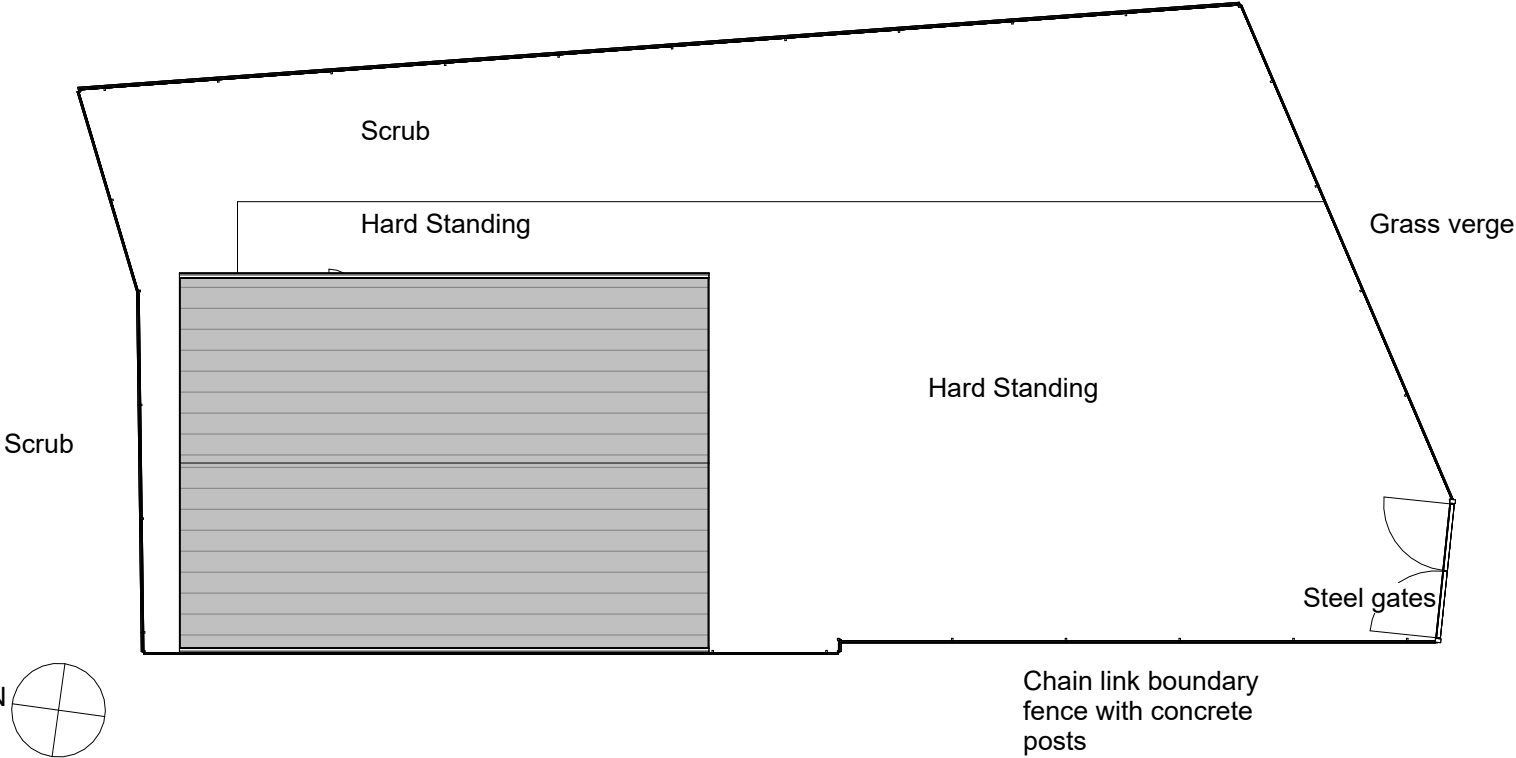

Site Location Plan
(1 : 1250)

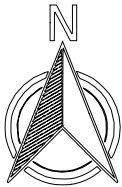

Site Plan
(1 : 200)

Purpose of Drawing:
PLANNING

Stanwell Architects

Project
Bridge Street, Aberfan

Date November 23	Drawing No. A101	Drawn by GCP	Scale (@ A3) As indicated
---------------------	---------------------	-----------------	------------------------------

Client J Howe	Drawing Name Site Location Plan	REV
------------------	------------------------------------	-----

gary@stanwellarchitects.co.uk Tel: 07980 865879
Company No: 13506844 Reg address: 7 Herbert Terrace, Penarth, CF64 2AH