


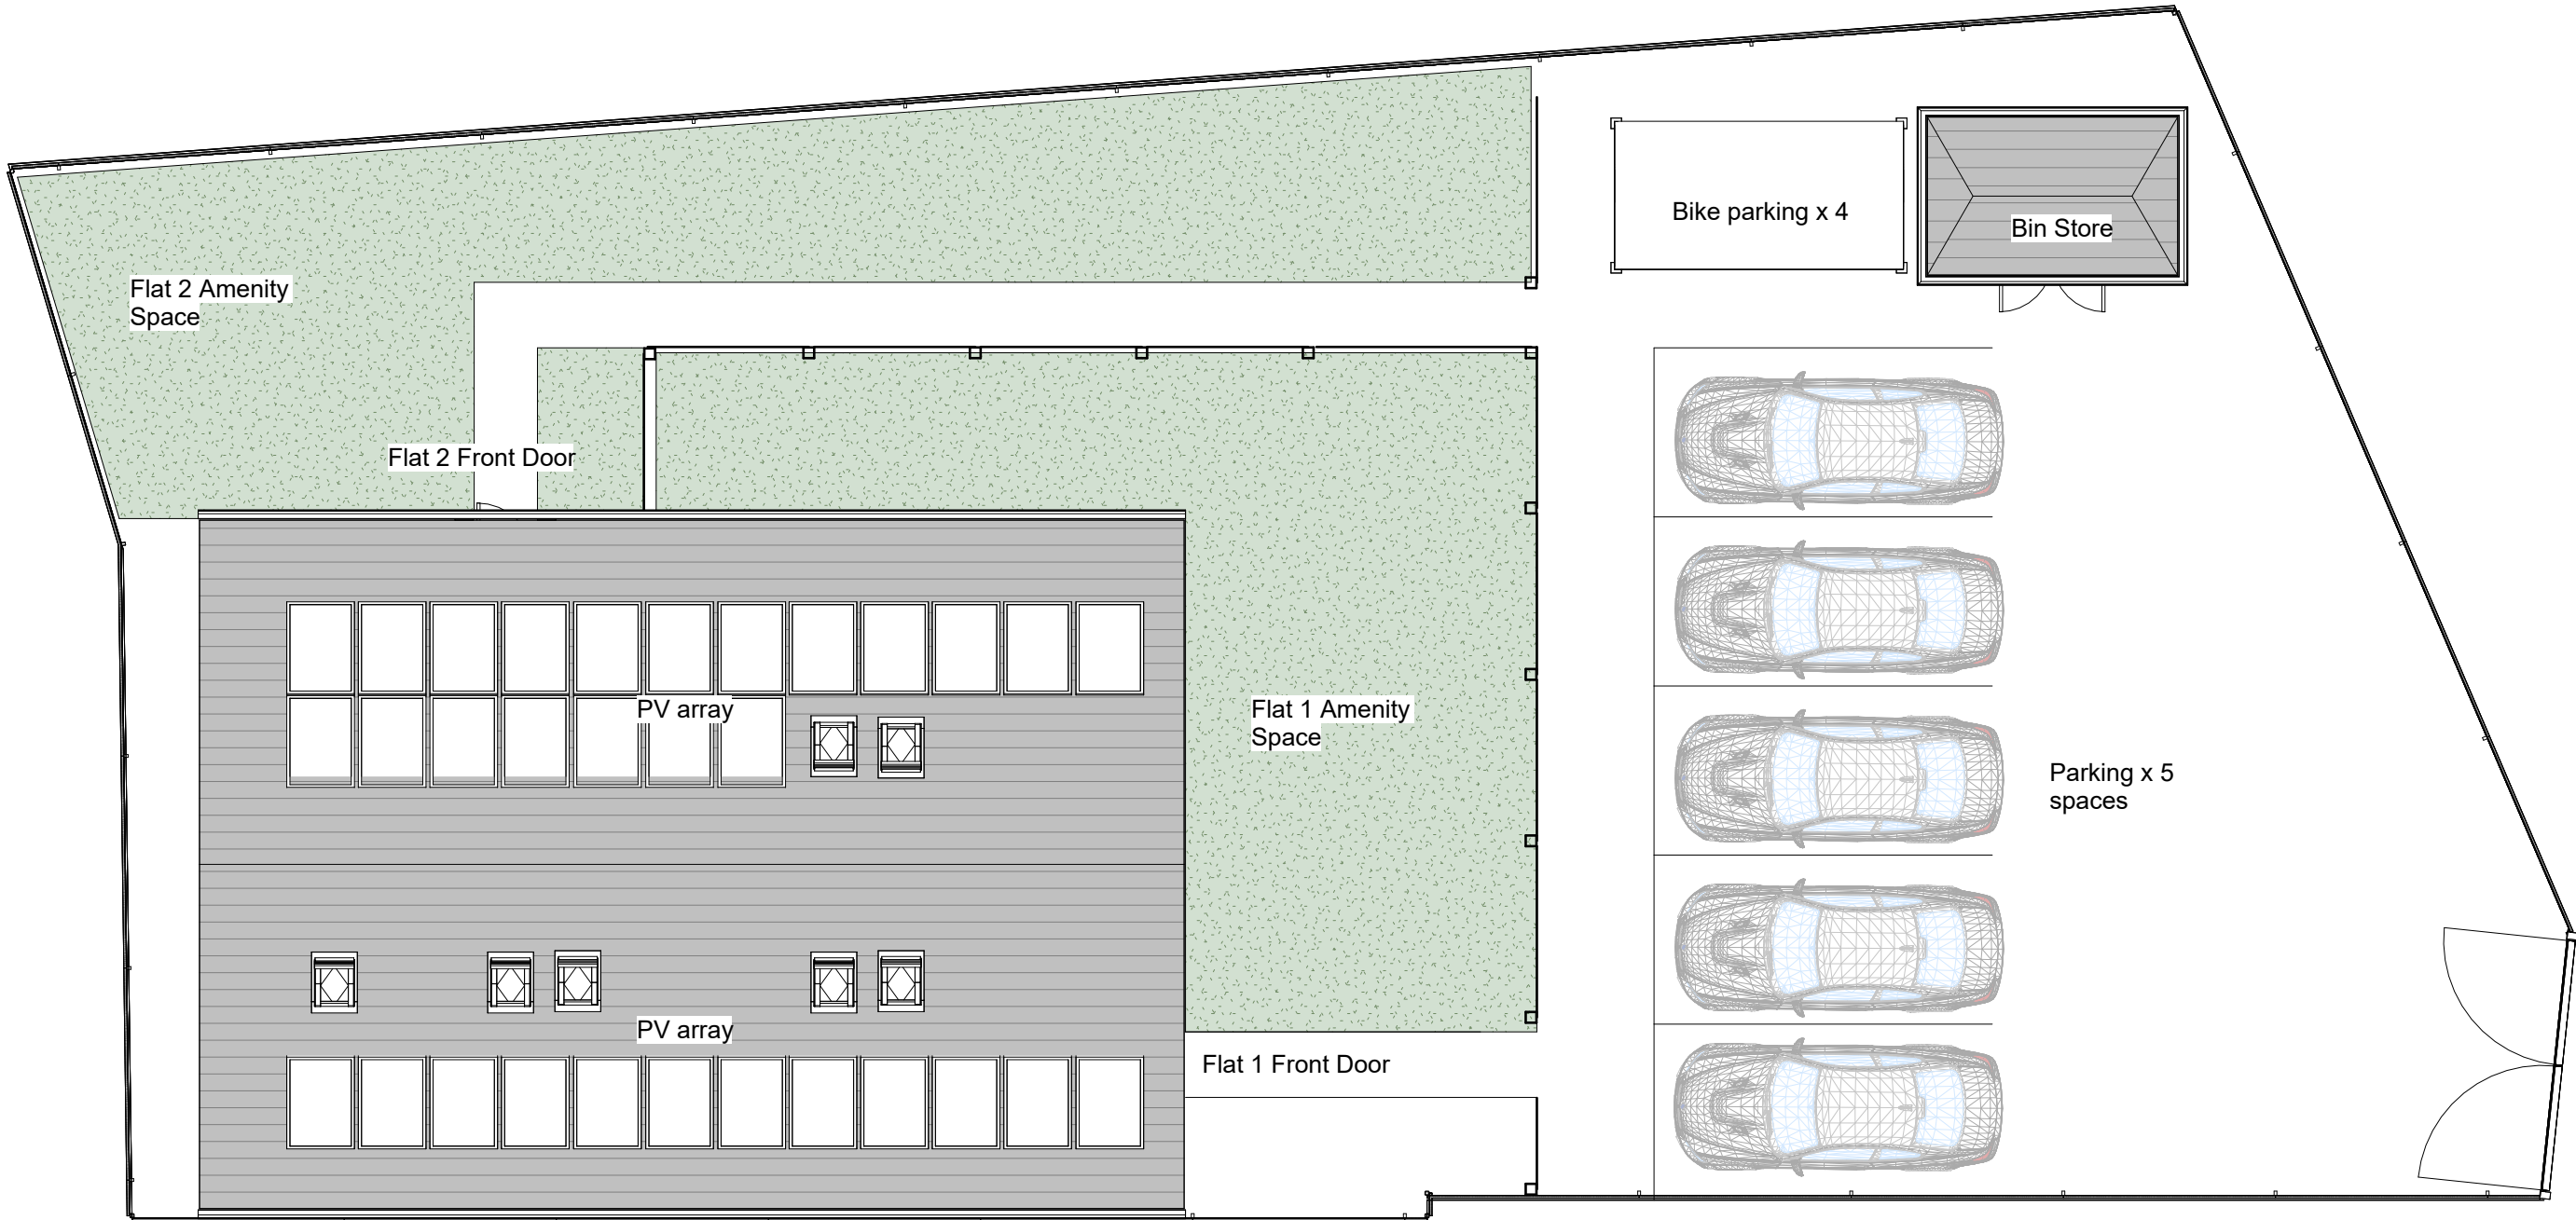

Purpose of Drawing: **PLANNING**

# Stanwell Architects

Project **Bridge Street, Aberfan**

|                     |                                    |                 |                         |
|---------------------|------------------------------------|-----------------|-------------------------|
| Date<br>November 23 | Drawing No.<br>A105                | Drawn by<br>GCP | Scale (@ A3)<br>1 : 100 |
| Client<br>J Howe    | Drawing Name<br>Proposed Site Plan |                 | REV                     |

gary@stanwellarchitects.co.uk Tel: 07980 865879

Company No: 13506844 Reg address: 7 Herbert Terrace, Penarth, CF64 2AH