


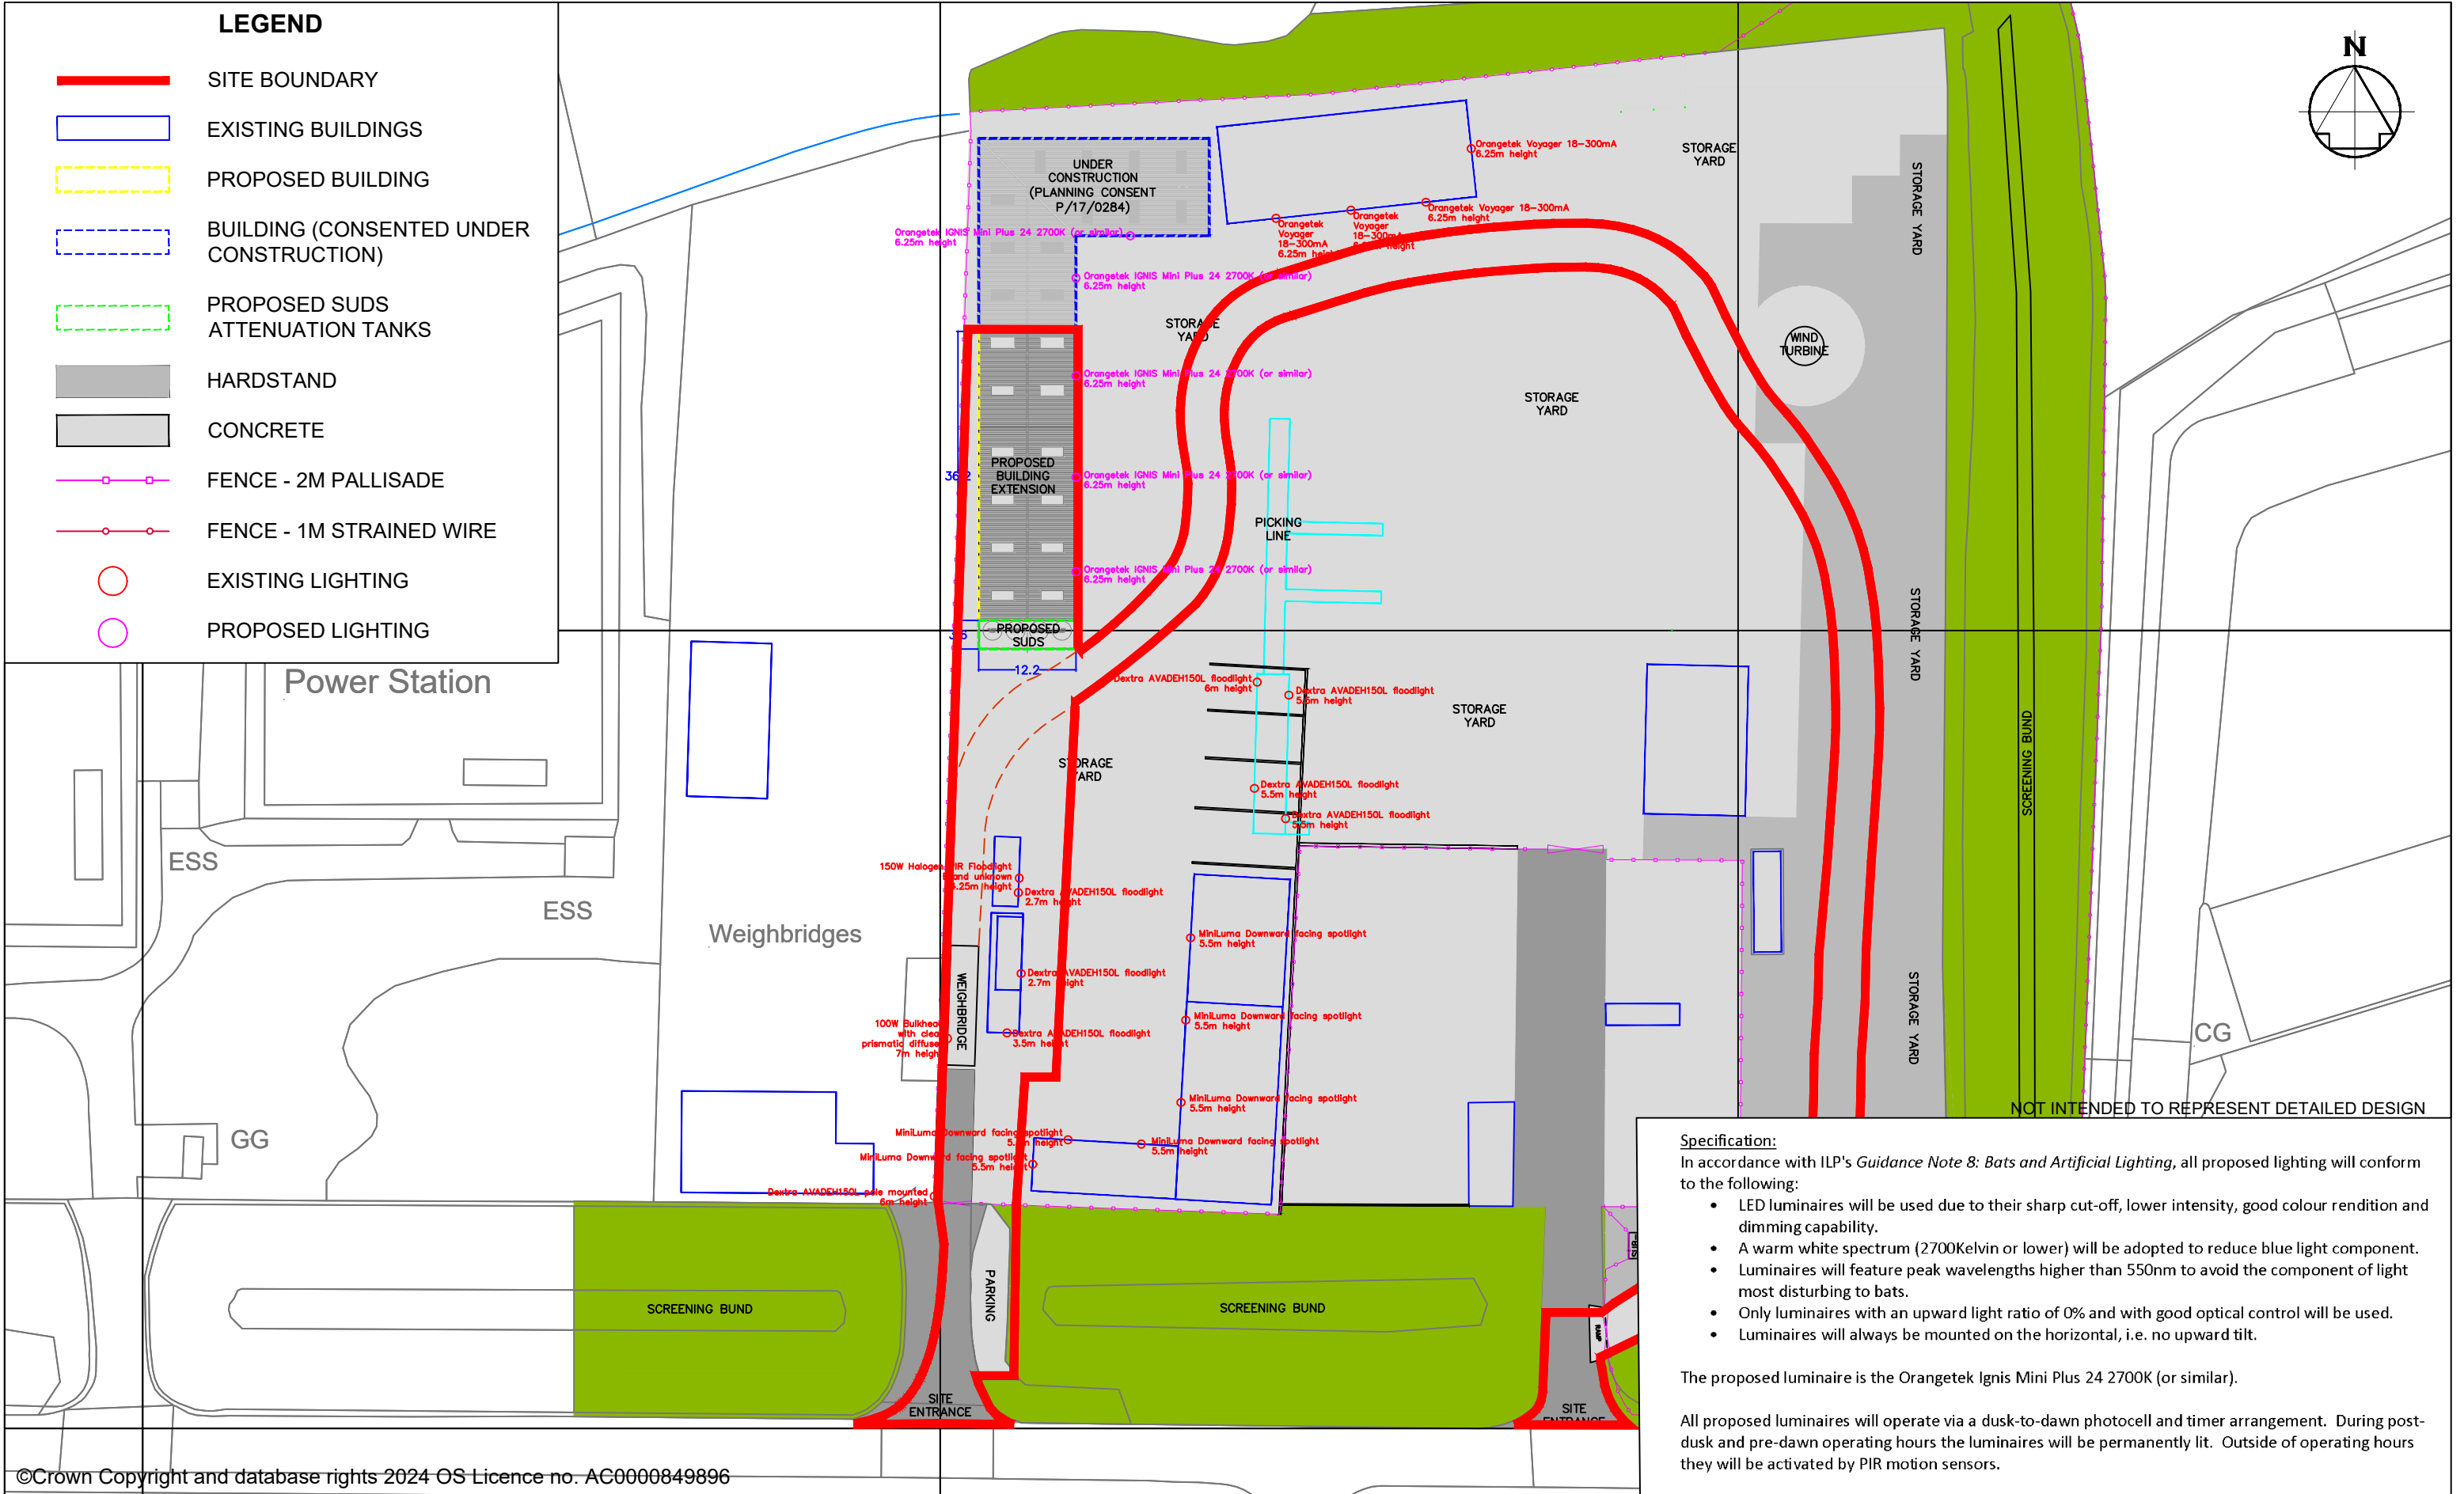

©Crown Copyright and database rights 2024 OS Licence no. AC0000849896

AMENDMENTS	REV	DETAILS	DATE	DRAWN BY	CHKD BY
	REF				
	A	UPDATE TO PROPOSED LIGHTING FOLLOWING UPDATE TO LIGHTING SPECIFICATION.	13/11/24	CGM	SCW
	B	UPDATE TO SITE BOUNDARY AT REQUEST OF LPA	11/02/25	CGM	SCW



TECHNIA ENVIRONMENT AND PLANNING LIMITED
UNIT 1 FOXES LANE, OAKDALE BUSINESS PARK,
BLACKWOOD, CAERPHILLY, NP12 4AB
TEL: 02921 900 400
EMAIL: PLANNING@TEPL.EU

MERTHYR BOROUGH RECYCLING CENTRE LIMITED				Drawn	CGM	Scale 1:750
				Ch'kd	SCW	
LIGHTING PLAN				Appr'd	NB	@A3
				Date	13/11/24	
Job No.	MBRC	Drg No.	11131 - 000 - E			