


NOTES:


All dimensions must be checked on site and not scaled from this drawing.

This plan has been prepared for Planning and /or Building Regulation purposes only.


Some forms of building works may require action by the owners under The Party Wall Act 1996. The adjoining owners are to be informed of the proposals at least one month before commencement of works and their written approvals obtained.

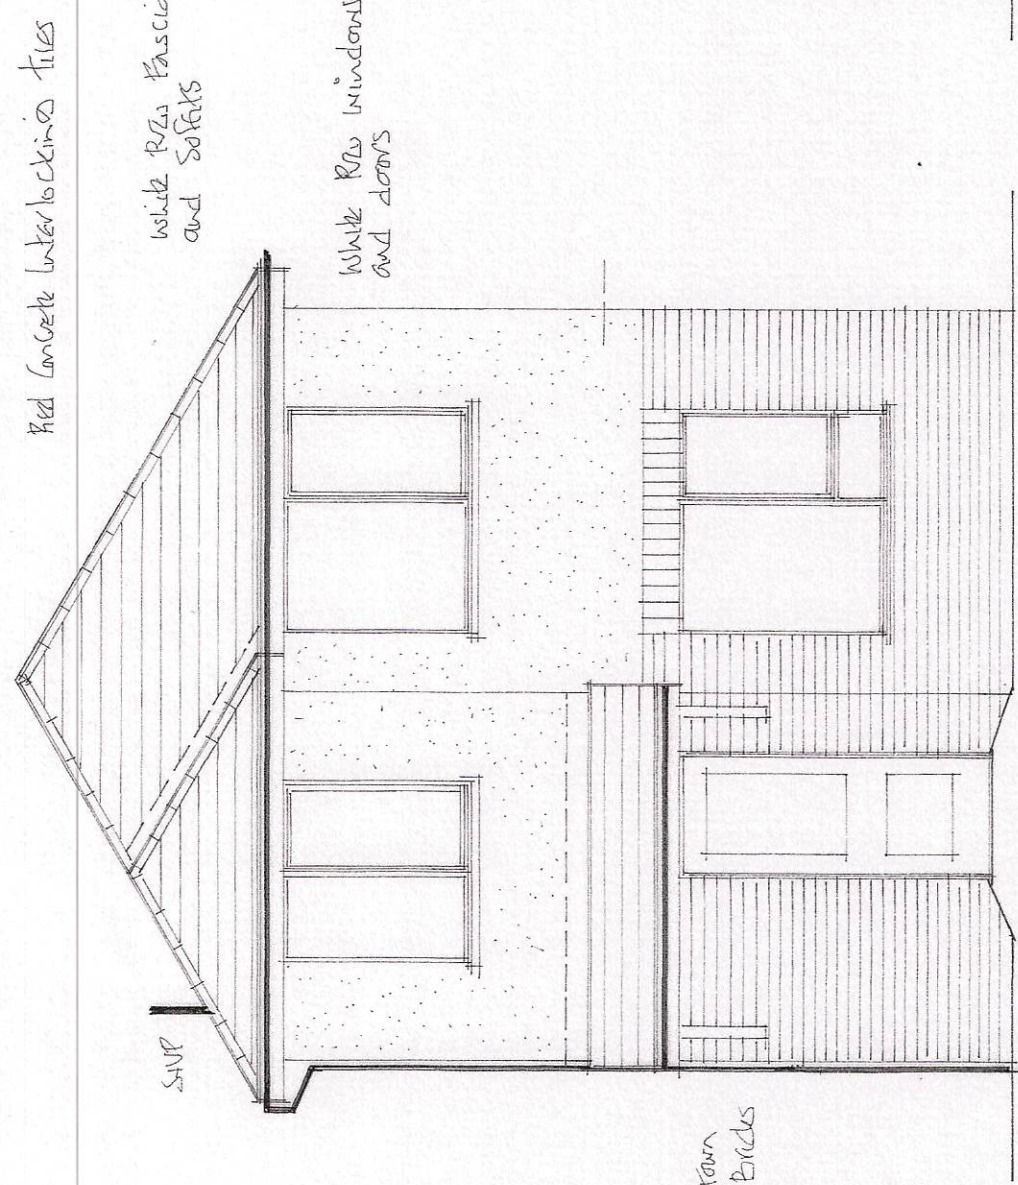


front elevation

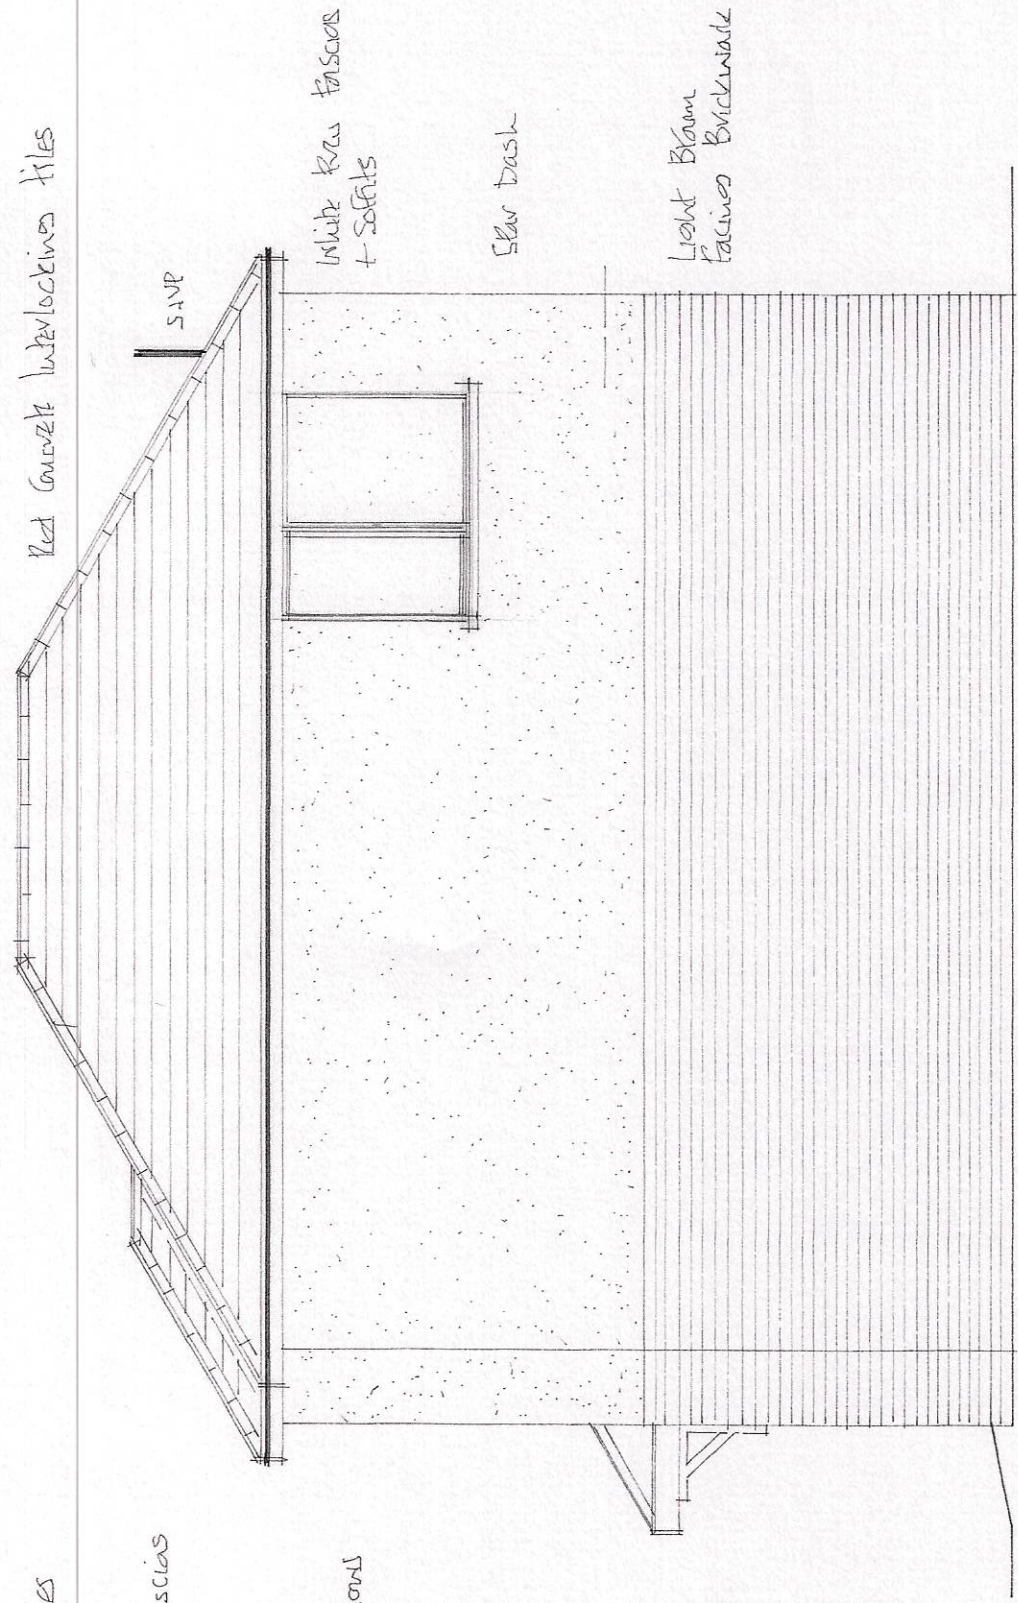

side elevation

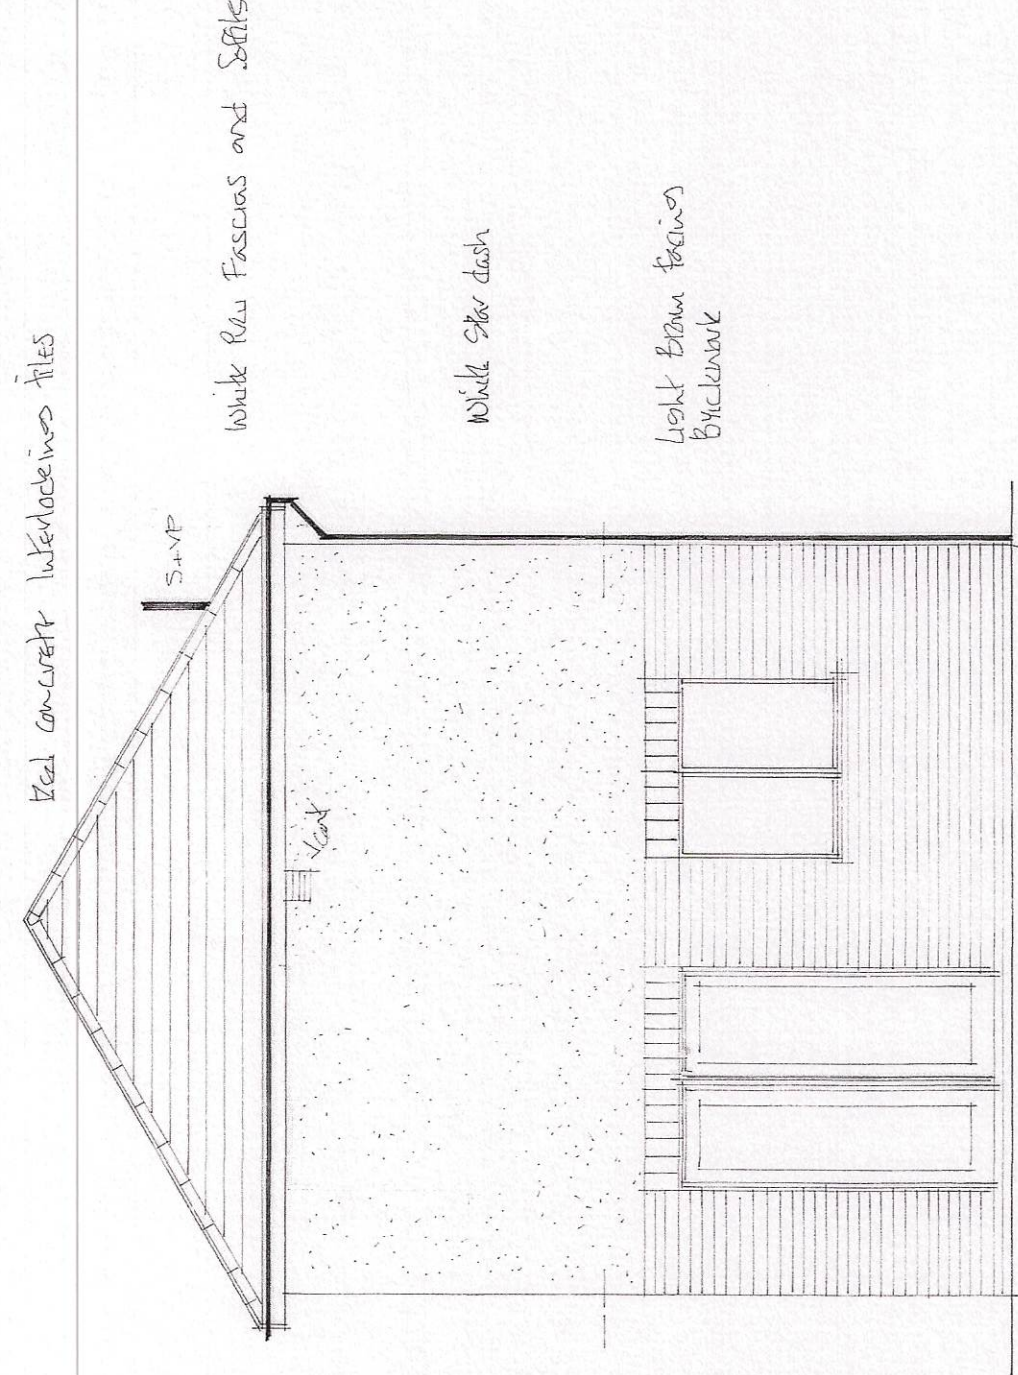


rear elevation

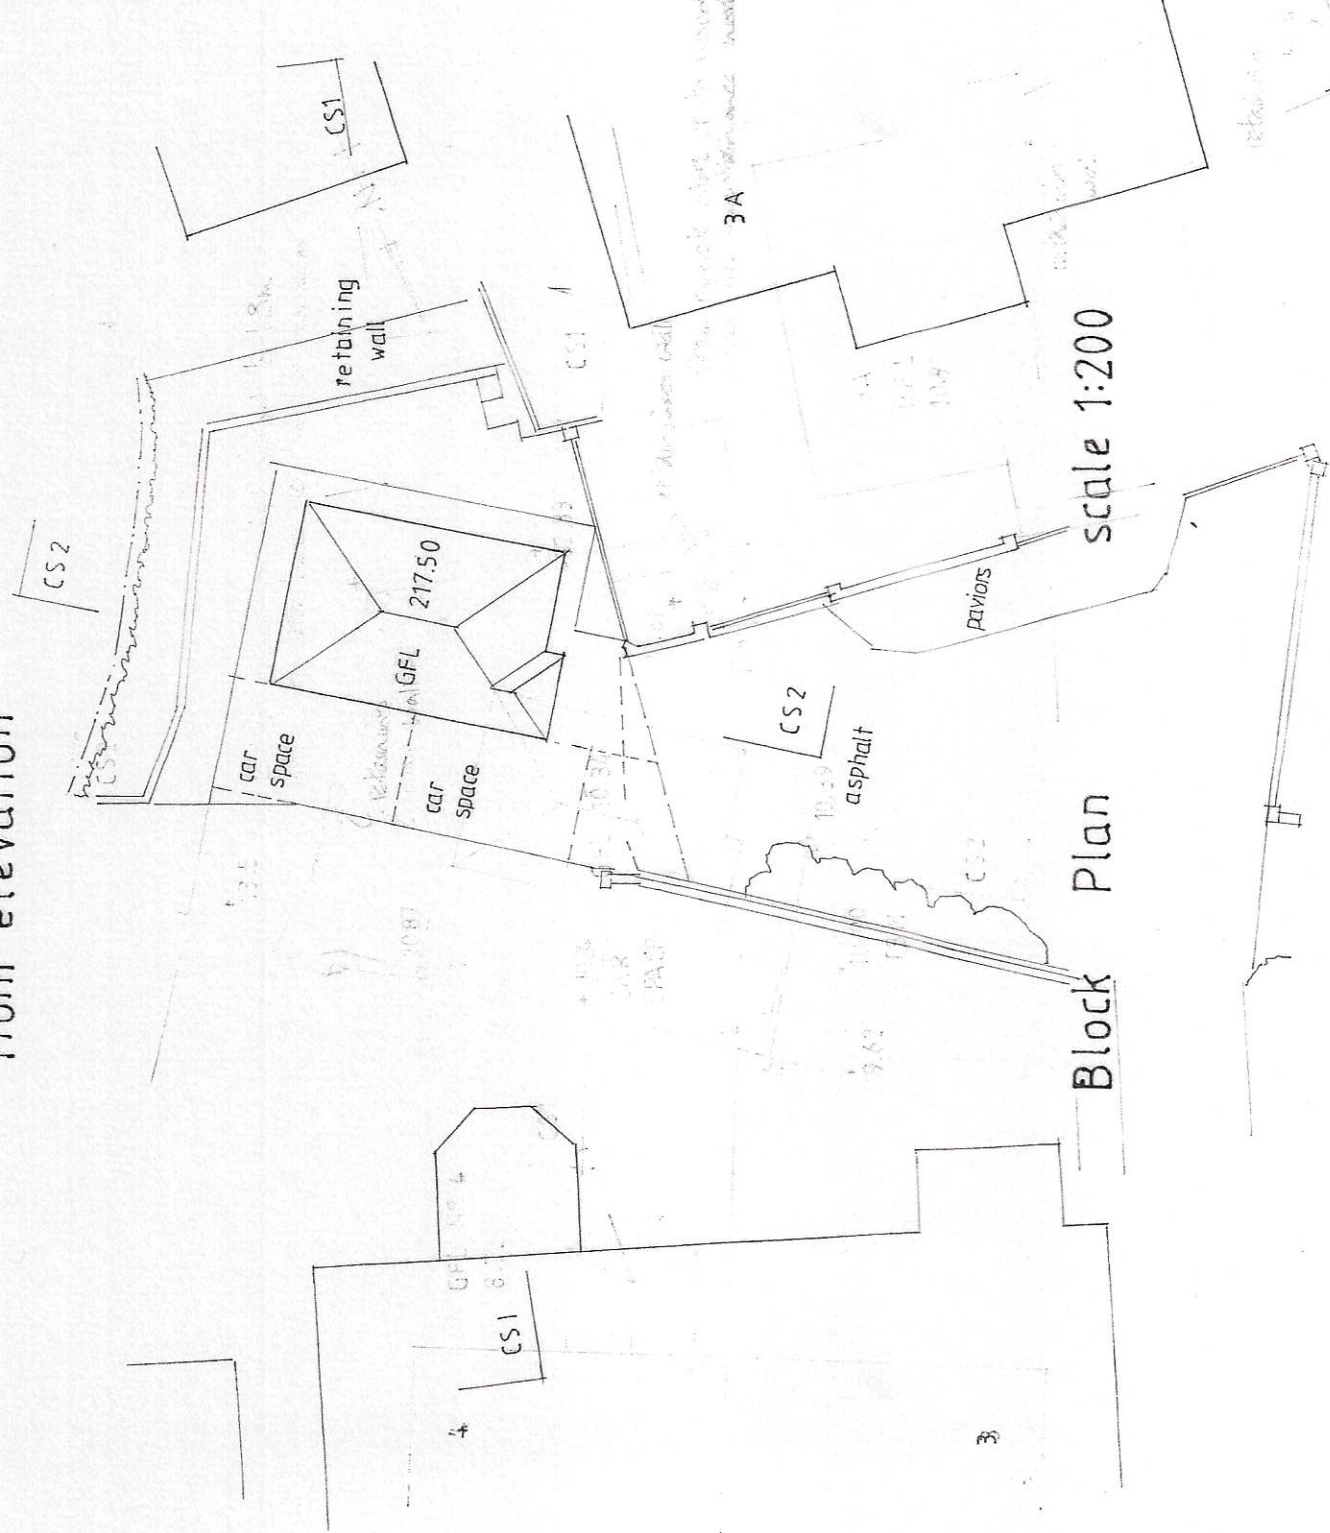


Block Plan

scale 1:200

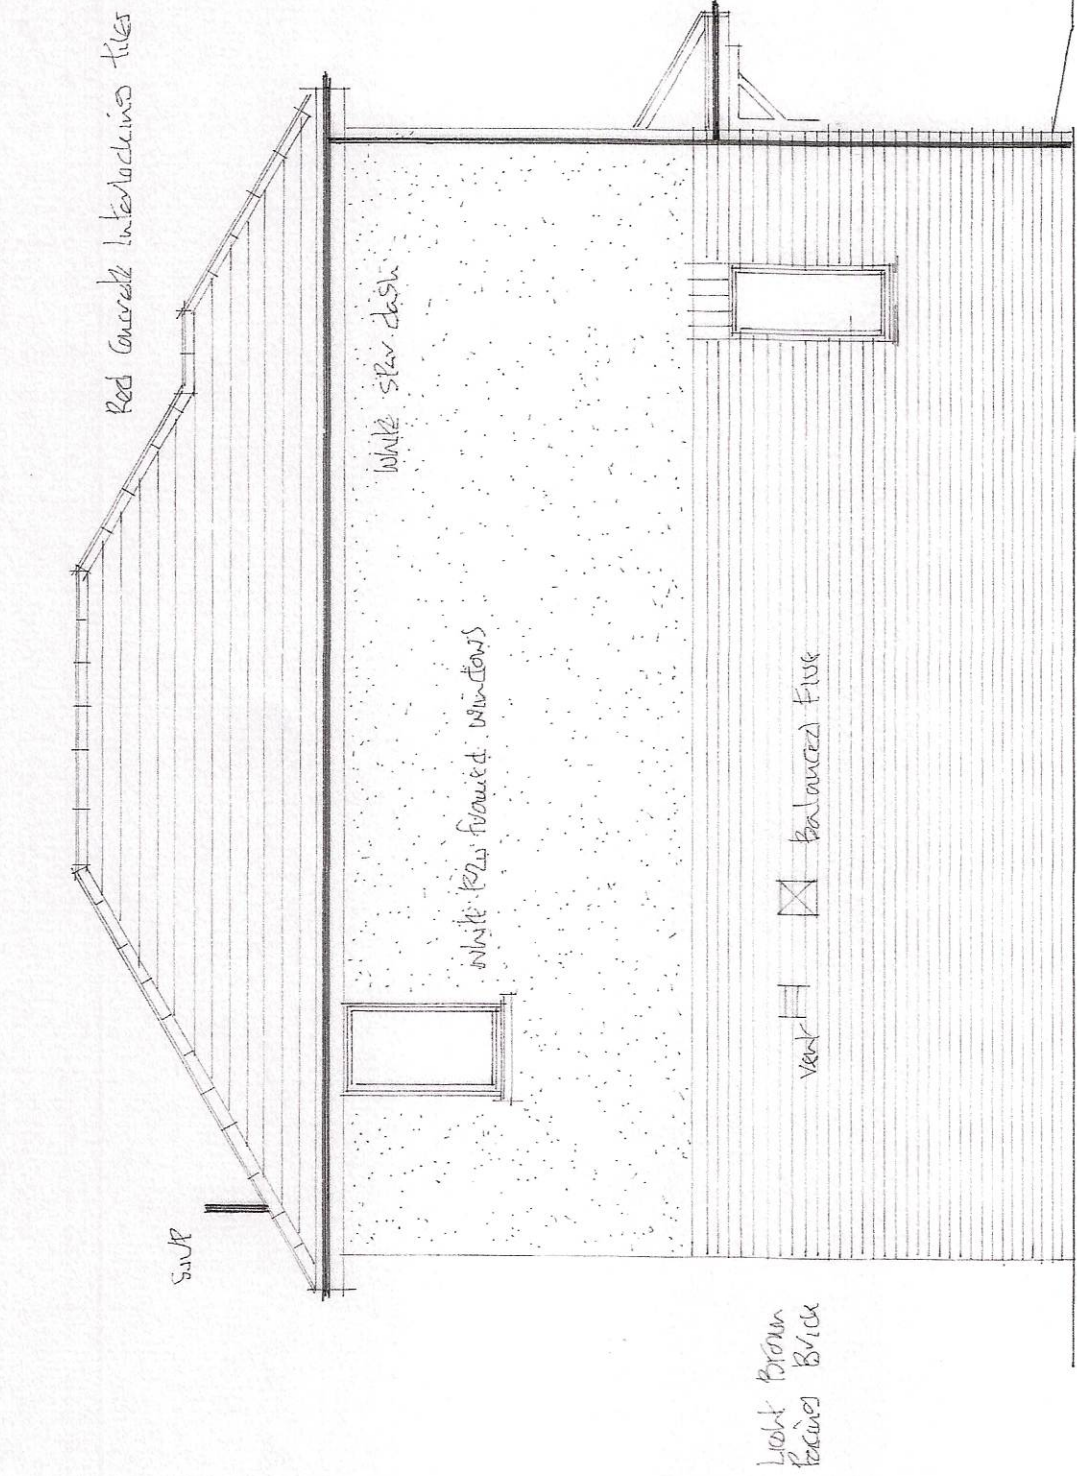


side elevation

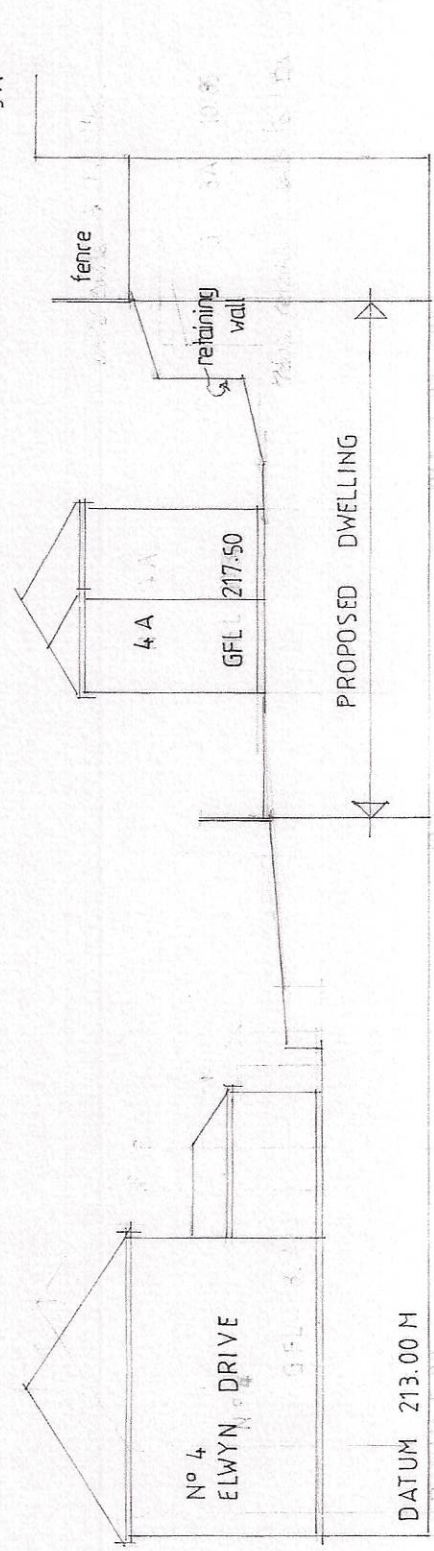


cross section 1

scale 1:200 m

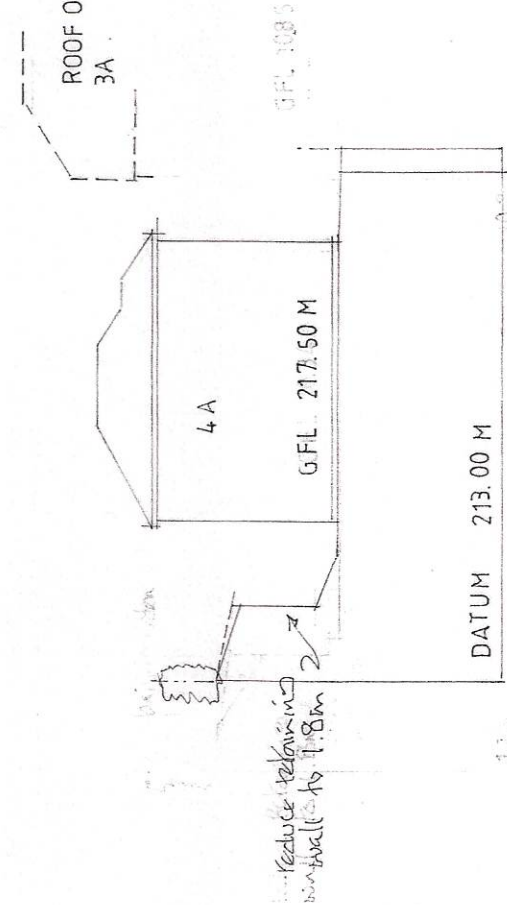


cross section 2

scale 1:200 m

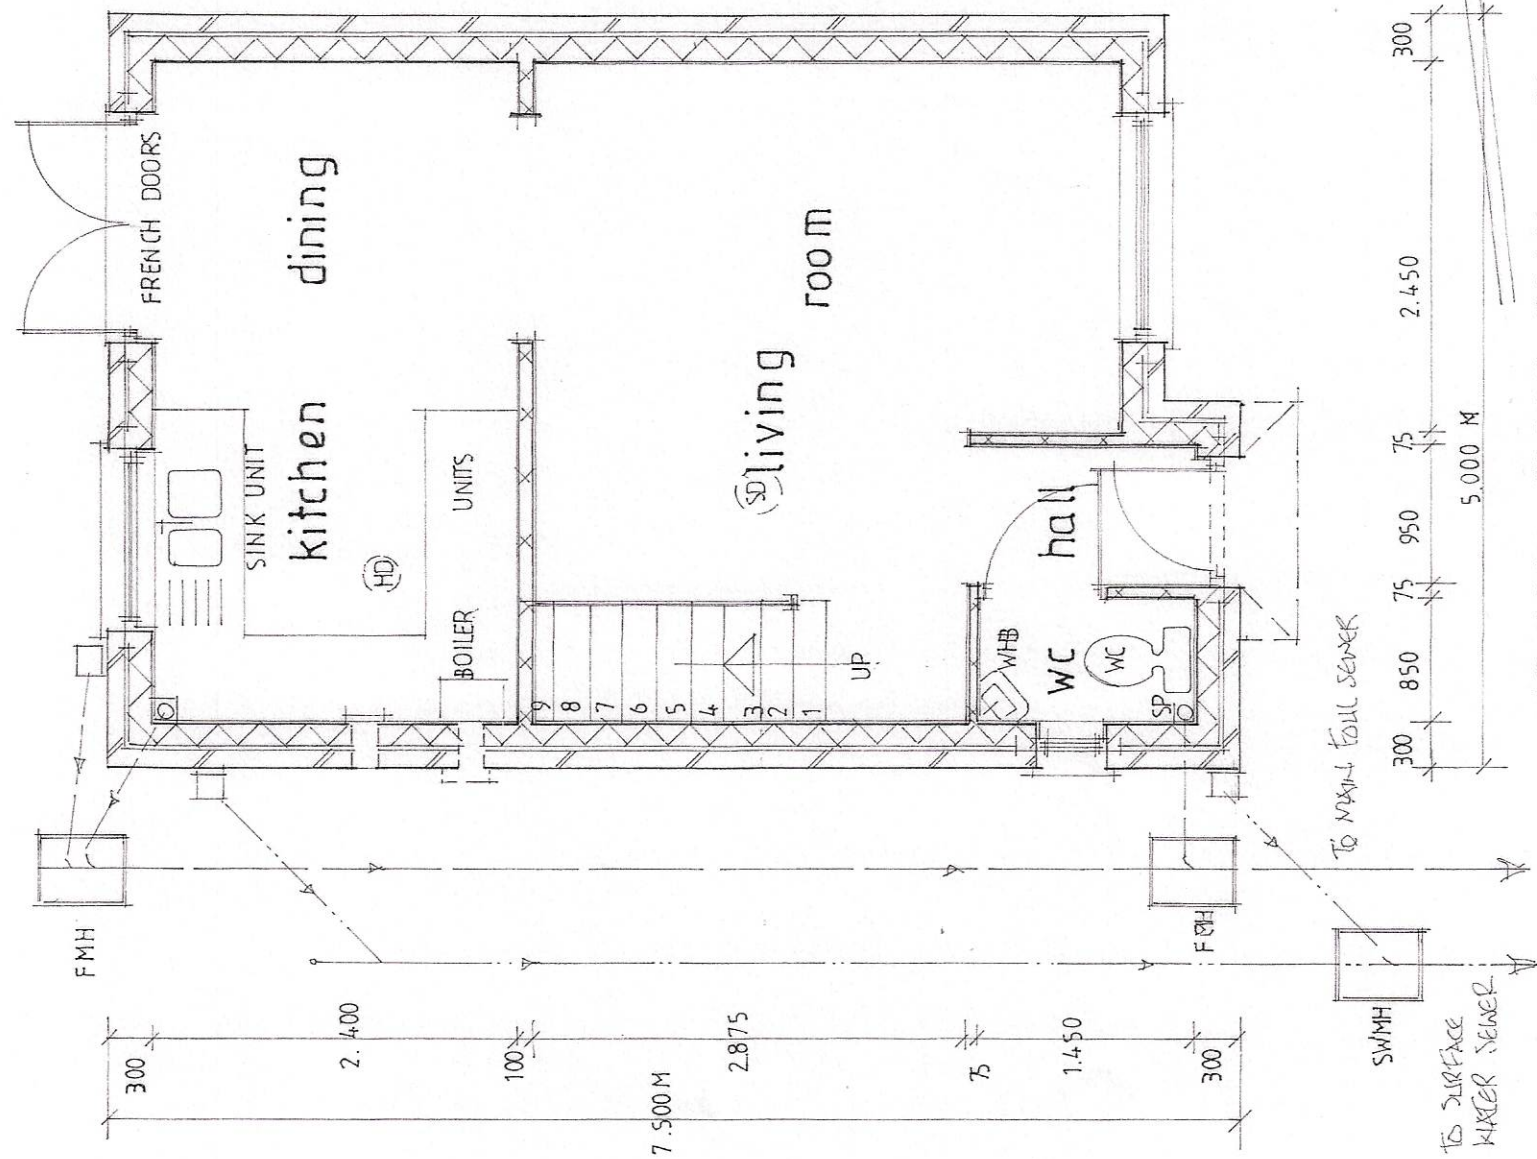


GROUND FLOOR PLAN

1:50 m

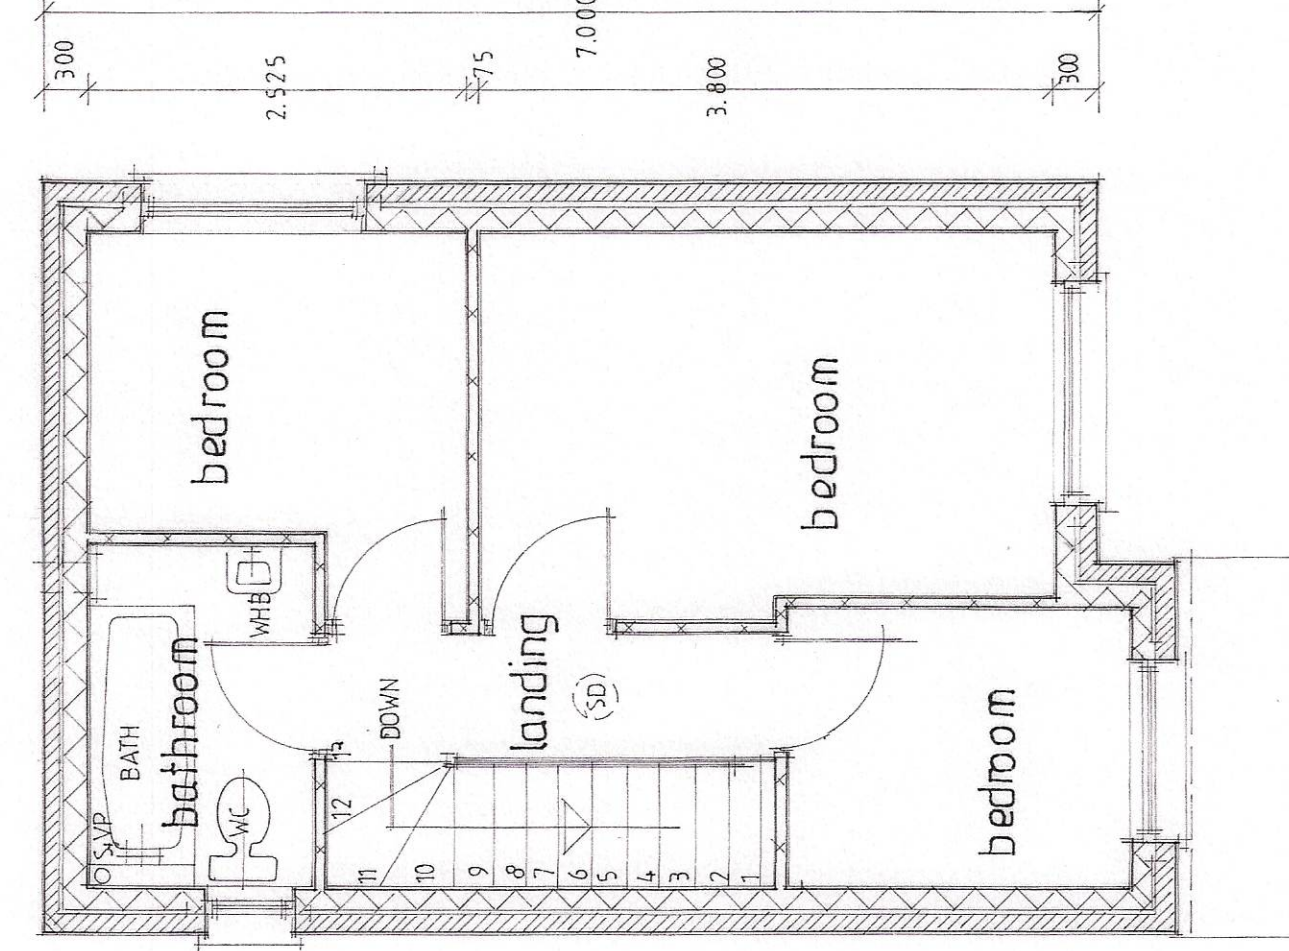

FIRST FLOOR PLAN

1:50 m

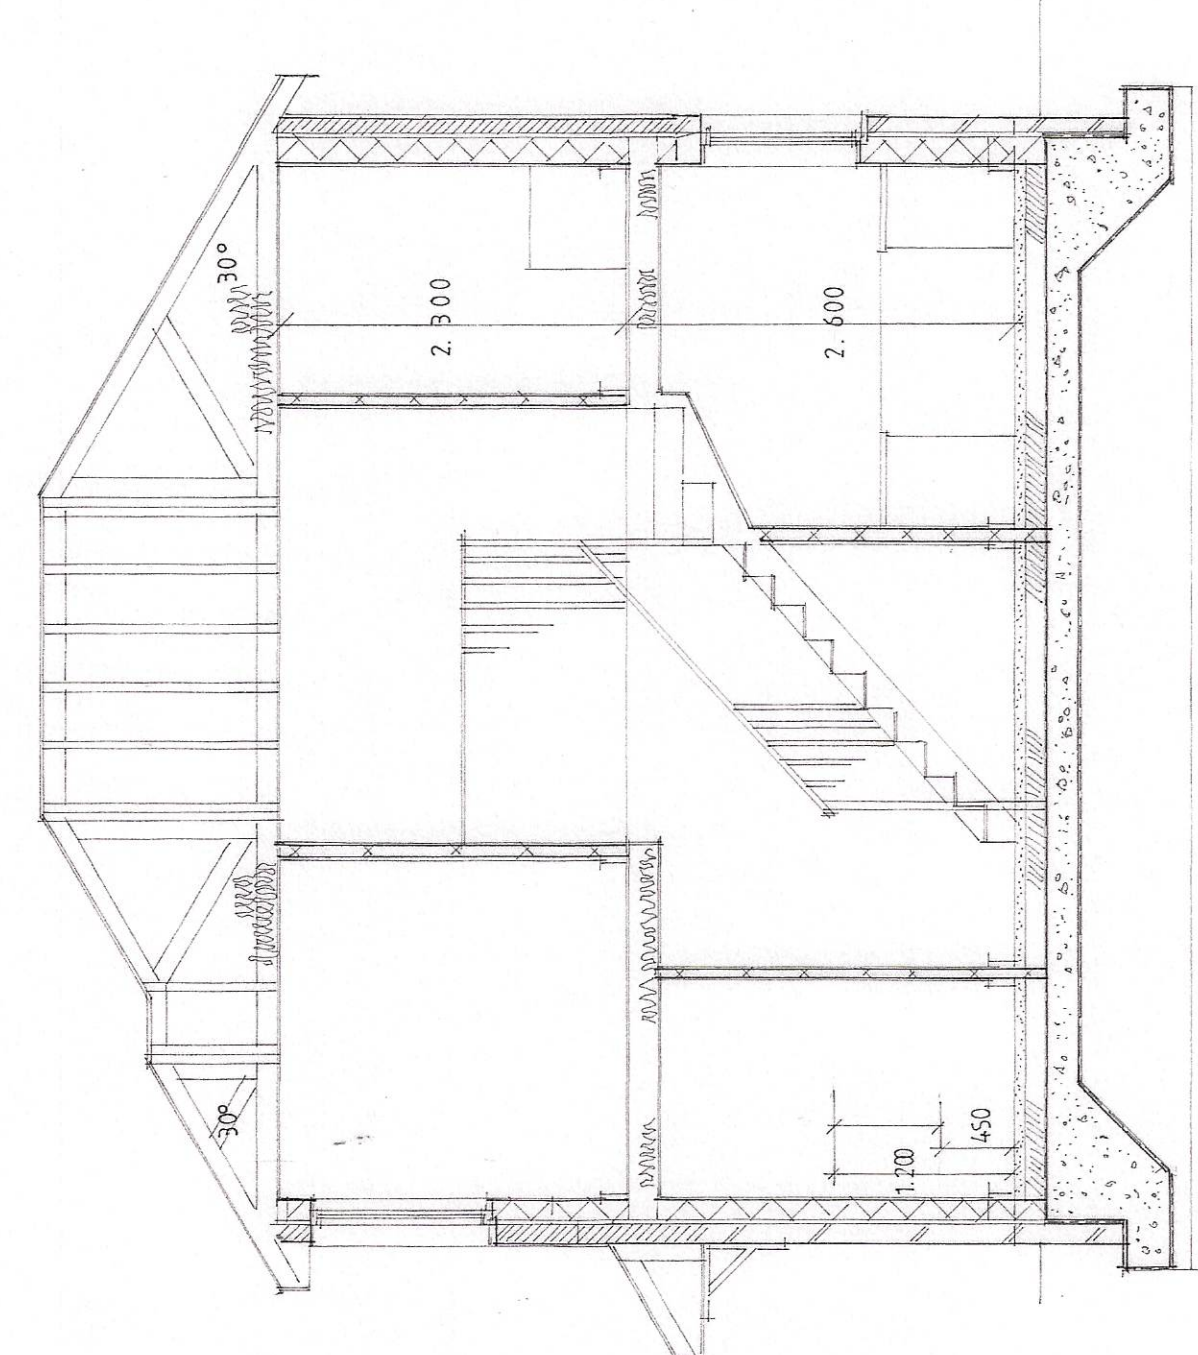

SECTION THROUGH

1:50 m

Drawing Title
Plot 4A,
Elwyn Drive,
Twynnyddyn,
MERTHYR TYDFIL.
CF47 0AN.

Scale 1: 50 1:200 1:1250

Date 08.11.2019 Drawn by

Drg. No. 2696 NB
Rev.

D. Vivian Jones AssocRICS
Building Design Services

114, Brecon Road,
HIRWAUN,
Rhonda Cynon Taff,
CF44 9NS

Tel. 01685 812069
Mobile 07702 380869
Email: vivianjonesdesign@yahoo.co.uk

Client
Mr L.L. Powles.

Job Title

DETACHED DWELLING HOUSE