




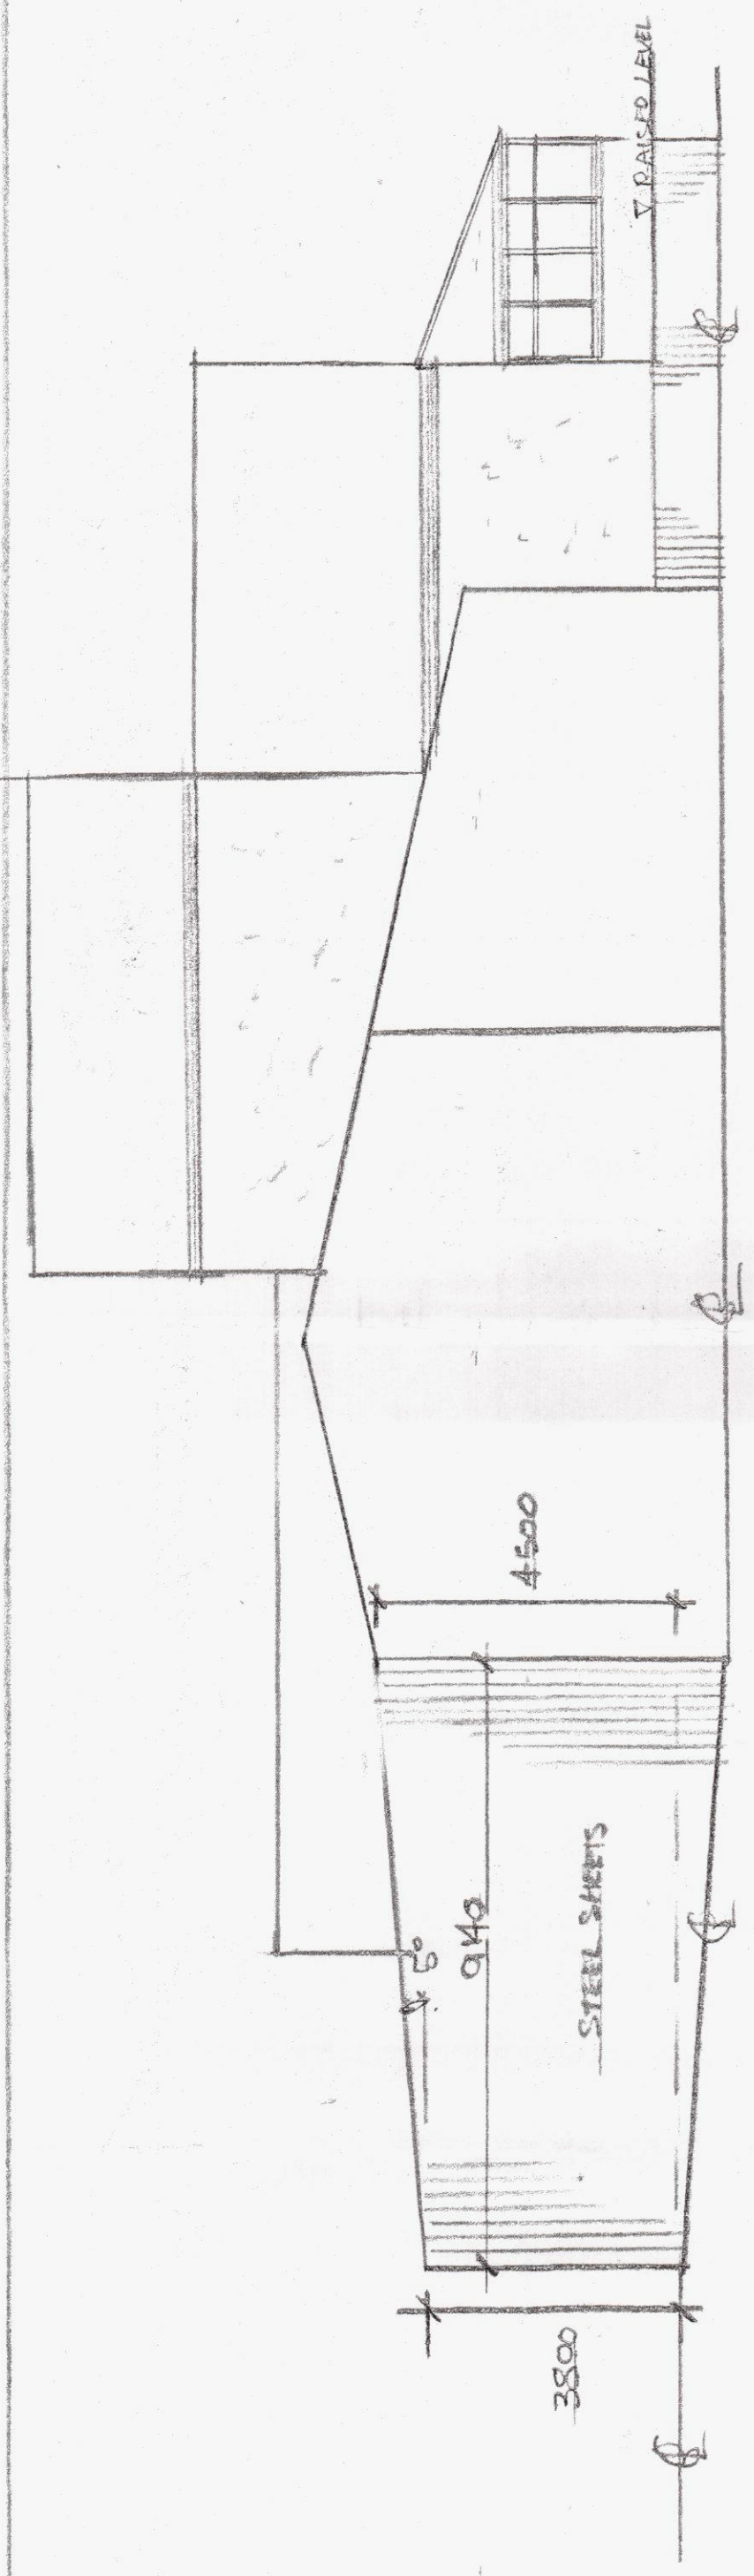


PROPOSED SIDE ELEVATION (OFF EXISTING UNITS)

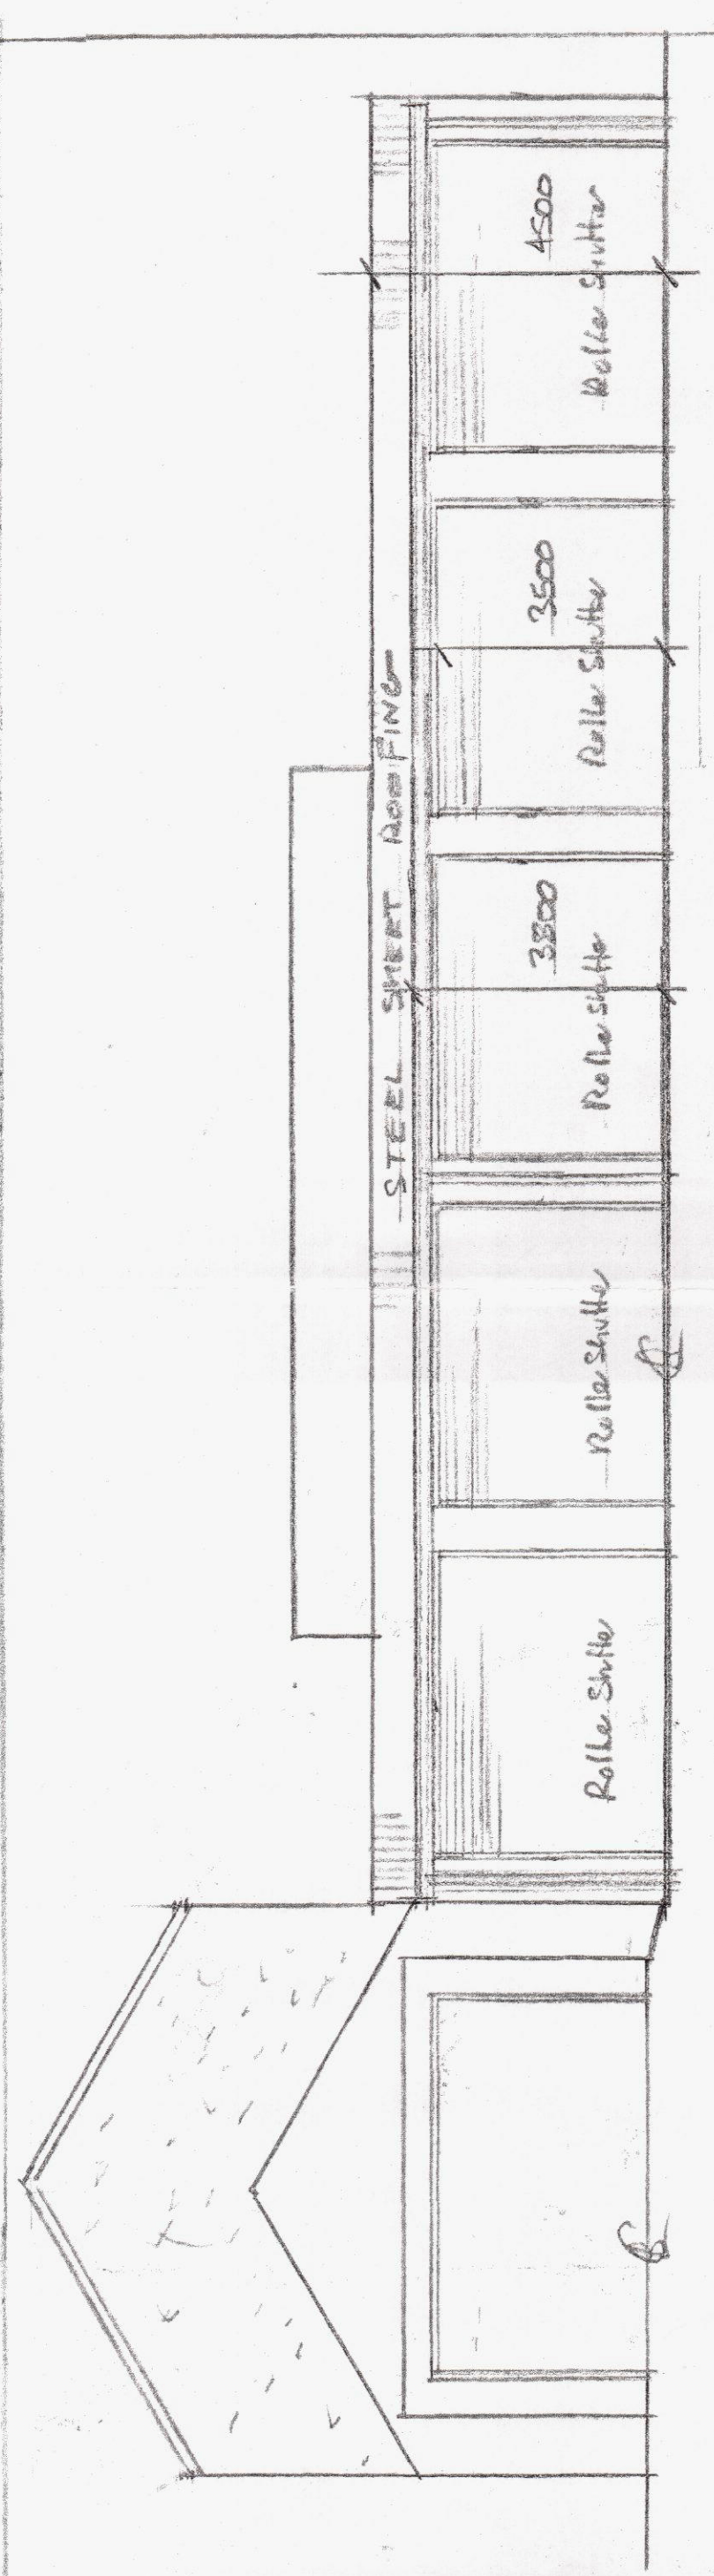


PROPOSED FRONT ELEVATION (OFF EXISTING UNITS)

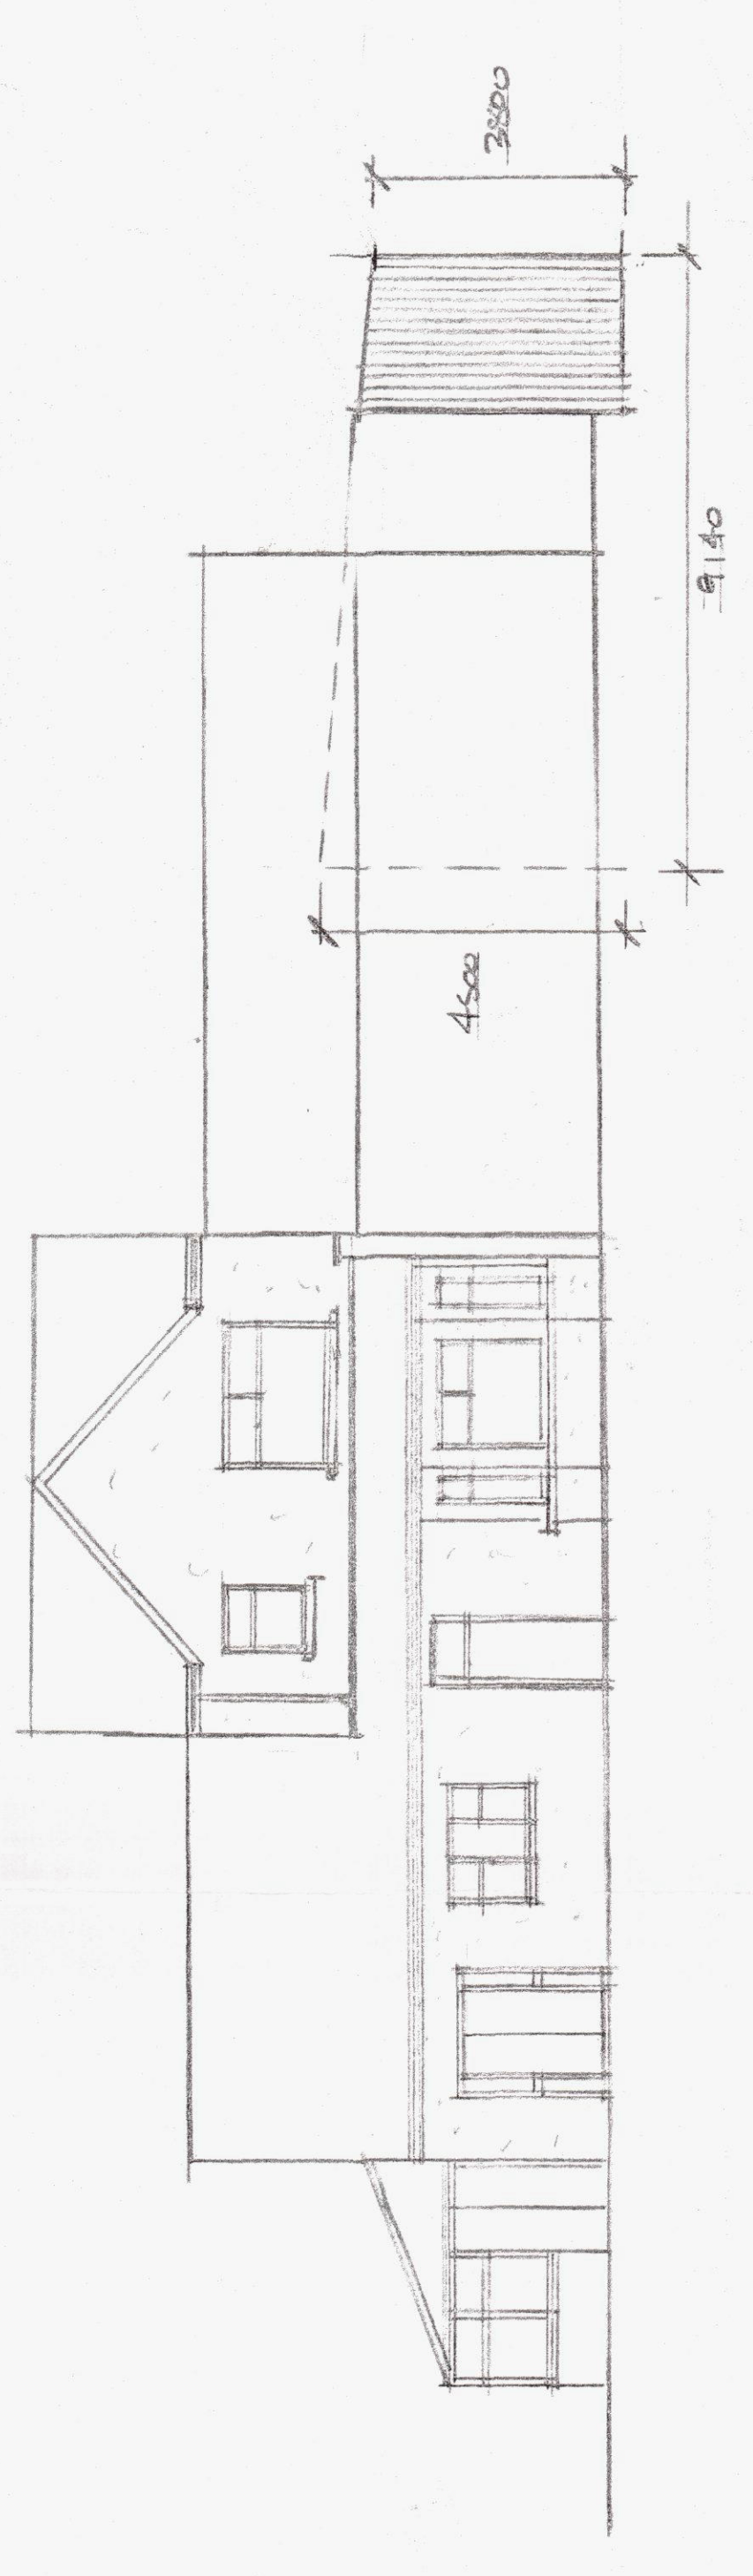


PROPOSED SIDE ELEVATION (OFF EXISTING UNITS)

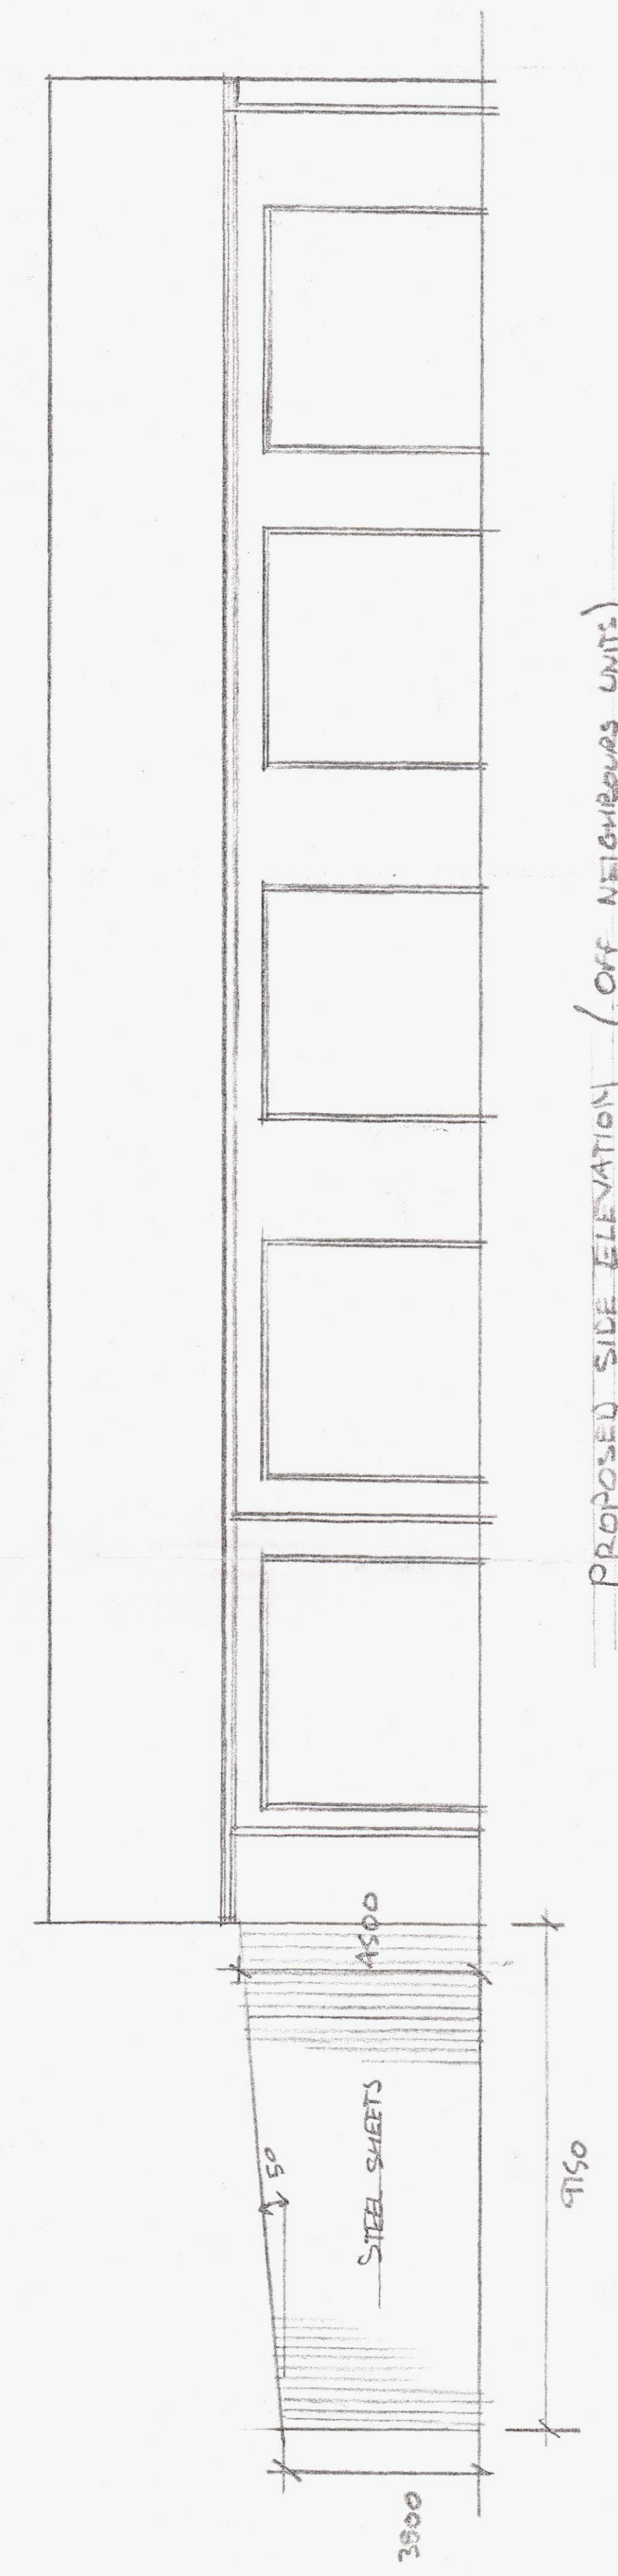

PROPOSED SIDE ELEVATION (OFF NEIGHBOURS UNITS)

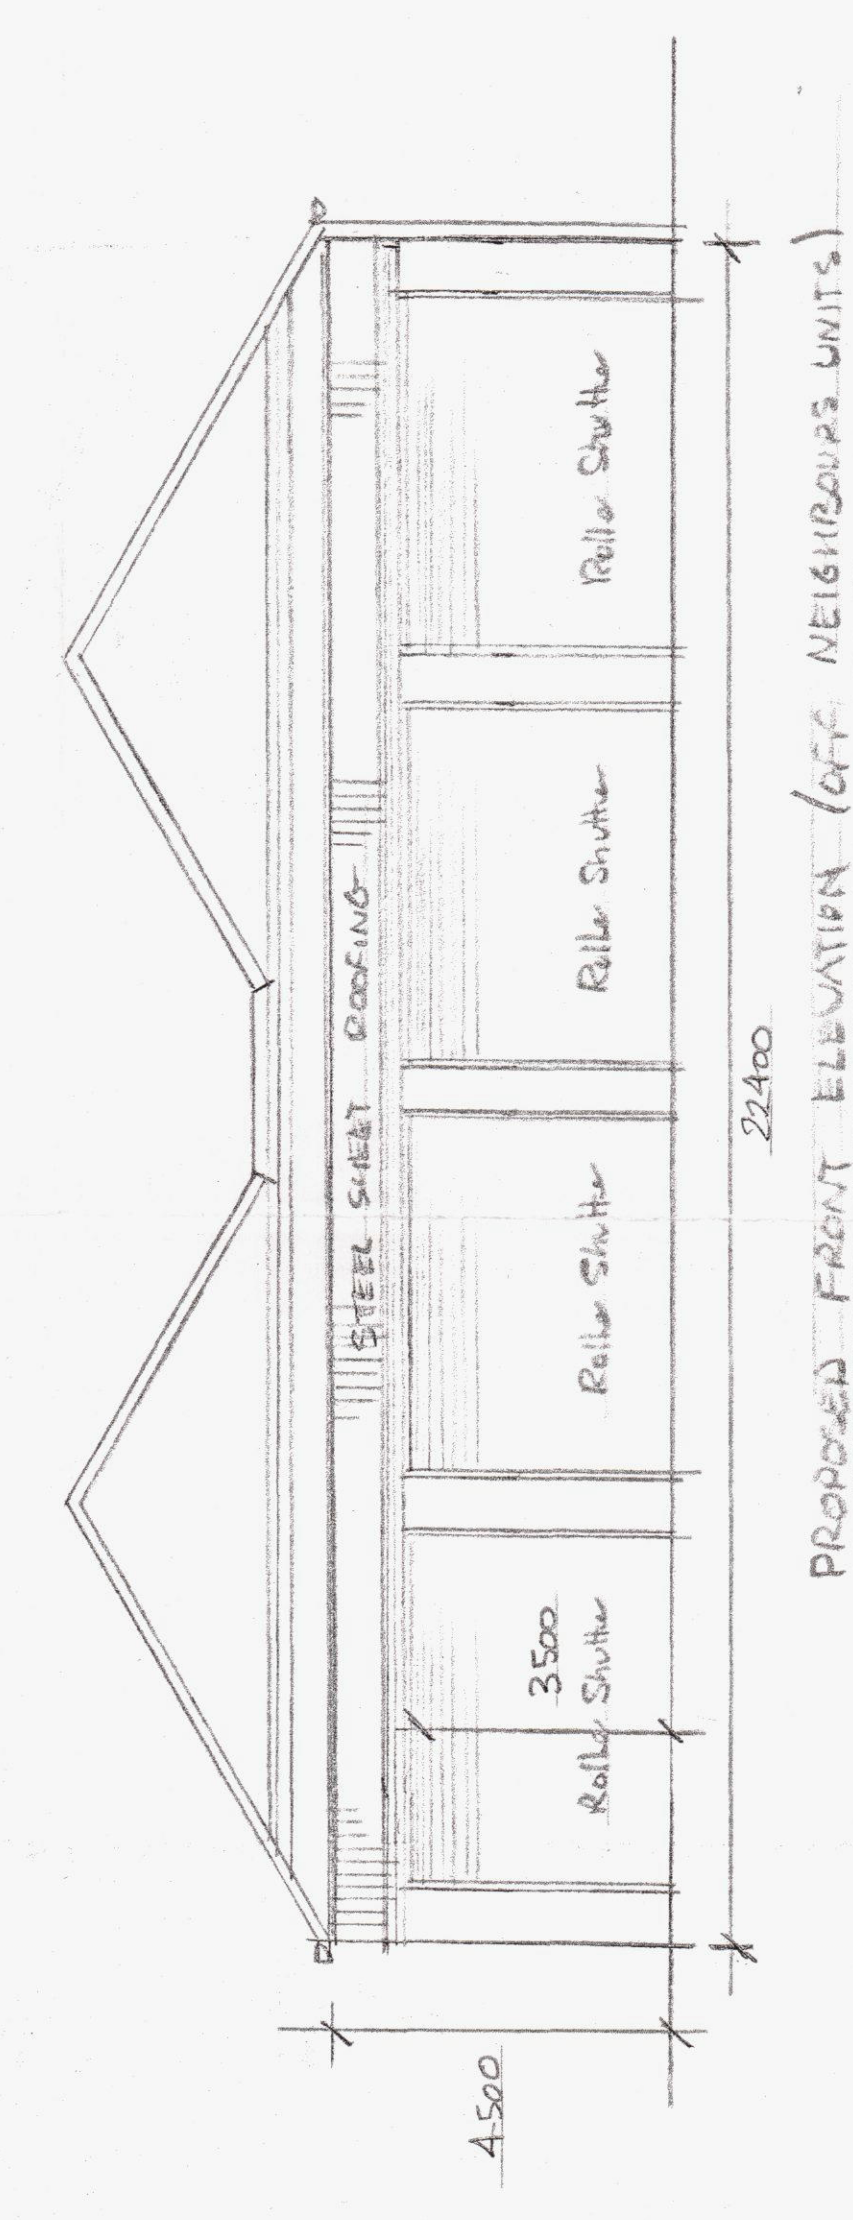

PROPOSED FRONT ELEVATION (OFF NEIGHBOURS UNITS)

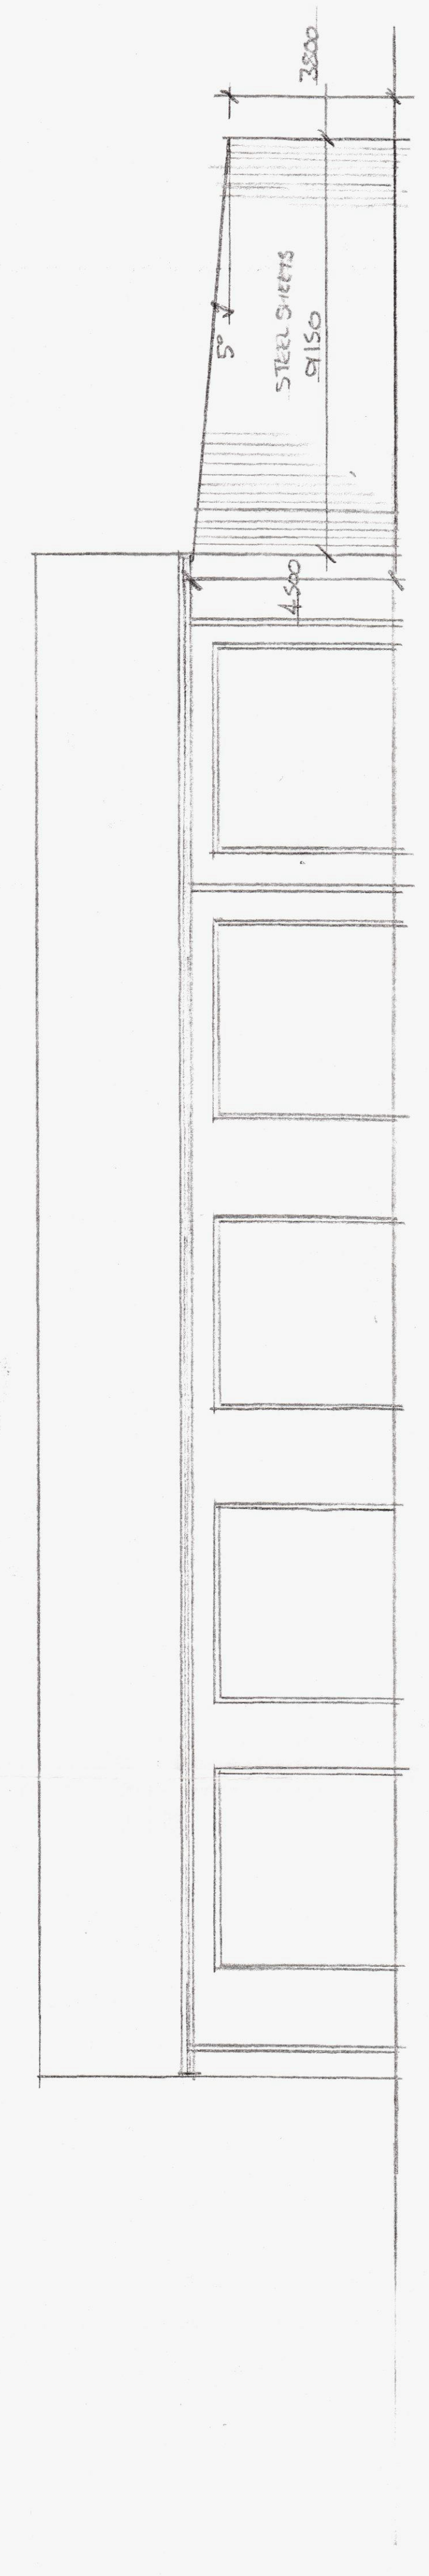

PROPOSED SIDE ELEVATION (OFF NEIGHBOURS UNITS)

JOB	PROPOSED Q NO STORAGE UNITS
PROPOSED ELEVATIONS	(AMENDED)
ADDRESS	WILLOWS HOUSE / ABERCROMBIE
CLIENT	MERTON TOWN
DATE	DEC 2019
SCALE	1:100
DRAWN BY	A. COLINS
CHECKED BY	A. COLINS