



This drawing is the copyright of Axiom Architects. It is for planning application purposes only and may not be reproduced in whole or in part without permission. Drawings lodged for planning approval may be reproduced by the Planning Authority in accordance with the 'Copyright (Material Open to Public Inspection) (Marking of Copies of Plans and Drawings) Order 1990' and must carry the relevant copyright restriction note. Scaling from this drawing should only be carried out from a print at the scale and size specified within the title block. Responsibility for ensuring correct size reproduction remains with the reader.

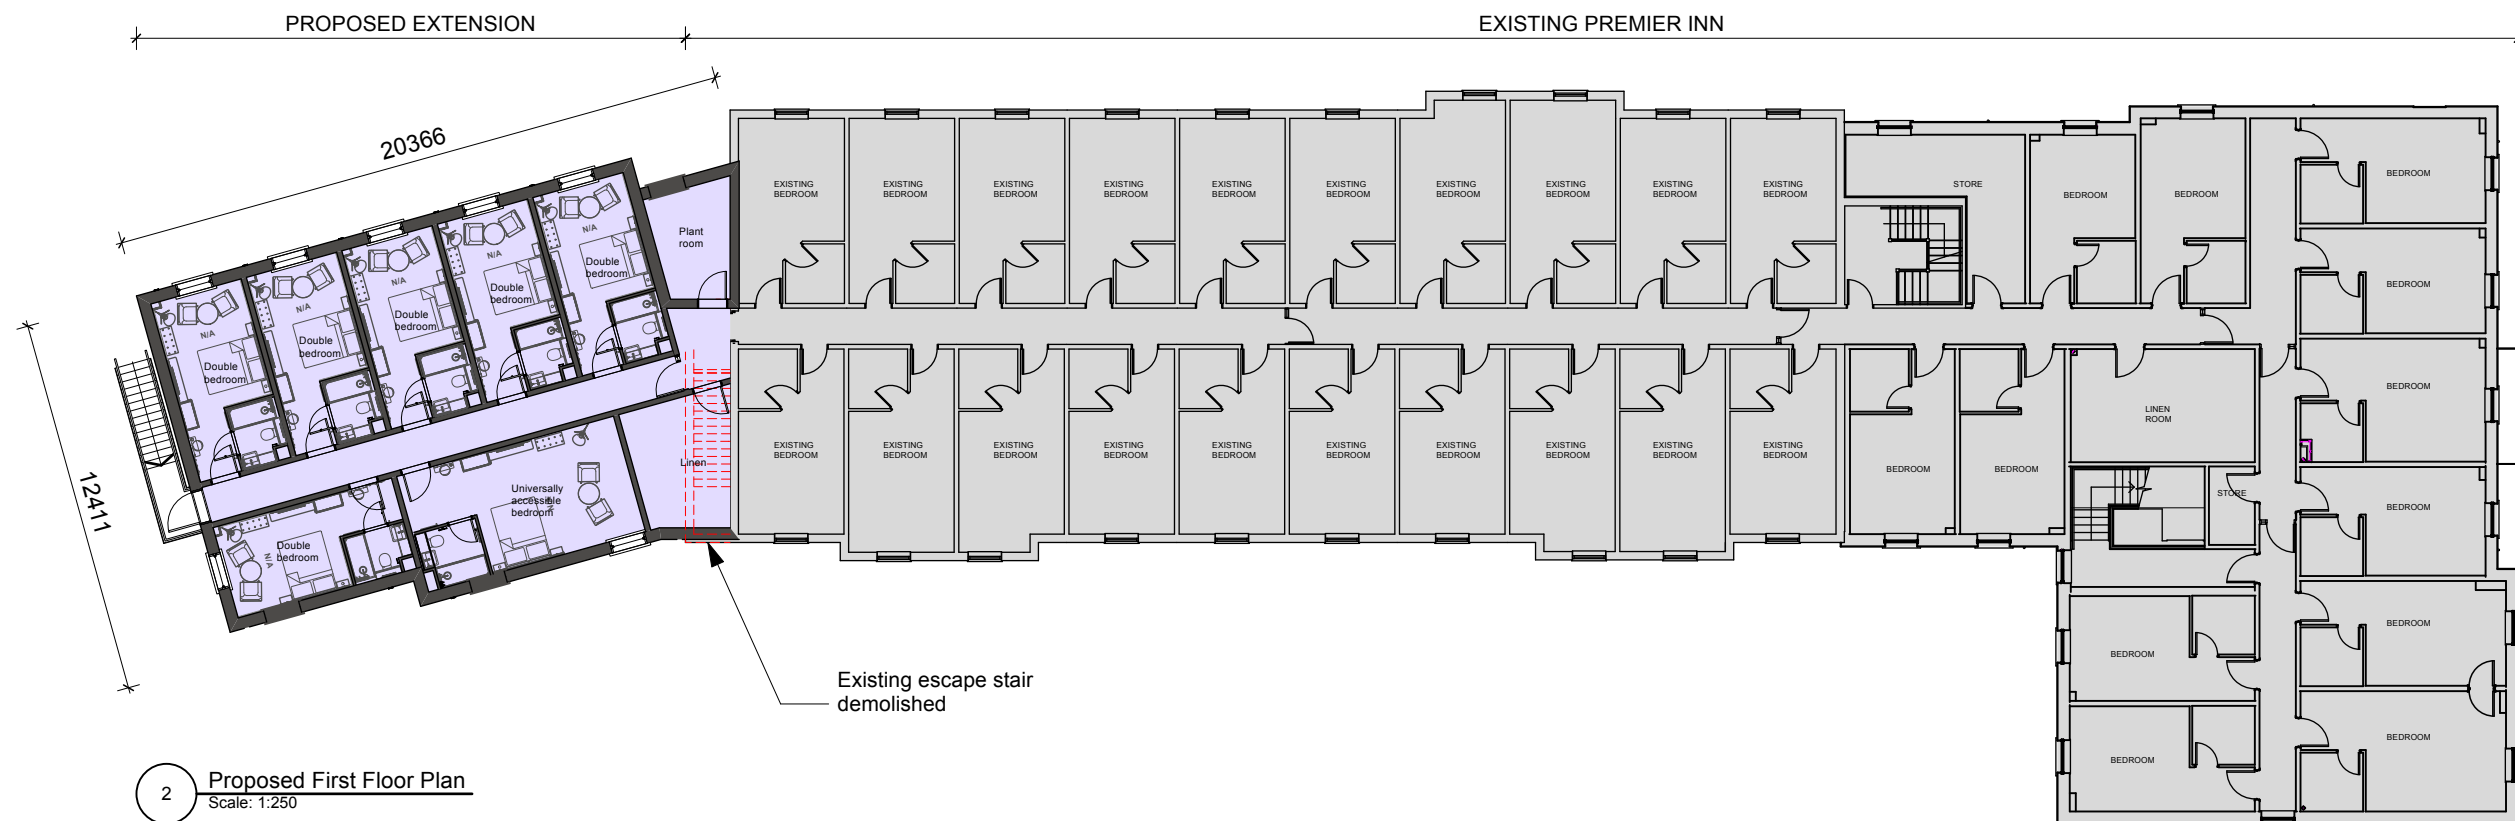

C	13/08/25	Plant room and external compound amendments	IB	RW
B	11/06/25	Updates to reorientate extension	SB	RW
A	27/01/25	Extension rotated, bedrooms removed to reduce massing;	RW	
Rev	Date	Description	By	Chk

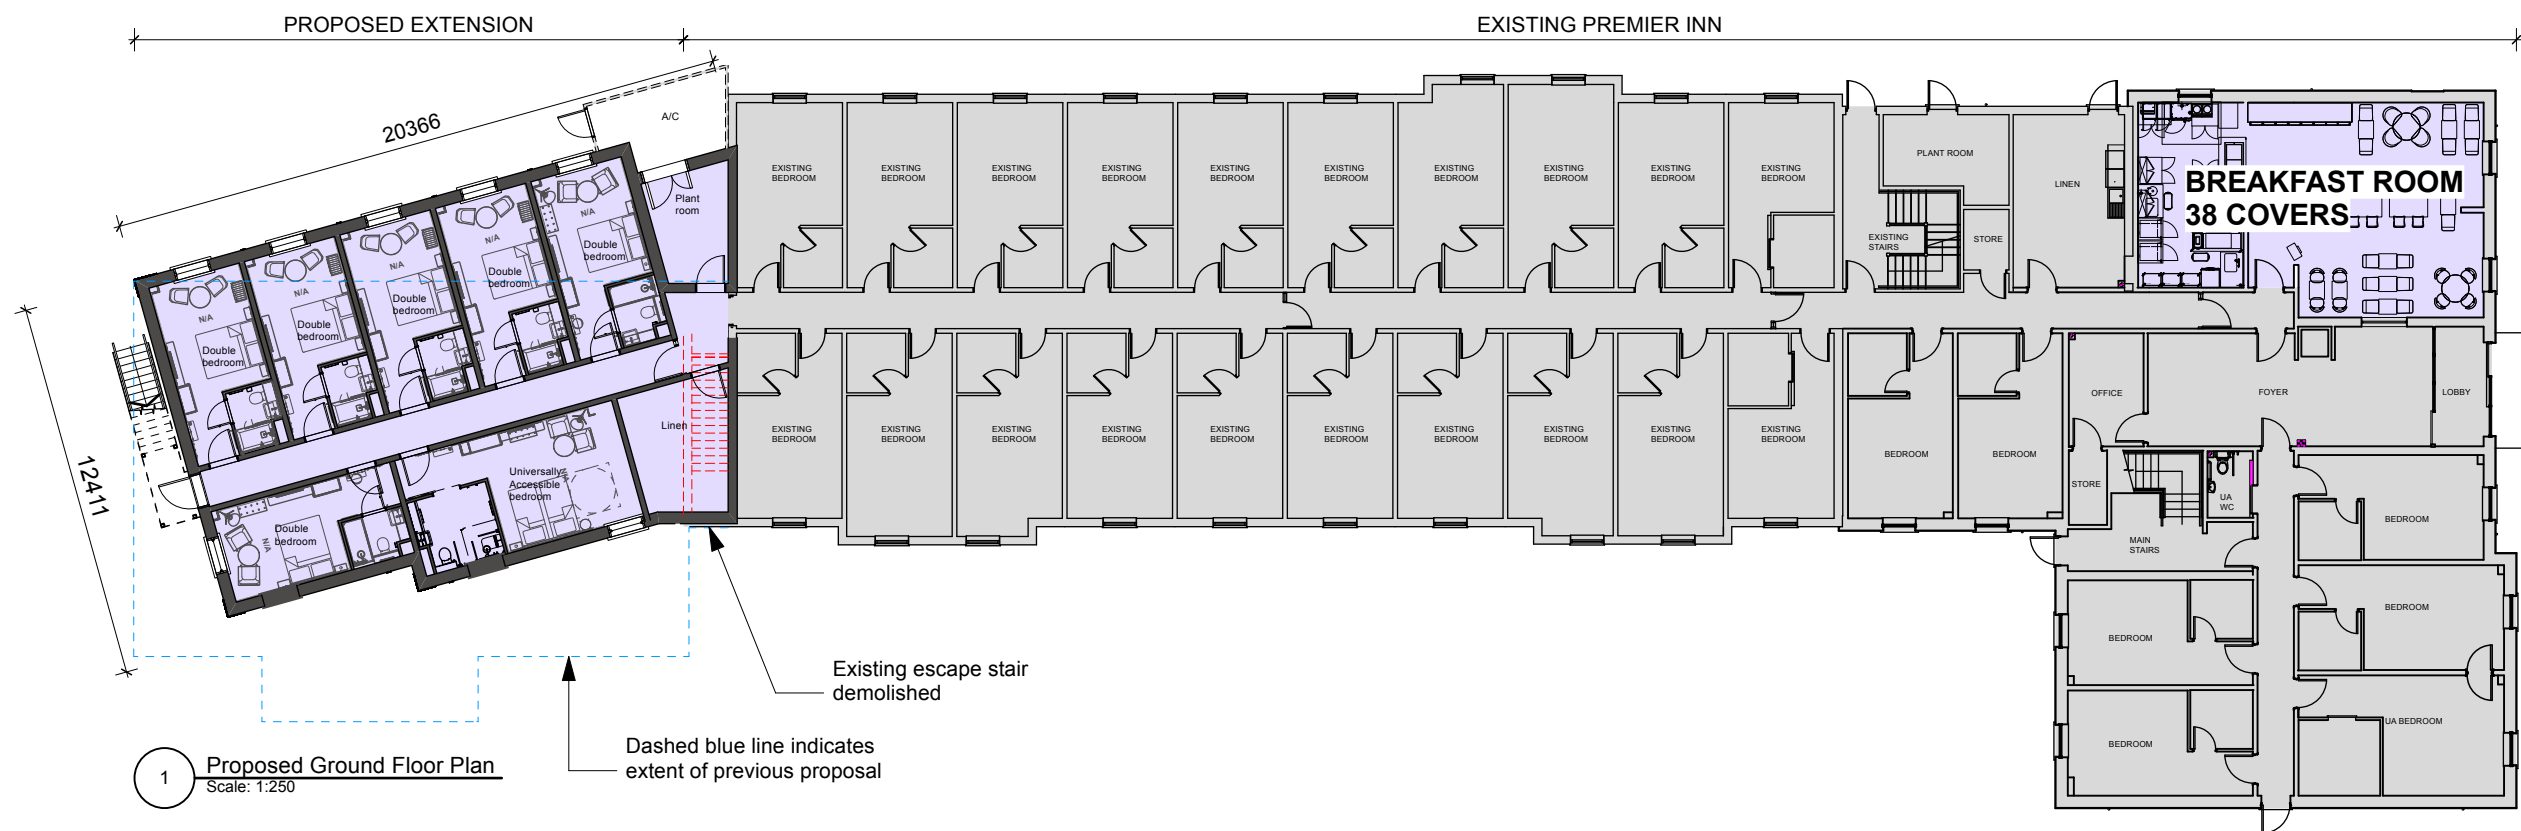

Client

WHITBREAD GROUP PLC

Project

MERTHYR TYDFIL PREMIER INN
DUFFRYN ROAD, PENTREBACH
CF48 8BB

PROPOSED FLOOR PLANS

Scale	Date	Drawn	Checked
1:250	16/05/24	CF	PM

6153-PL 110 C
 Status
 PLANNING

