


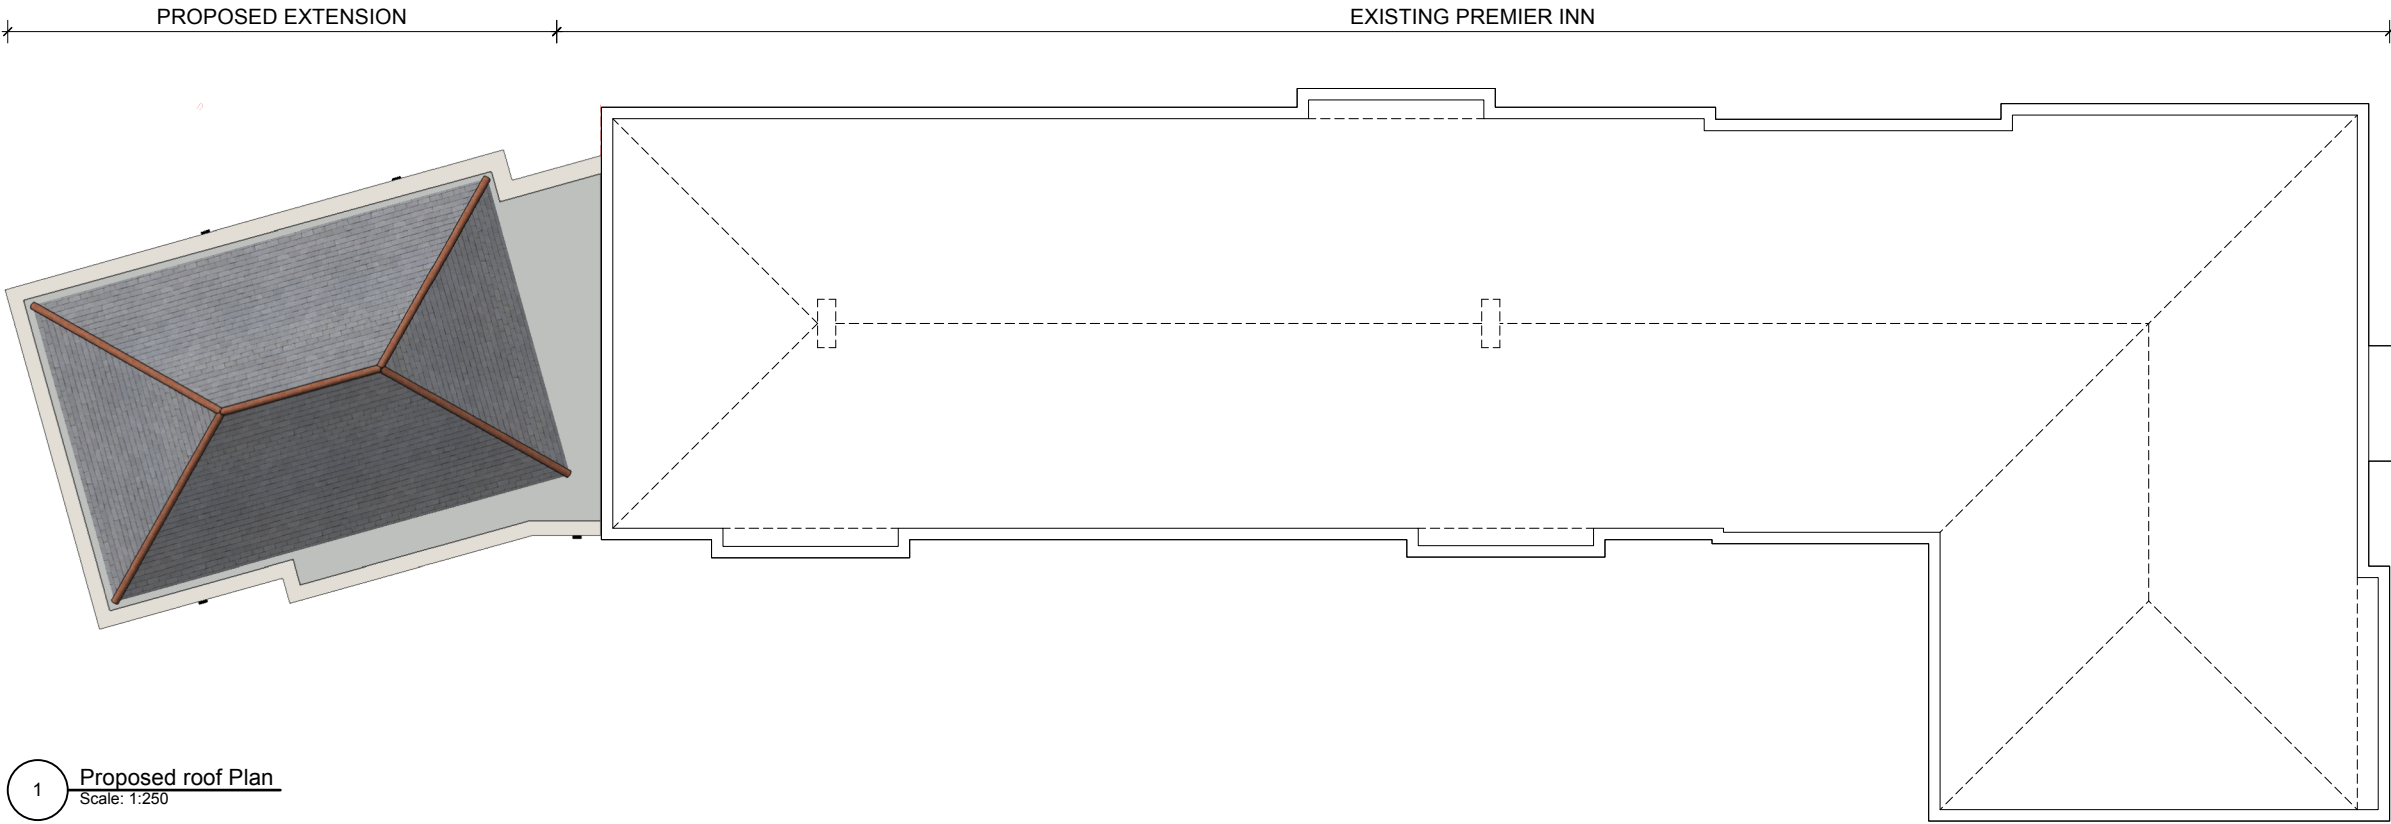

1 Proposed roof Plan
Scale: 1:250

B	20/08/25	Plant room and external compound amendments	IB	RW
A	11/06/25	Updates to reorientate extension	SB	RW
Rev	Date	Description	By	Chk



AXIOM
ARCHITECTS

1 Brooklands Yard Southover High Street Lewes East Sussex BN7 1HU
Tel. 01273 479434 www.axiomarchitects.co.uk

Client
WHITBREAD GROUP PLC

Project
MERTHYR TYDFIL PREMIER INN
DUFFRYN ROAD, PENTREBACH
CF48 8BB

Drawing
PROPOSED ROOF PLAN

Scale 1:250	Date 16/05/24	Drawn CF	Checked PM
Drawing No. 6153-PL 111			Revision B
Status PLANNING			

