



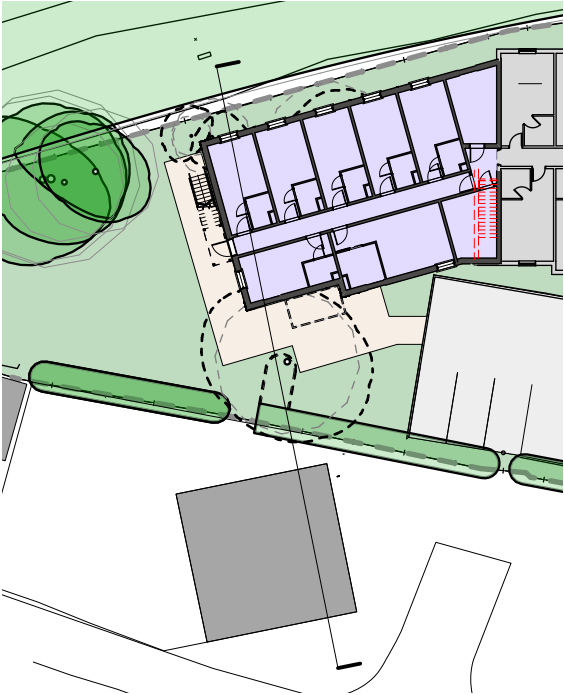

2 Site Plan Key
Scale: 1:500

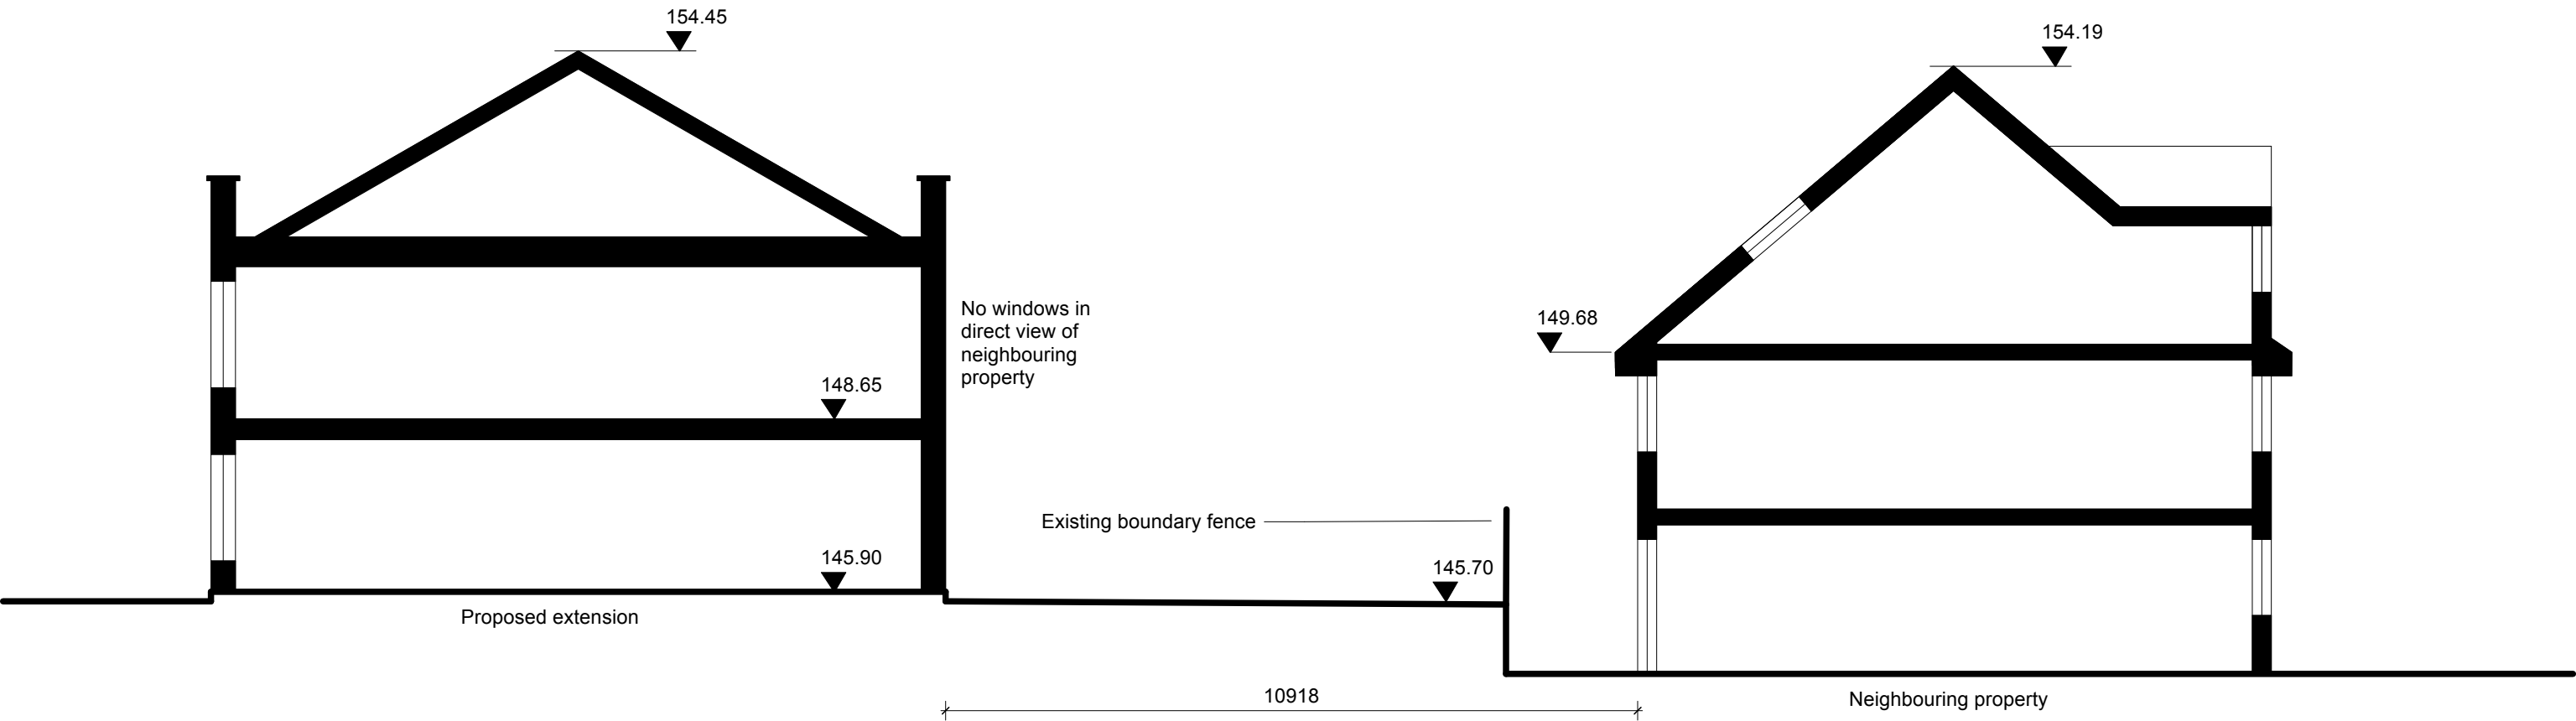

Rev	Date	Description	By	Chk
-----	------	-------------	----	-----

**AXIOM
ARCHITECTS**

1 Brooklands Yard Southover High Street Lewes East Sussex BN7 1HU
Tel. 01273 479434 www.axiomarchitects.co.uk

Client
WHITBREAD GROUP PLC

Project
MERTHYR TYDFIL PREMIER INN
DUFFRYN ROAD, PENTREBACH
CF48 8BB

Drawing
PROPOSED BOUNDARY SECTION

Scale 1:100	Date 16/05/24	Drawn CF	Checked PM
Drawing No.			Revision
6153-PL		310	
Status PLANNING			