



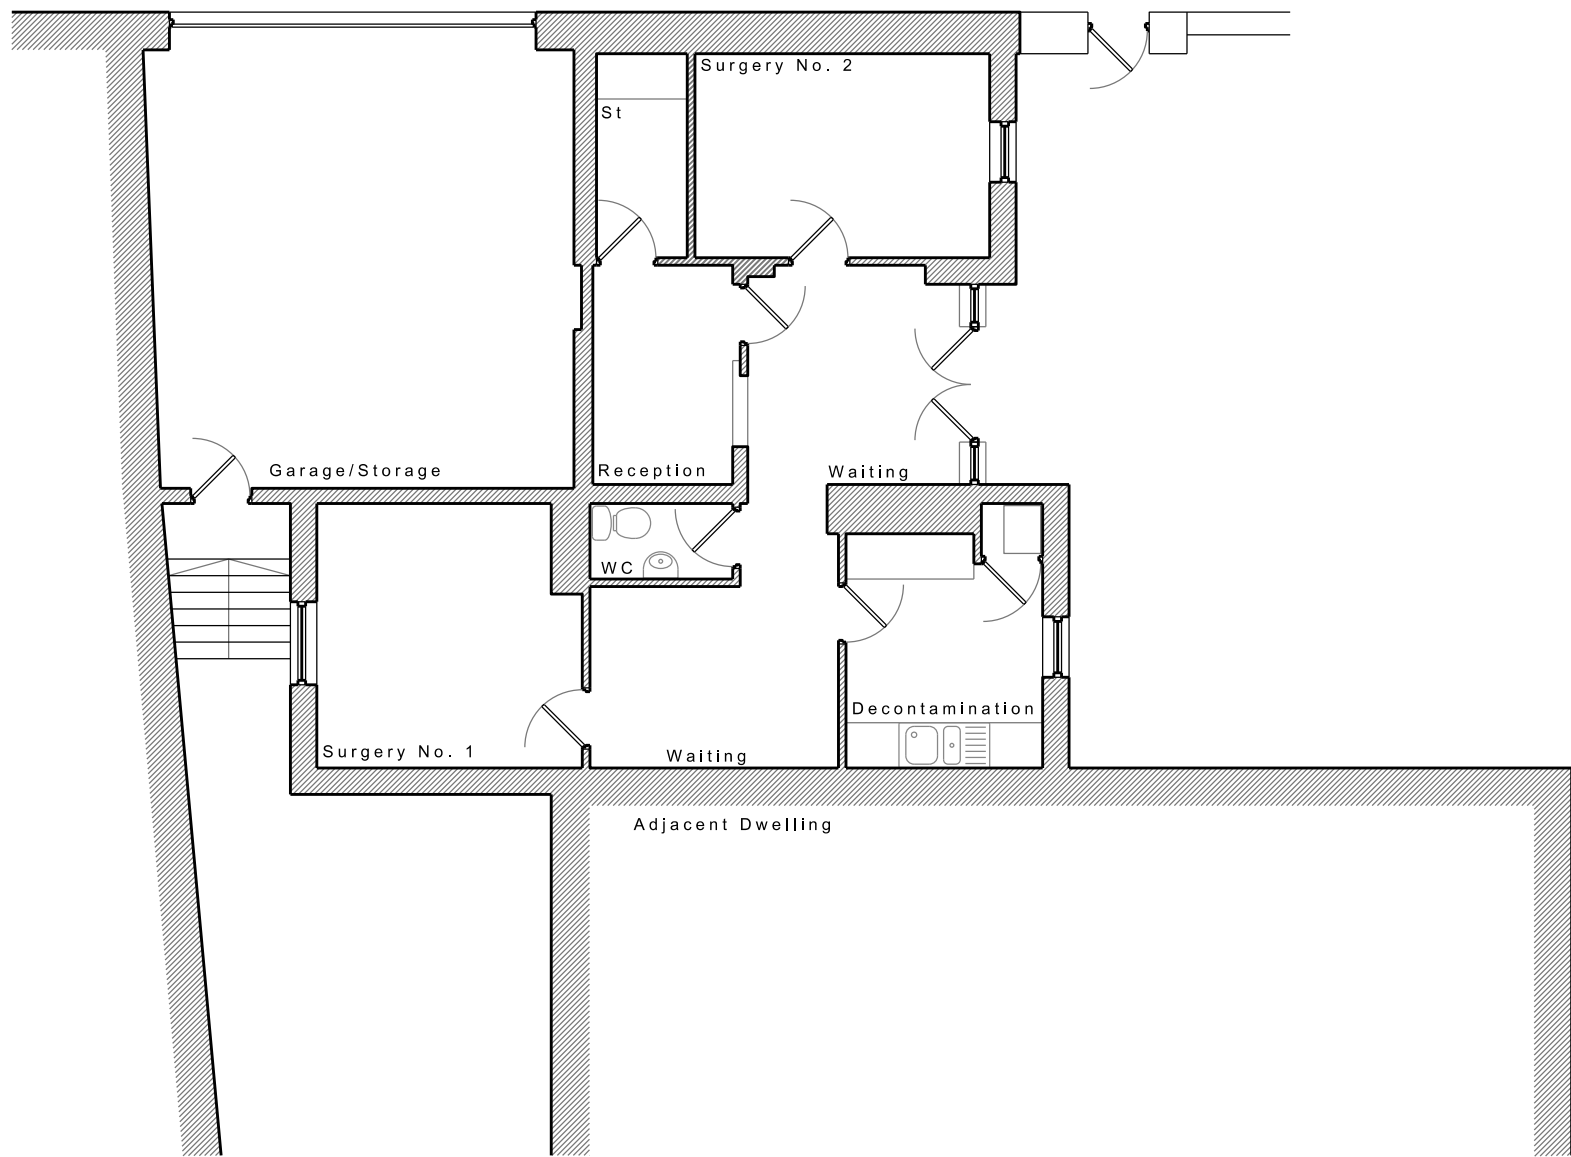


EXISTING GROUND FLOOR PLAN

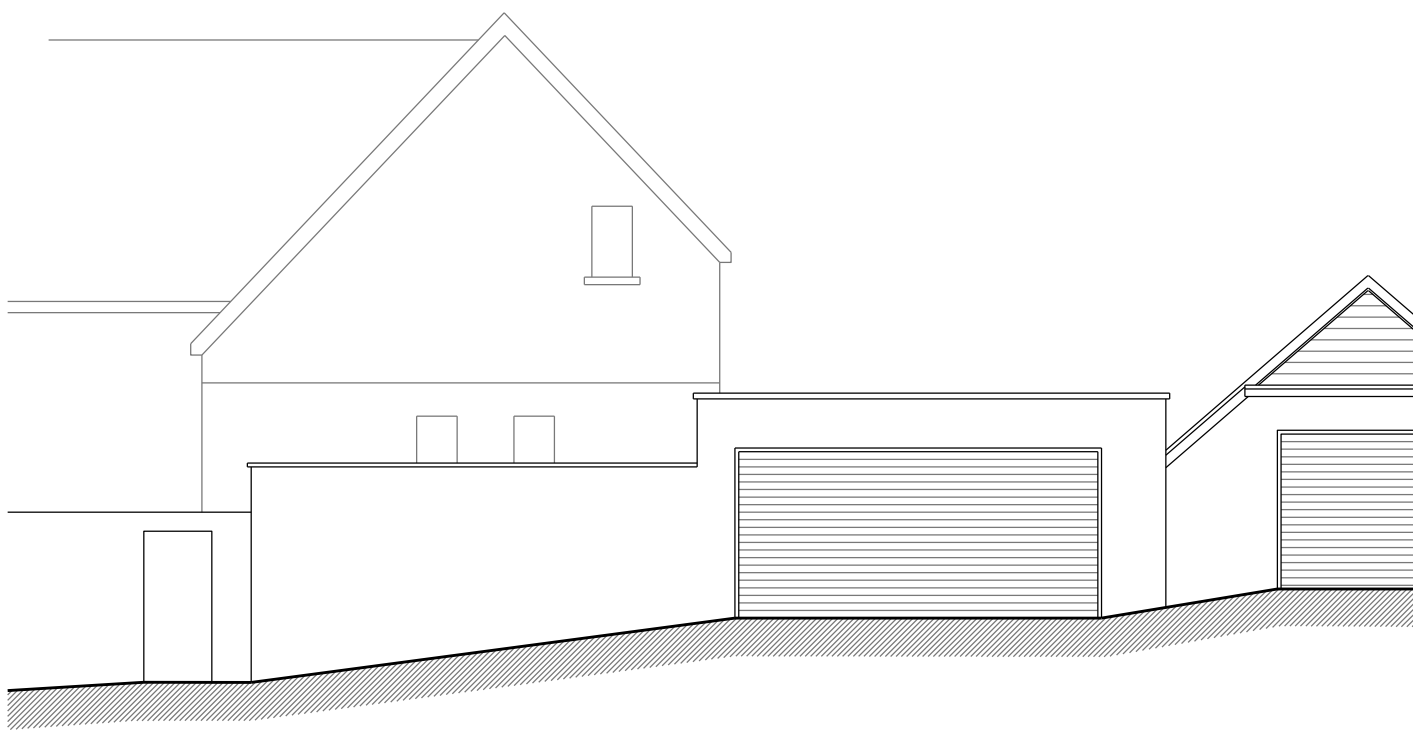


EXISTING EAST FACING ELEVATION



EXISTING NORTH FACING ELEVATION

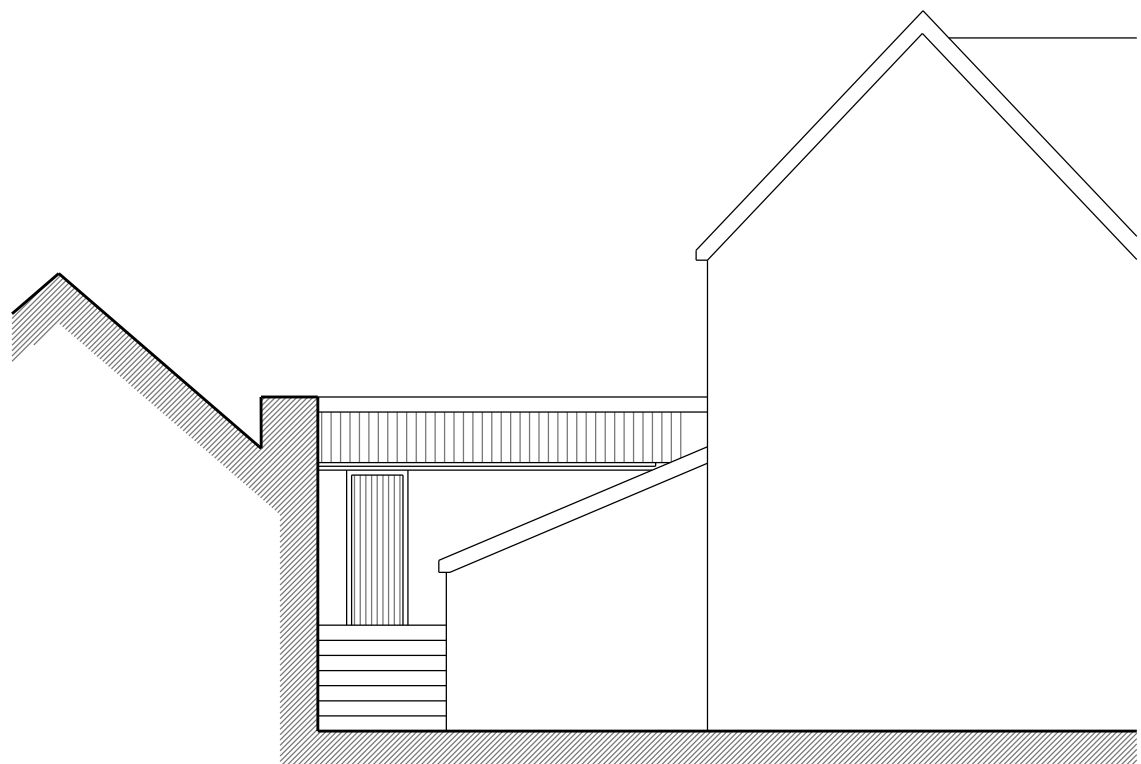

EXISTING SOUTH FACING ELEVATION

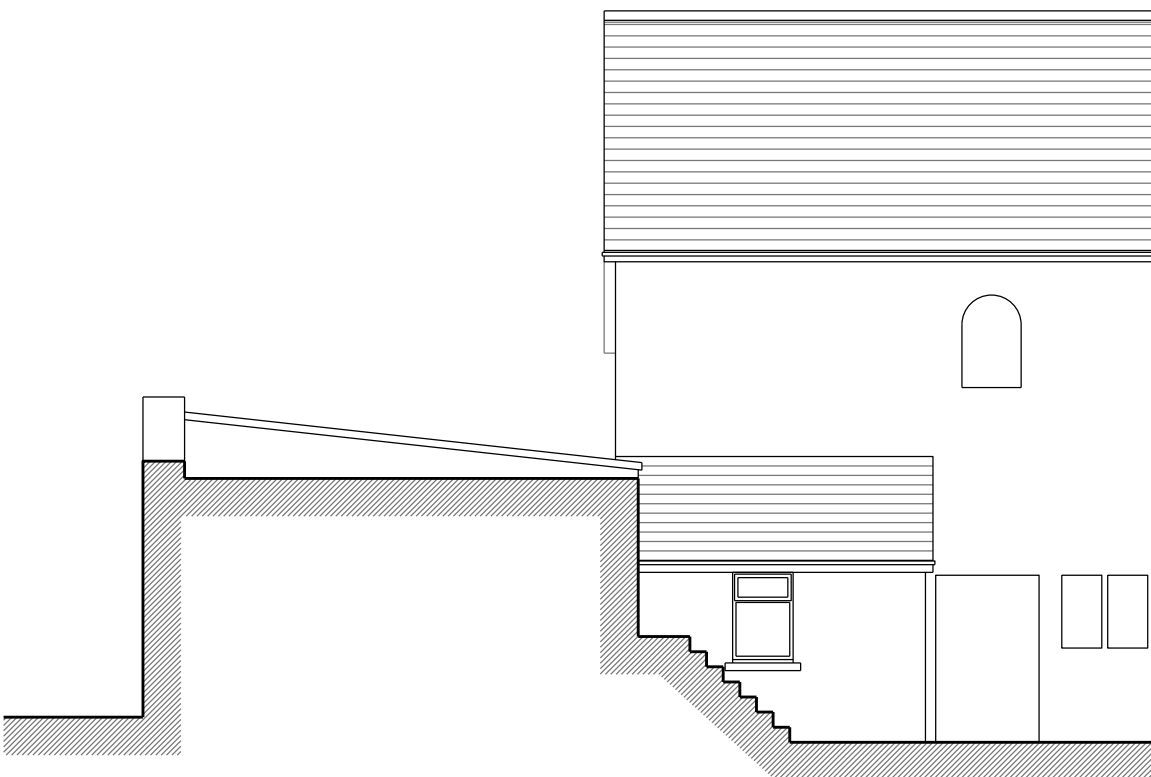

EXISTING WEST FACING ELEVATION



EXISTING SITE PLAN. SCALE 1:500



SITE LOCATION PLAN. SCALE 1:2500

revisions

Project
PROPOSED ALTERATIONS
AND EXTENSION TO
CAFARTHA DENTAL
GWAELOD Y GARTH LANE
MERTHYR TYDFIL

Title
EXISTING DRAWINGS

Date Jun 20 Scale 1/100 on A1 Drawn by RAS

Drawing number
22/2020/PL/001A

Client
Mr PAUL JONES