



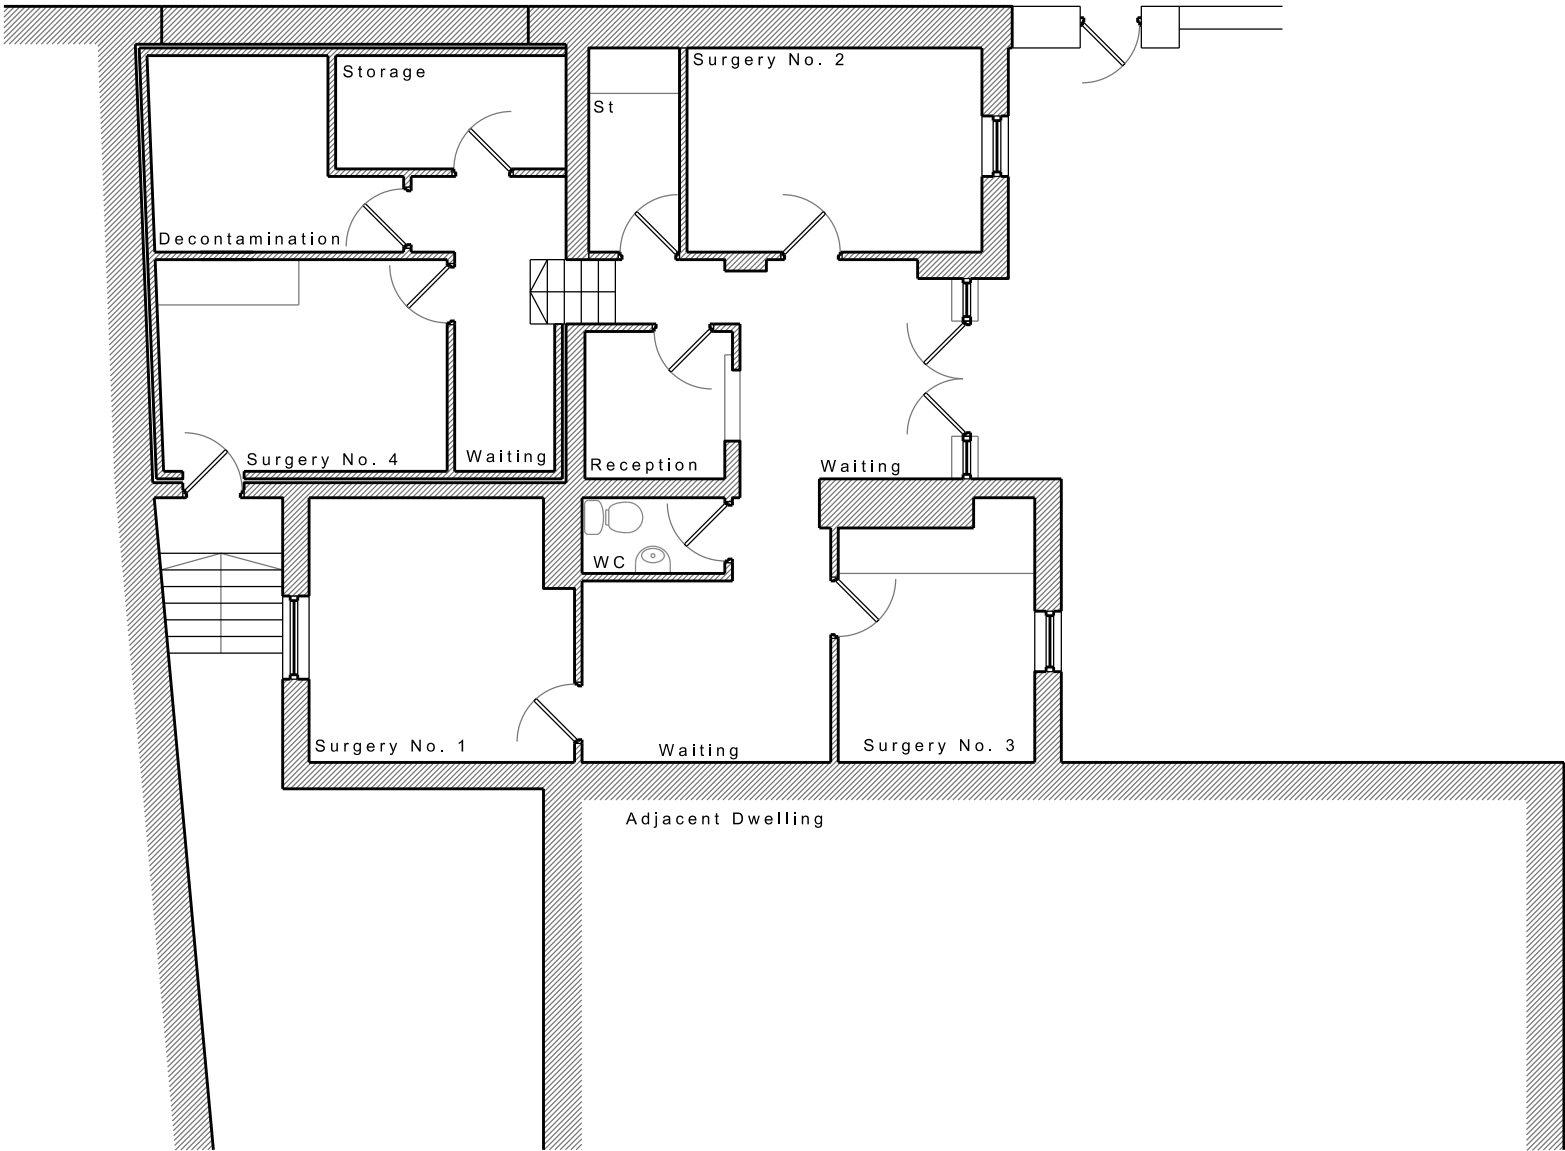


PROPOSED GROUND FLOOR PLAN

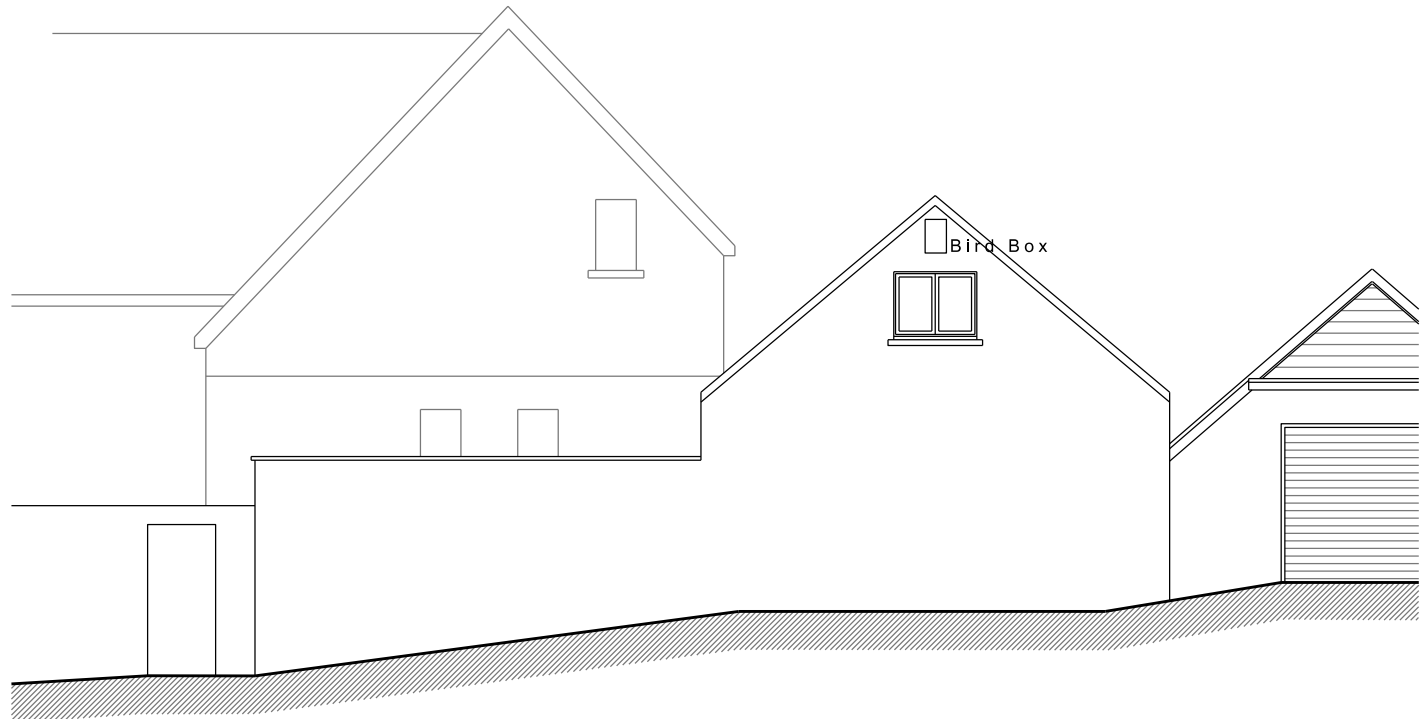


PROPOSED EAST FACING ELEVATION



PROPOSED NORTH FACING ELEVATION

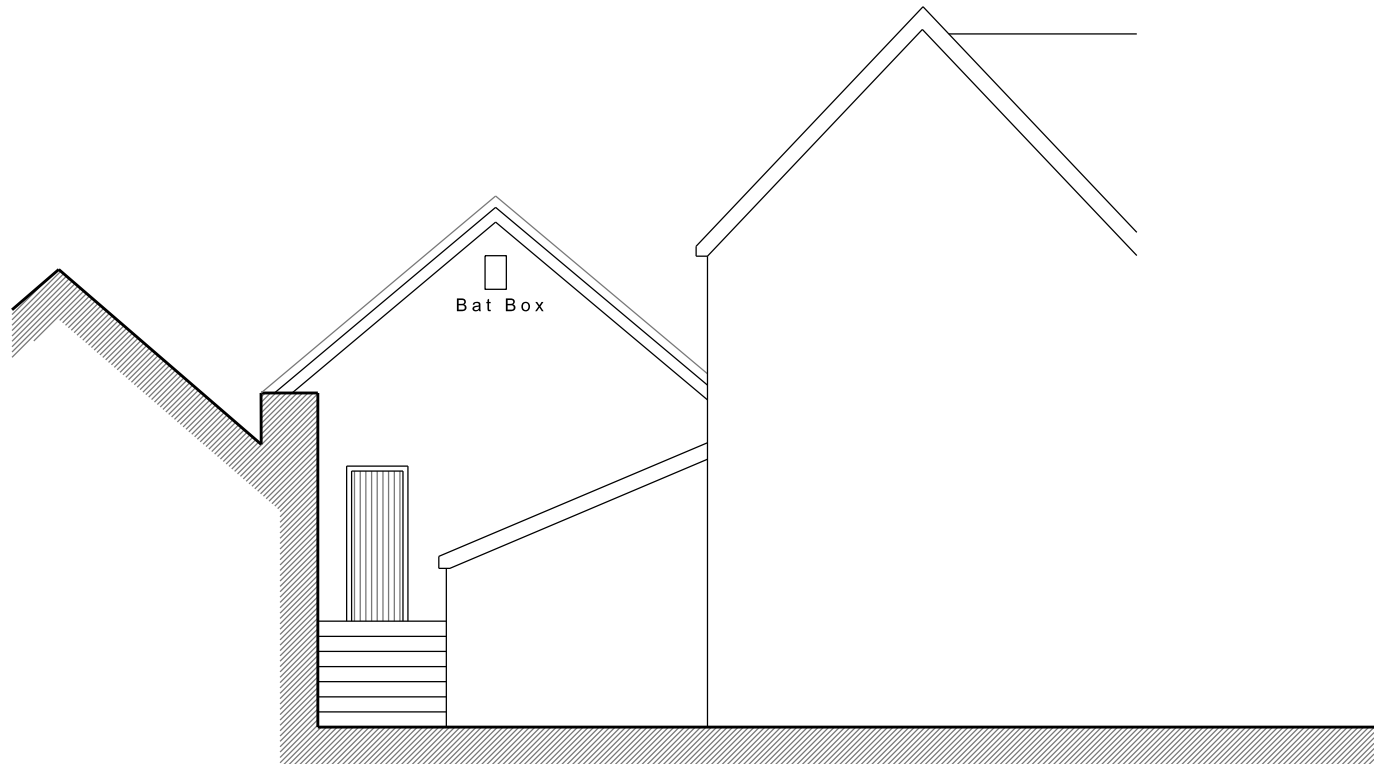

PROPOSED SOUTH FACING ELEVATION

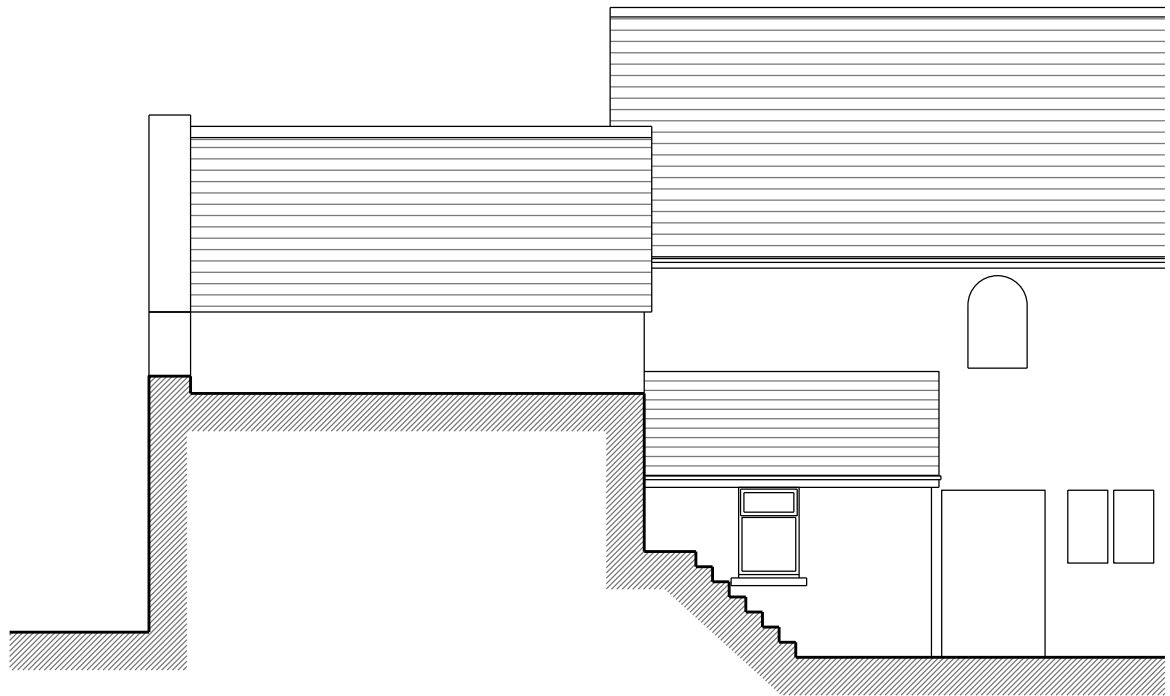

PROPOSED WEST FACING ELEVATION



PROPOSED SITE PLAN. SCALE 1:500



SITE LOCATION PLAN. SCALE 1:2500

Revisions
Rev June 2020

Project
PROPOSED ALTERATIONS
AND EXTENSION TO
CAFARTHA DENTAL
GWAELOD Y GARTH LANE
MERTHYR TYDFIL

Title
PROPOSED DRAWINGS

Date Jun 21 Scale 1/100 on A1 Drawn by RAS

Drawing number
22/2020/PL/002D

Client
Mr PAUL JONES