




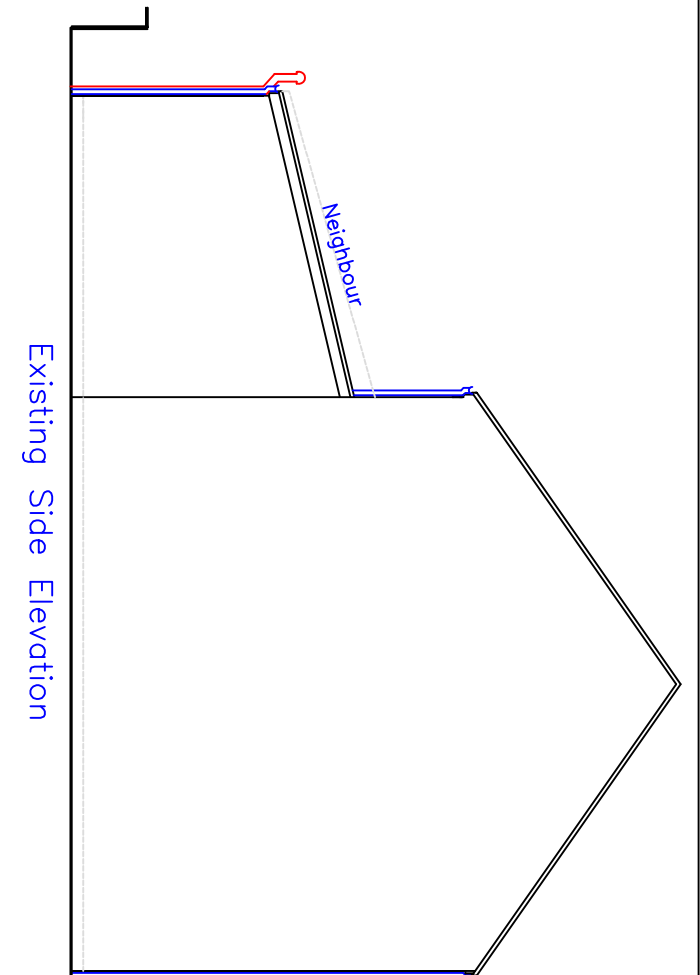


Existing Side Elevation

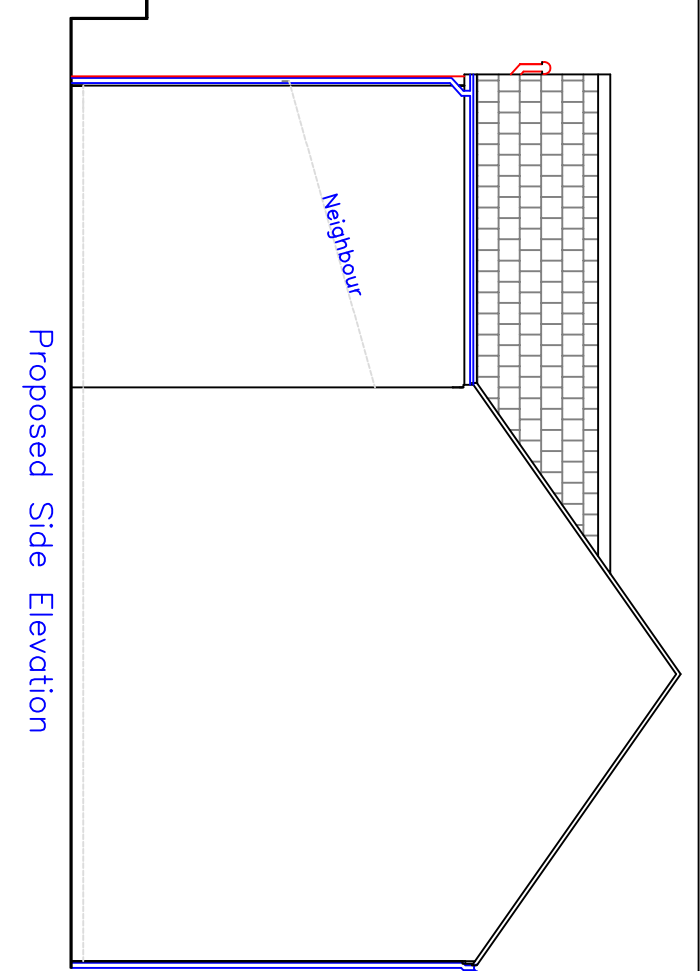


Proposed Side Elevation

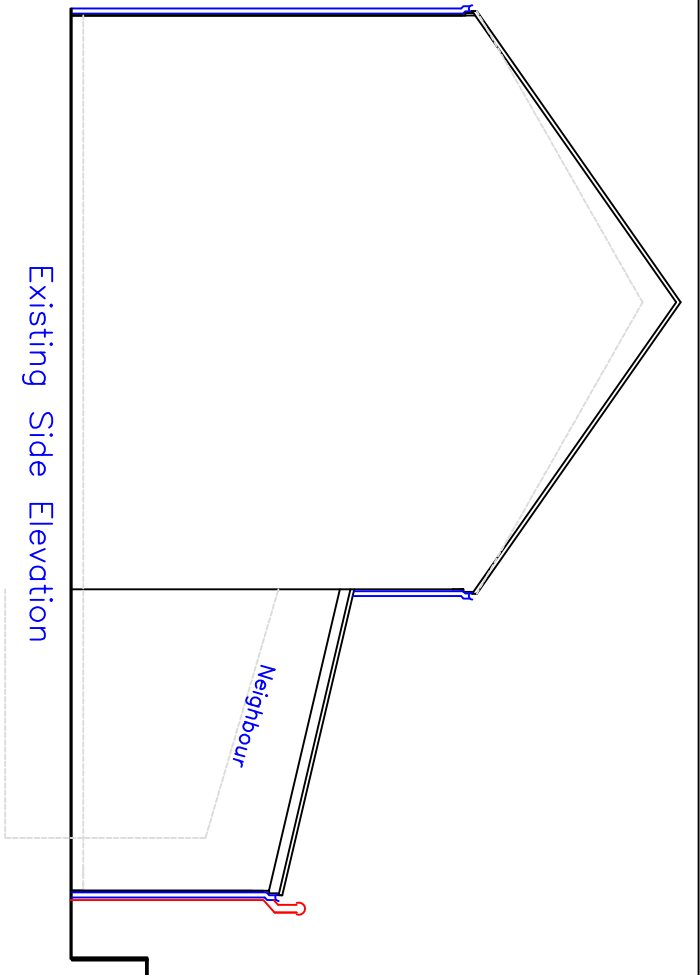


Existing Side Elevation

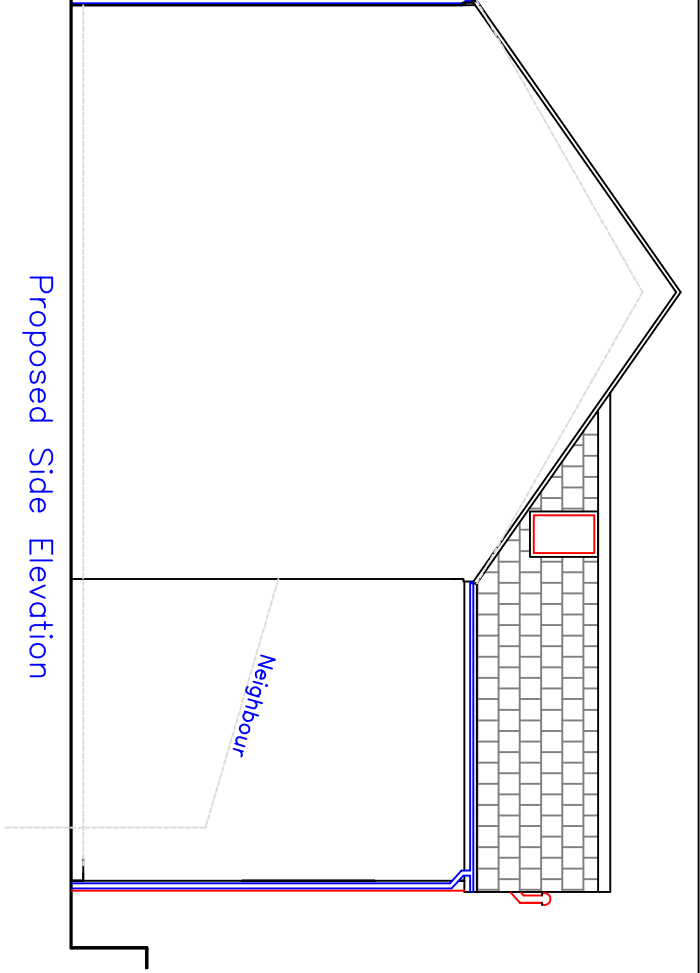


Proposed Side Elevation

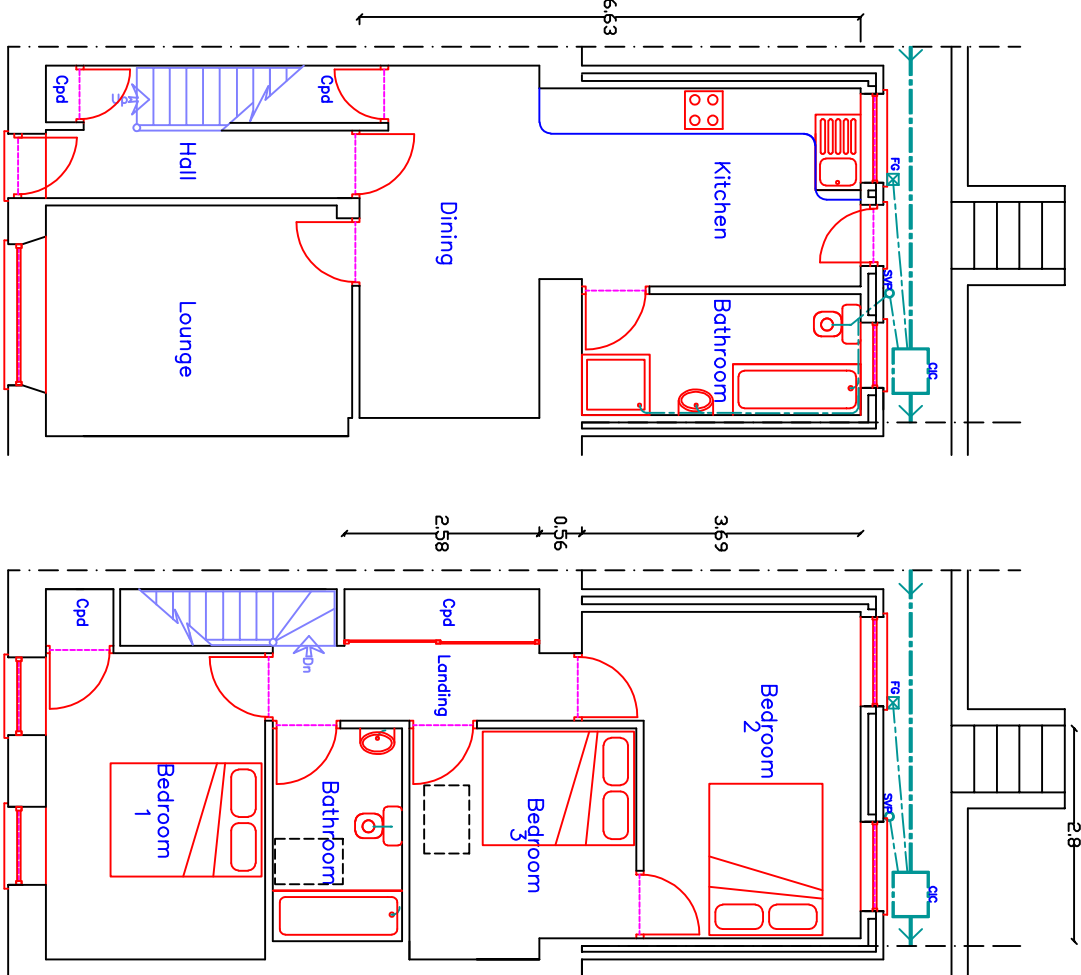

Proposed First Floor Plan

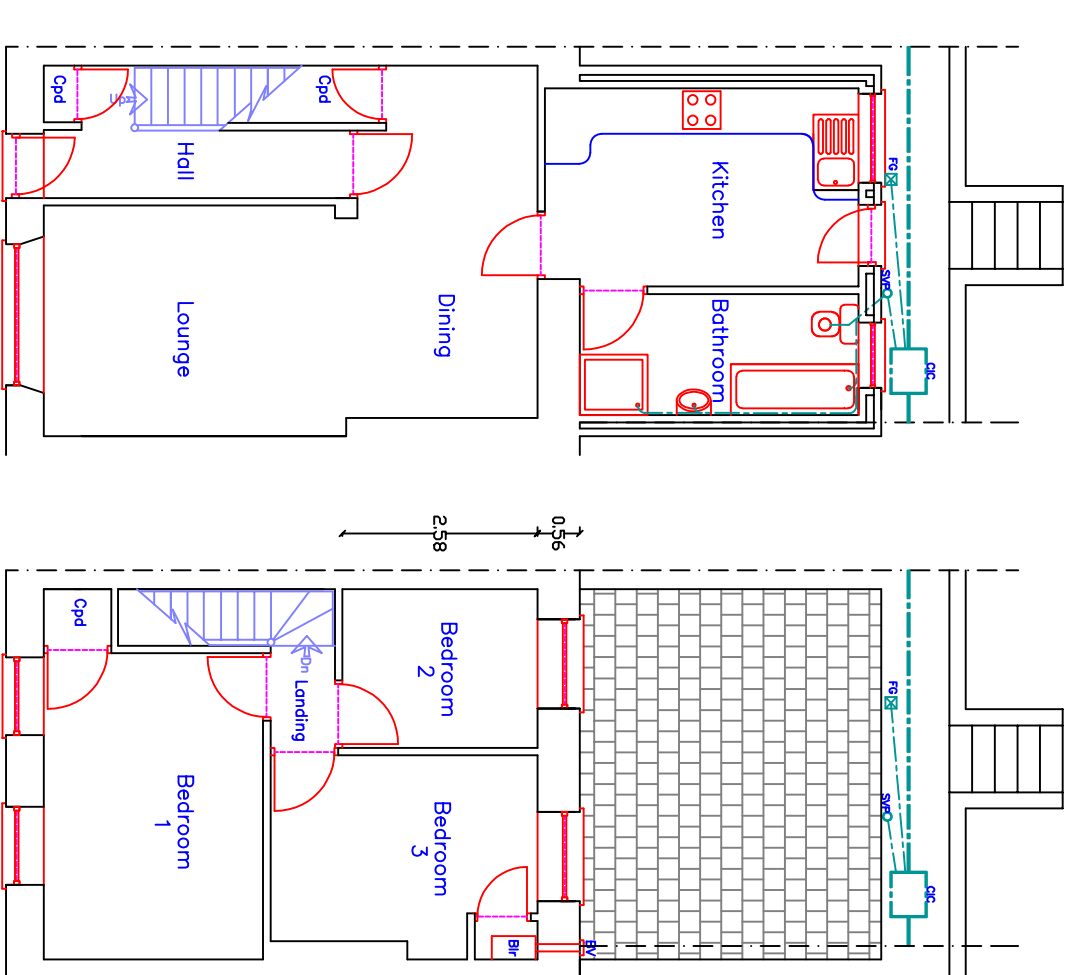


Existing First Floor Plan

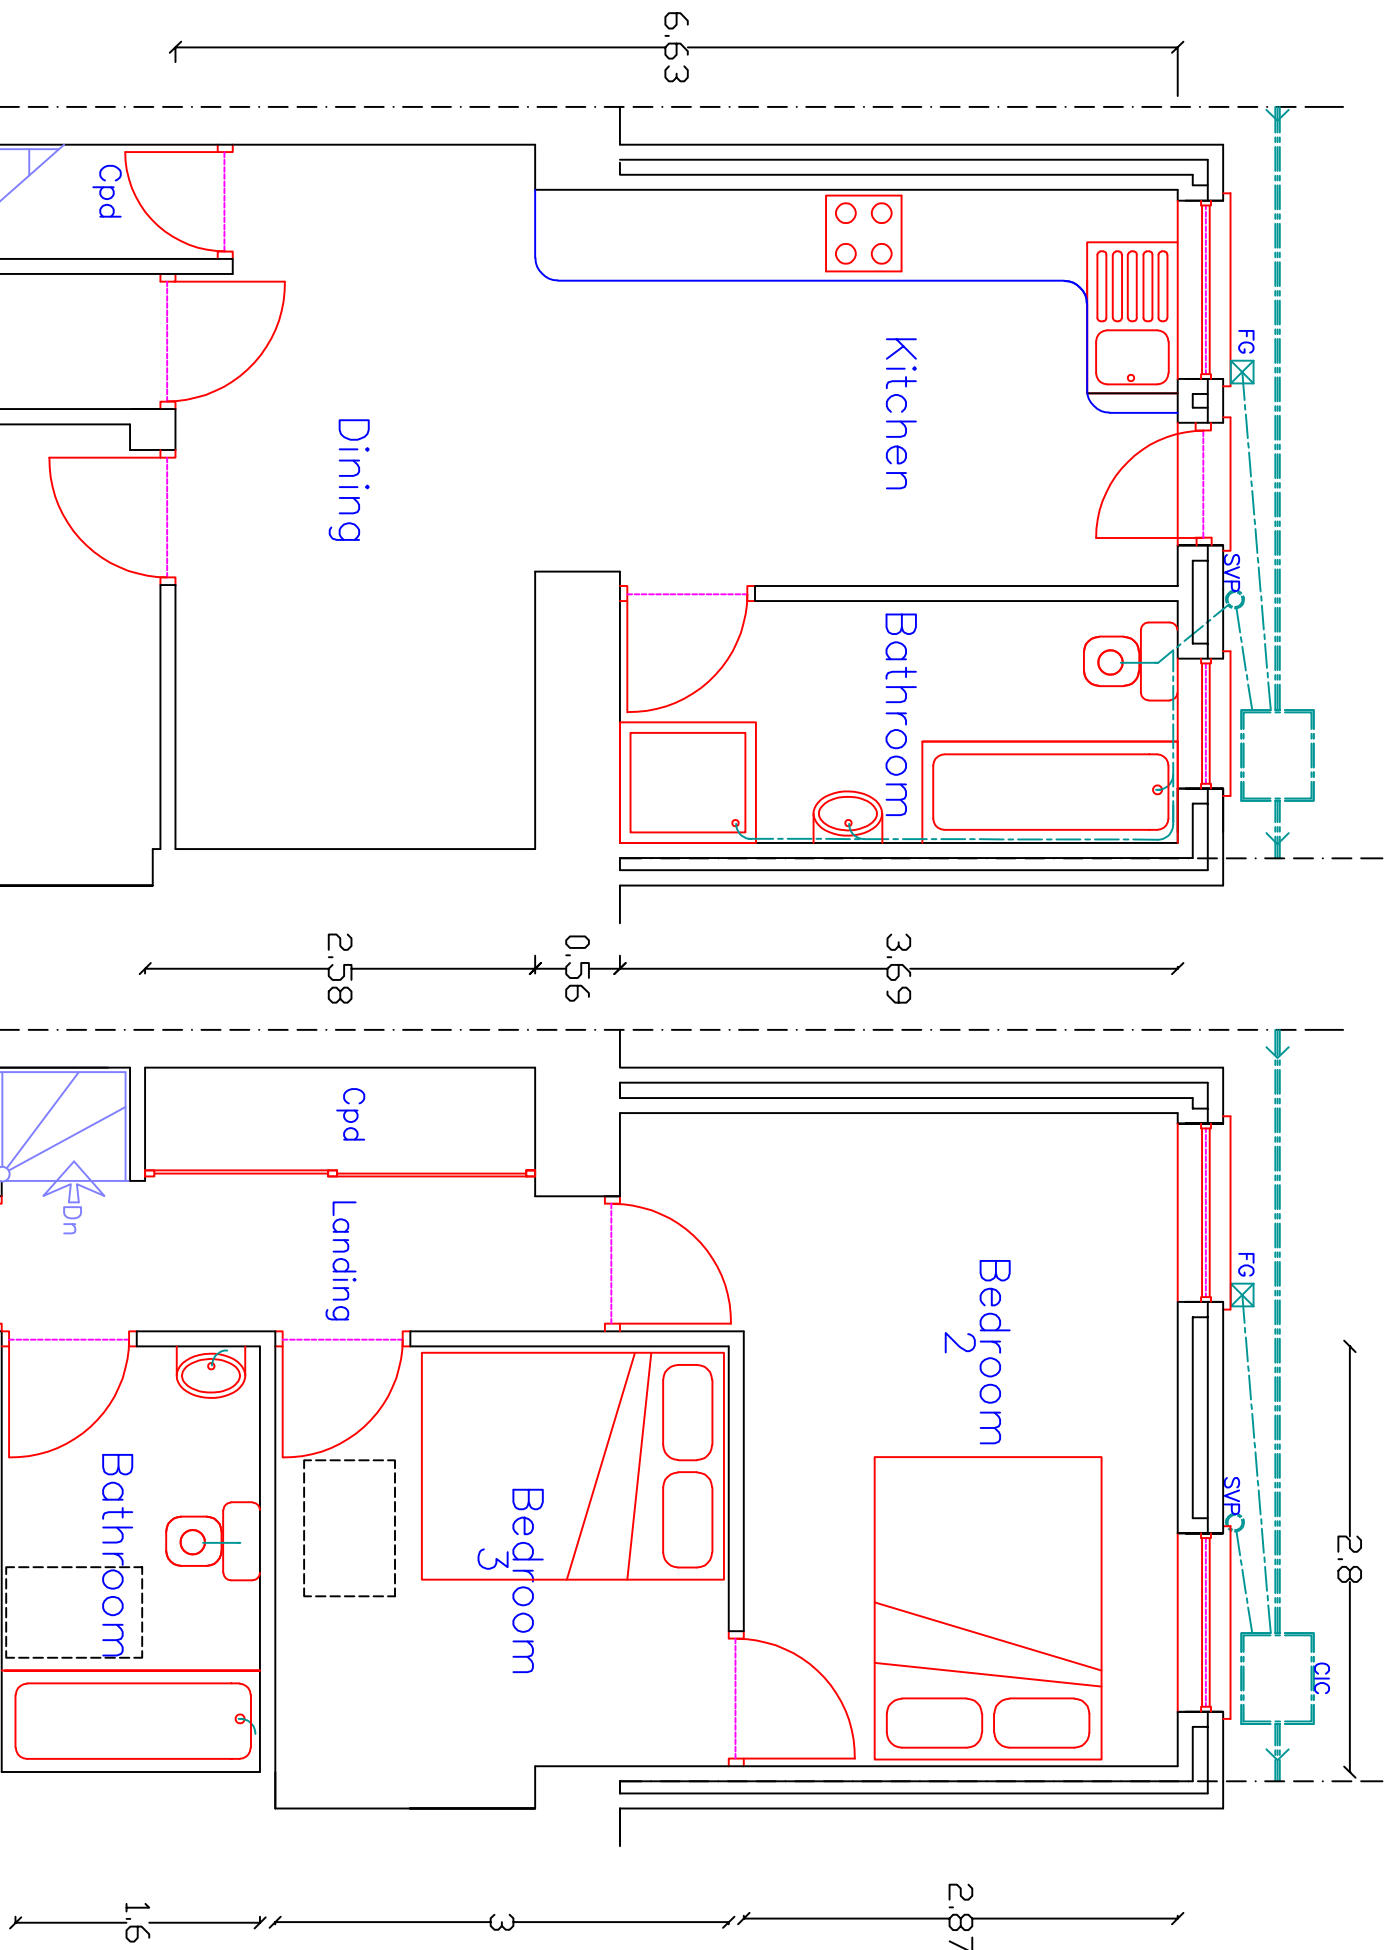


Proposed Ground Floor Plan

1:50

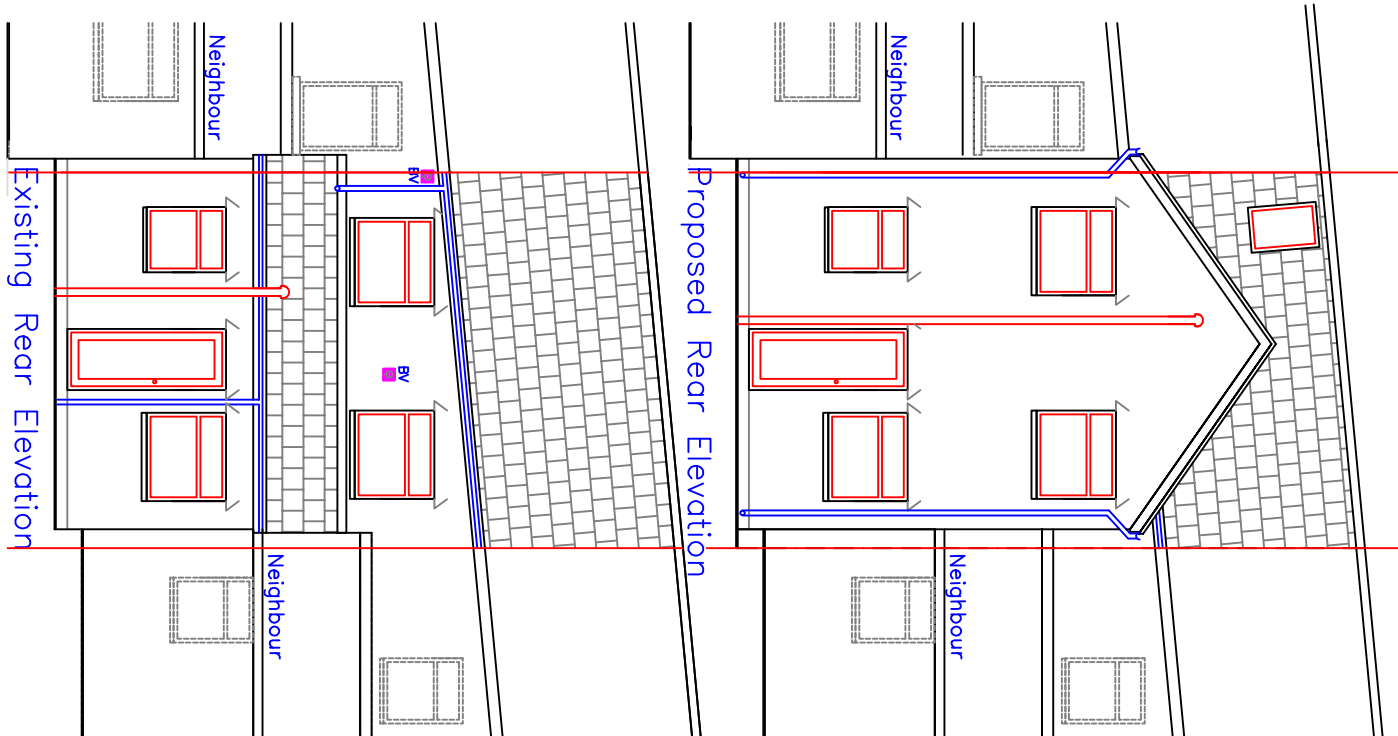

Proposed Rear Elevation

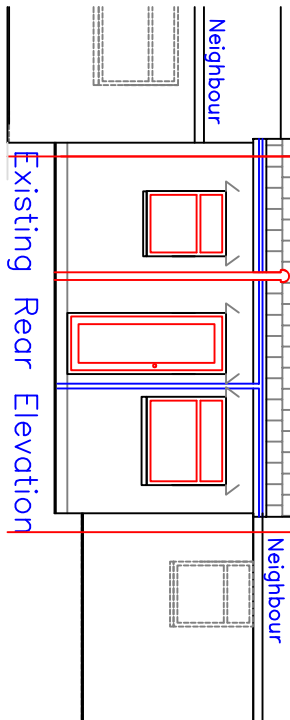

Existing Rear Elevation



Utopia Design
Architectural Services

Building Planning Application Support
Paul Thomas: BSc (Hons)
Tel: 01685 556230, Mob: 07908 725065

Issued Only for Purpose Indicated
Drawing Status: FOR PLANNING/BUILD CONTROL PURPOSES ONLY

Client
11, Tyllwyd Street
Penydarren
Merthyr Tydfil
CF47 9LE

Project
Proposed First Floor Rear
Extension with Alterations

Drawn By
PT

Date
20.04.2020

Scale
A2

1:50, 1:100, 1:200

Proposed Plans, Elevations
and Section Details

TYLLWD 11 01B