



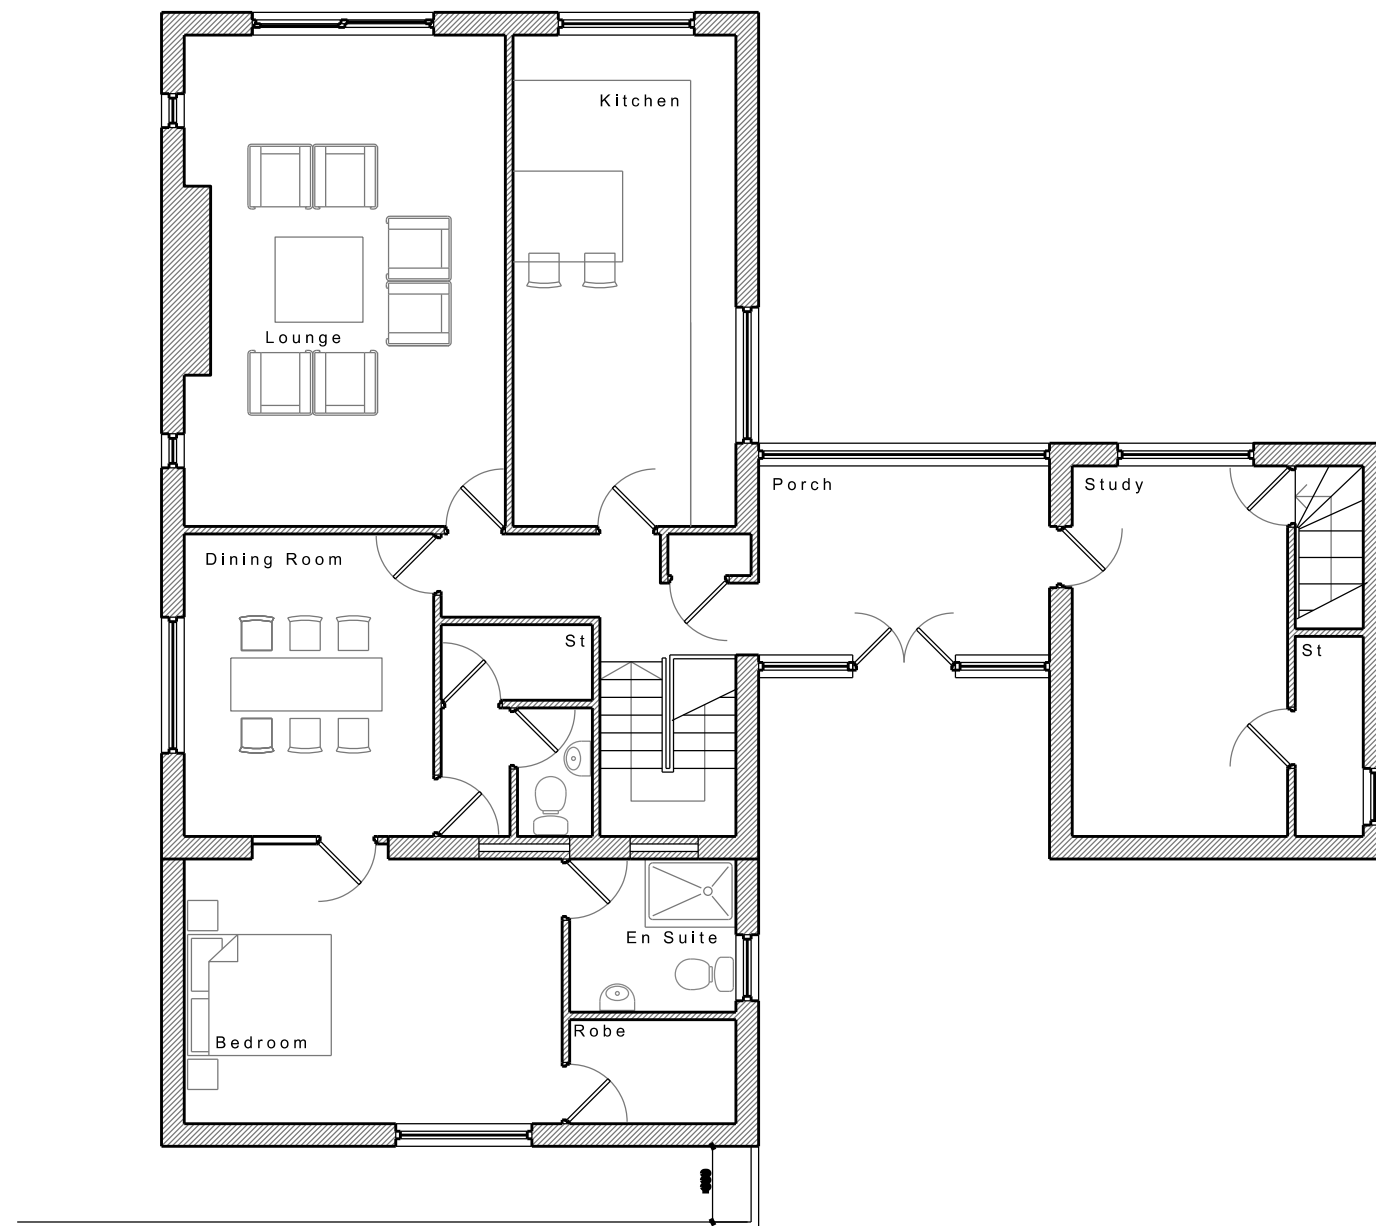

PROPOSED GROUND (ENTRY LEVEL) PLAN

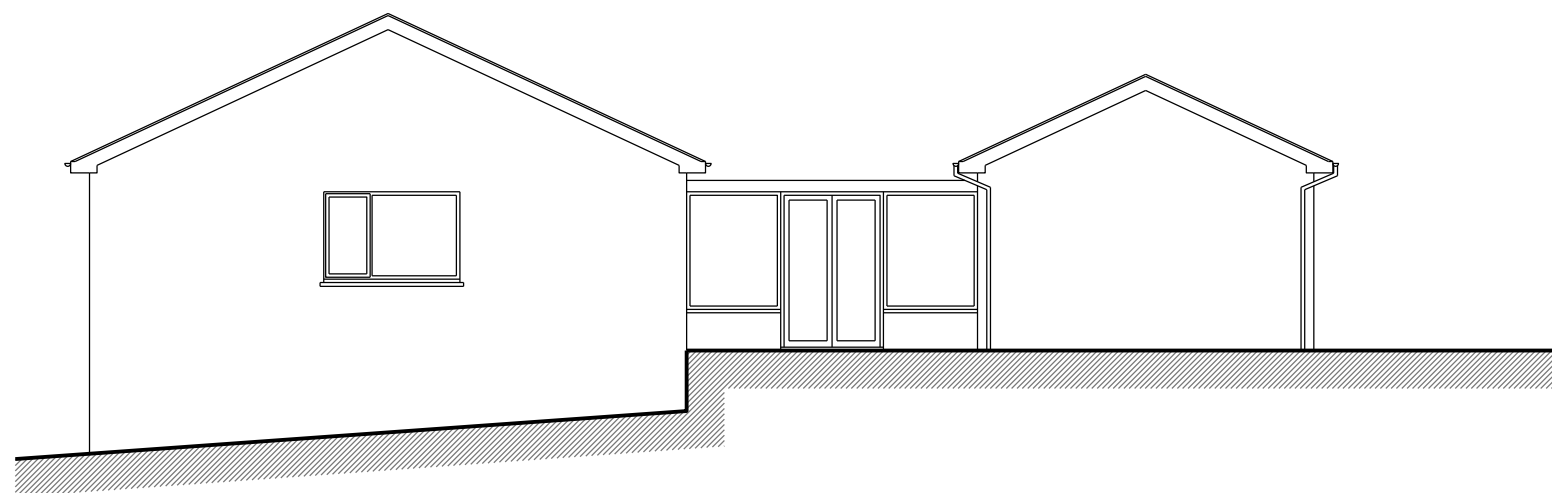

PROPOSED FRONT ELEVATION

revisions

project

PROPOSED EXTENTION TO
QUAKERS HOUSE,
GOITRE COED ROAD,
PENLOCKS
MERTHYR TYDFIL, CF46 5BB

title

PROPOSED DRAWINGS

date

AUG 20

scale

1/100 on A3

drawn by

CG

drawing number

15/2020/PL/005A

client.

Mr Jon Cliss