


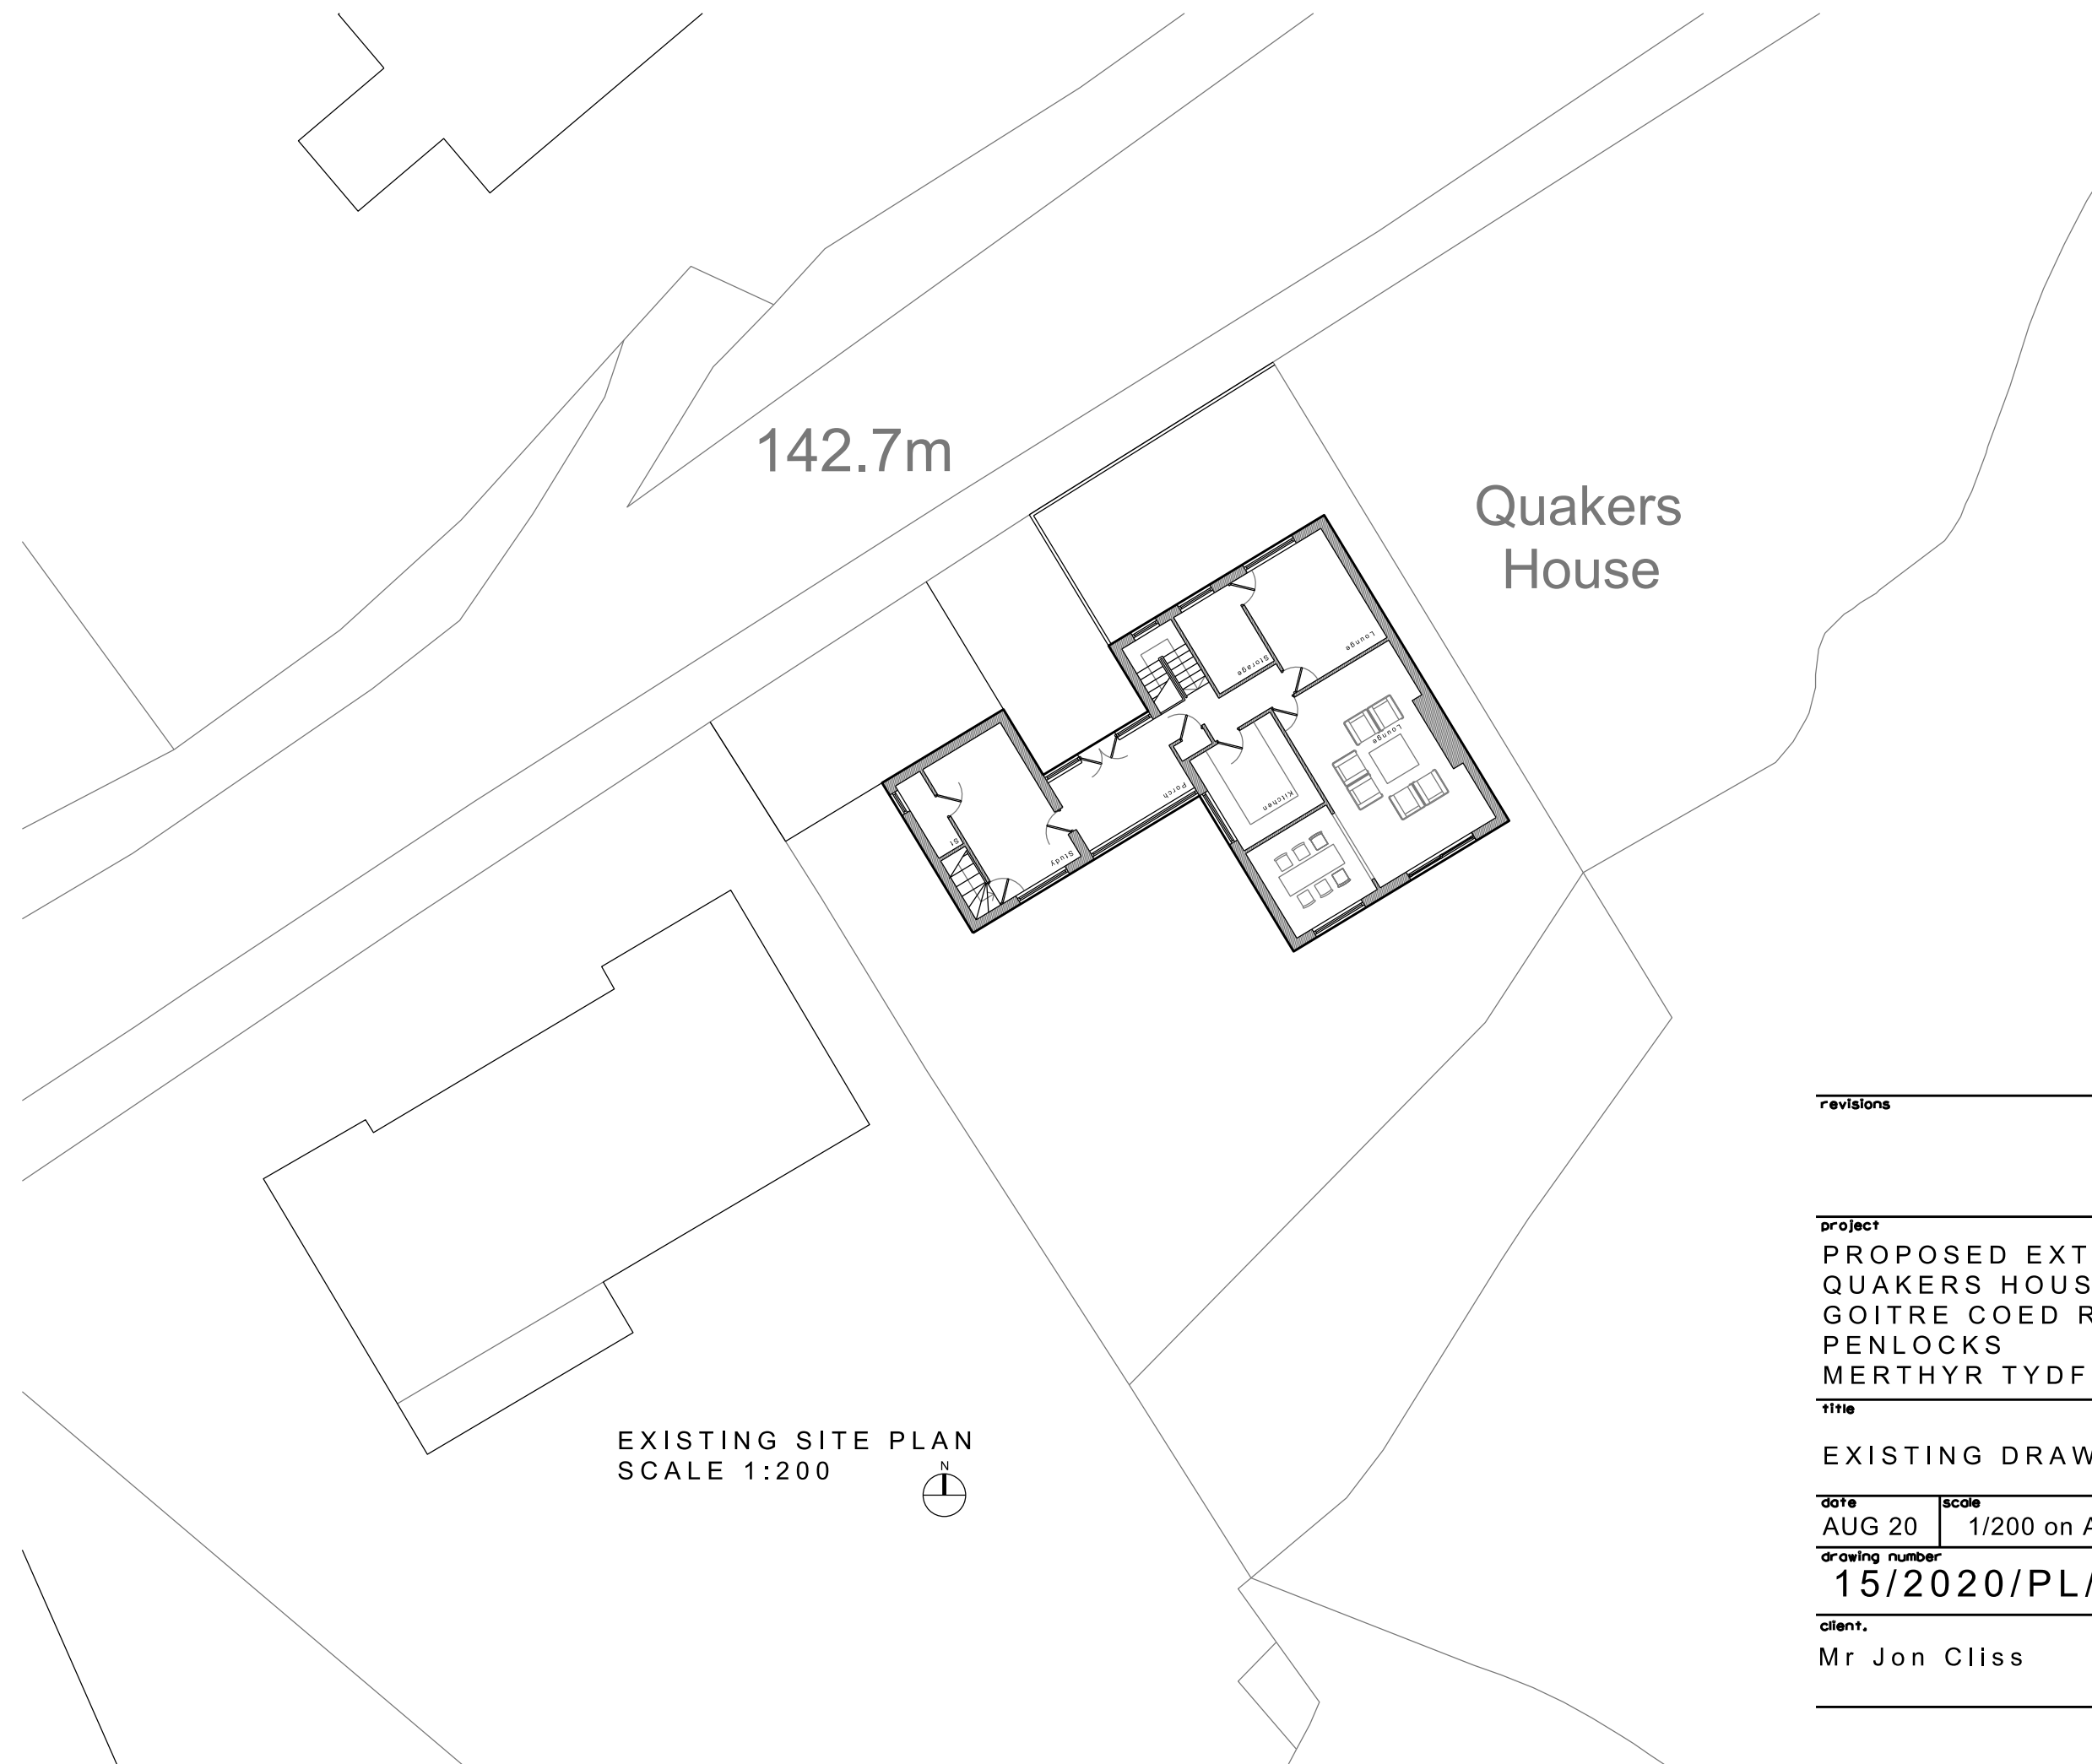

142.7m

Quakers
House

EXISTING SITE PLAN
SCALE 1:200



revisions		
project		
PROPOSED EXTENTION TO QUAKERS HOUSE, GOITRE COED ROAD, PENLOCKS MERTHYR TYDFIL, CF46 5BB		
title		
EXISTING DRAWINGS		
date	scale	drawn by
AUG 20	1/200 on A3	CG
drawing number		
15/2020/PL/004		
client.		
Mr Jon Cliss		