



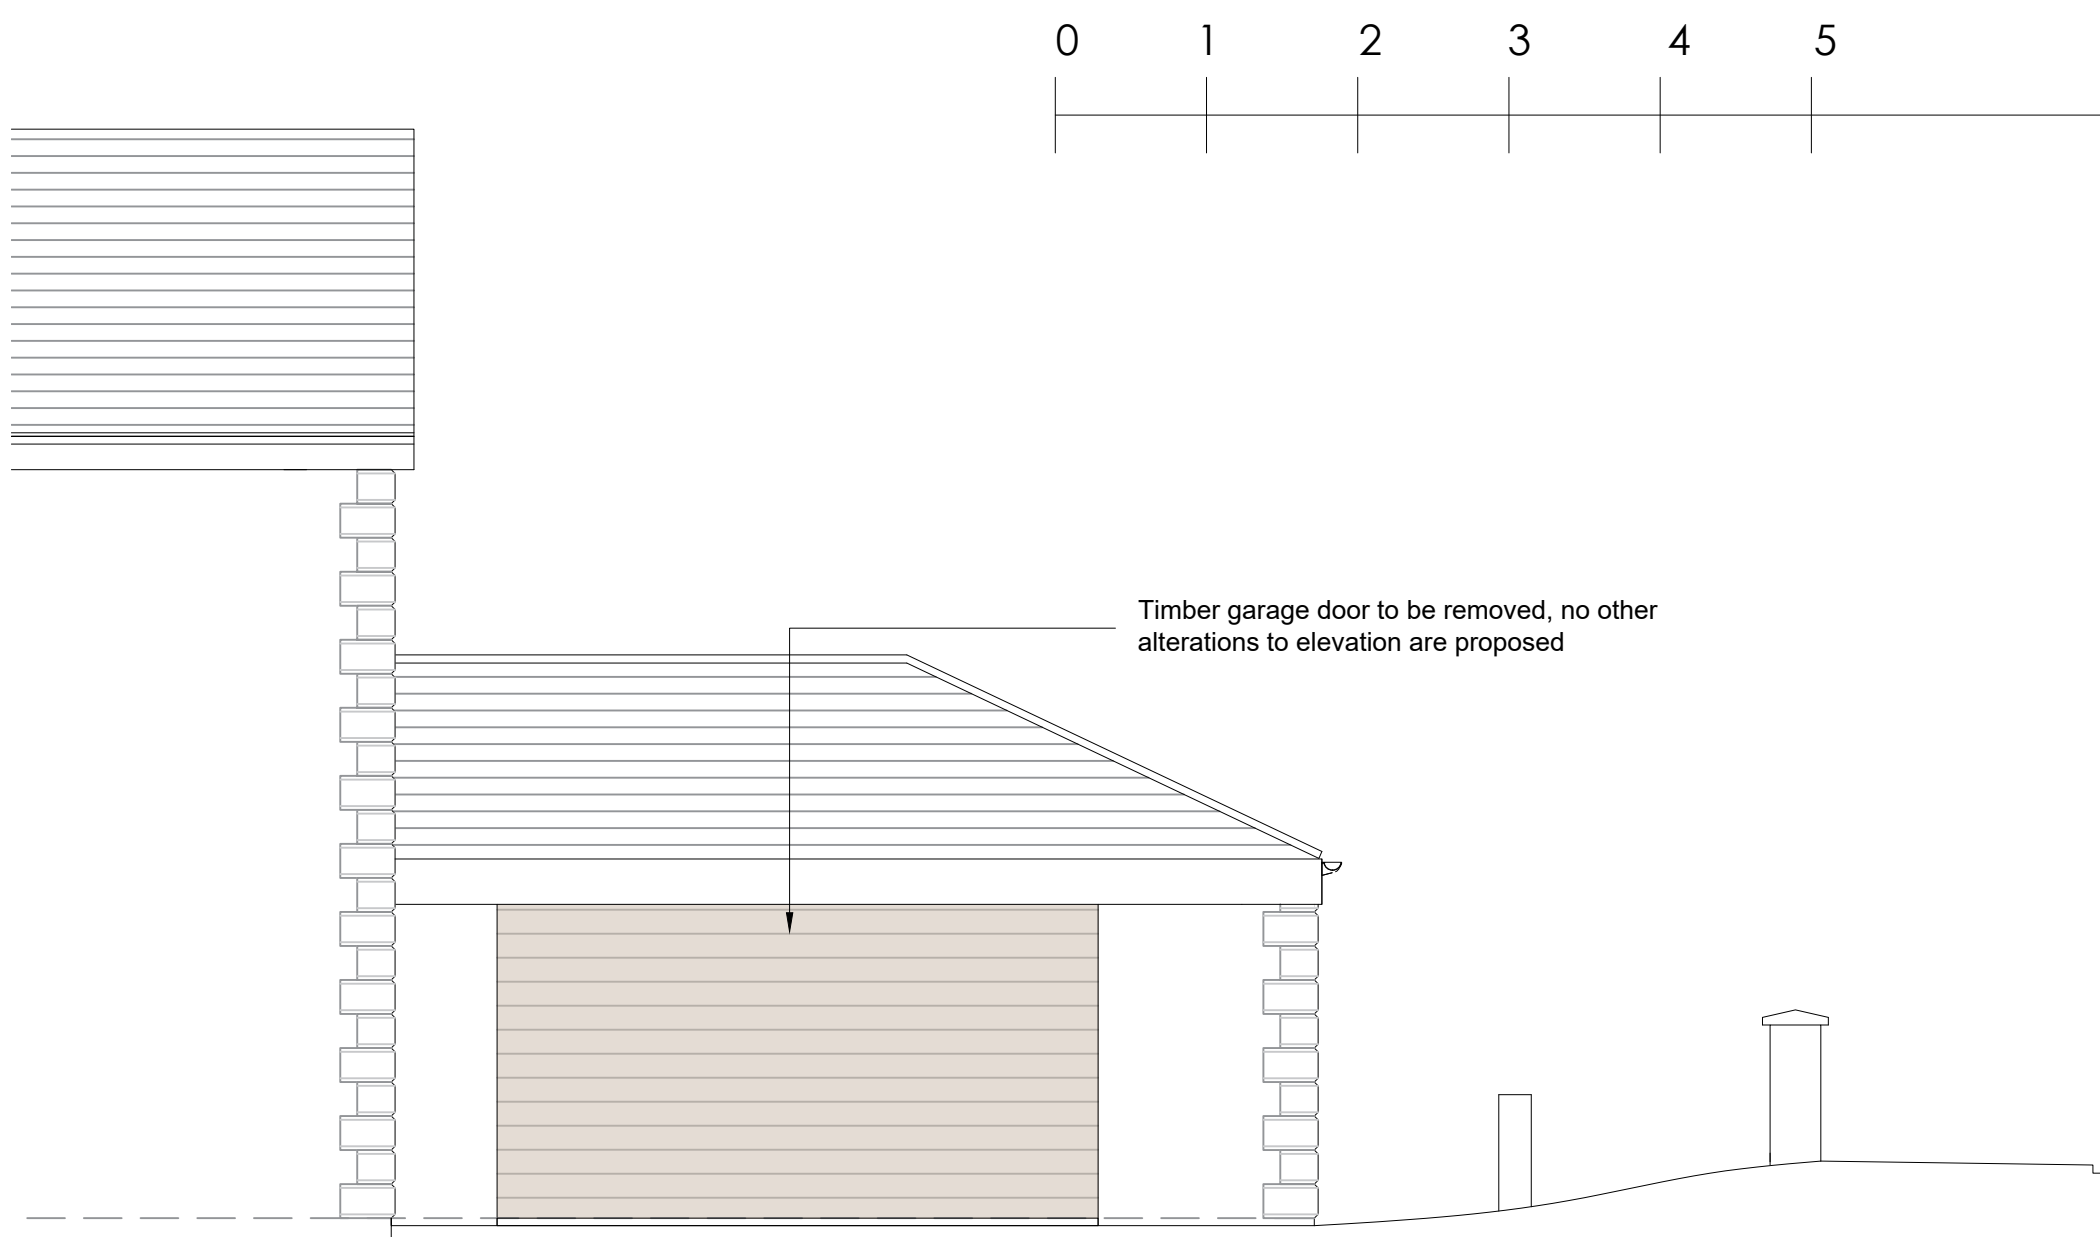


EXISTING FRONT ELEVATION SCALE 1:50

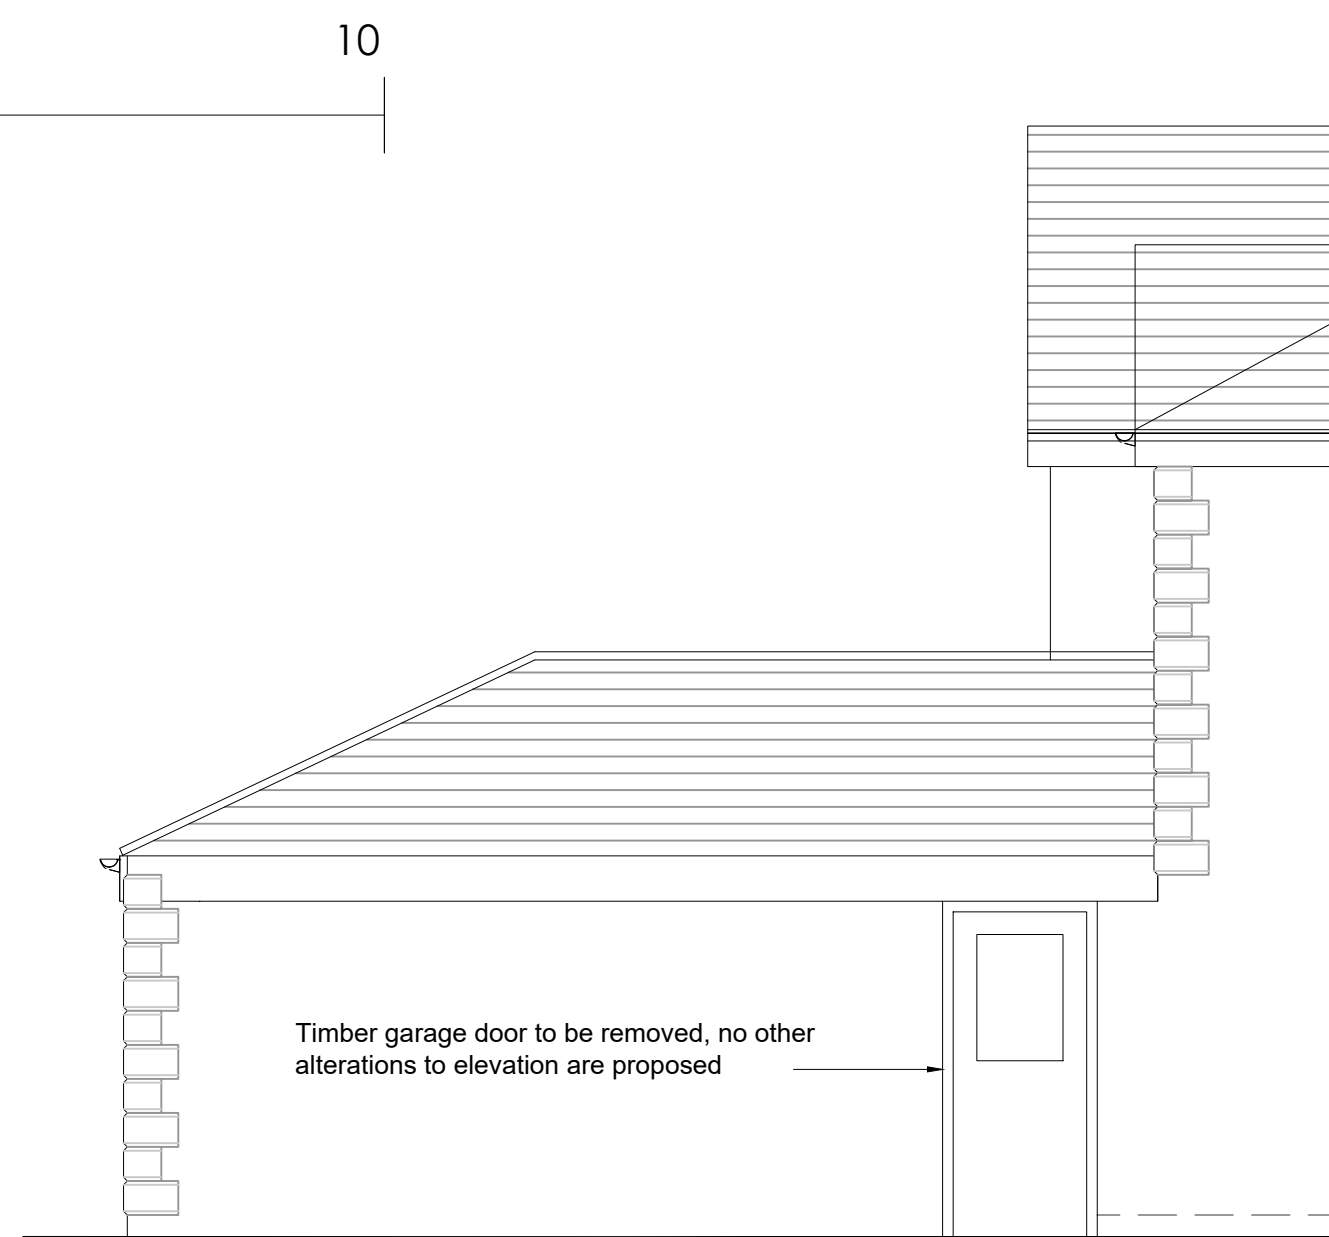

EXISTING SIDE (WEST) ELEVATION SCALE 1:50




EXISTING SIDE(EAST) ELEVATION SCALE 1:50

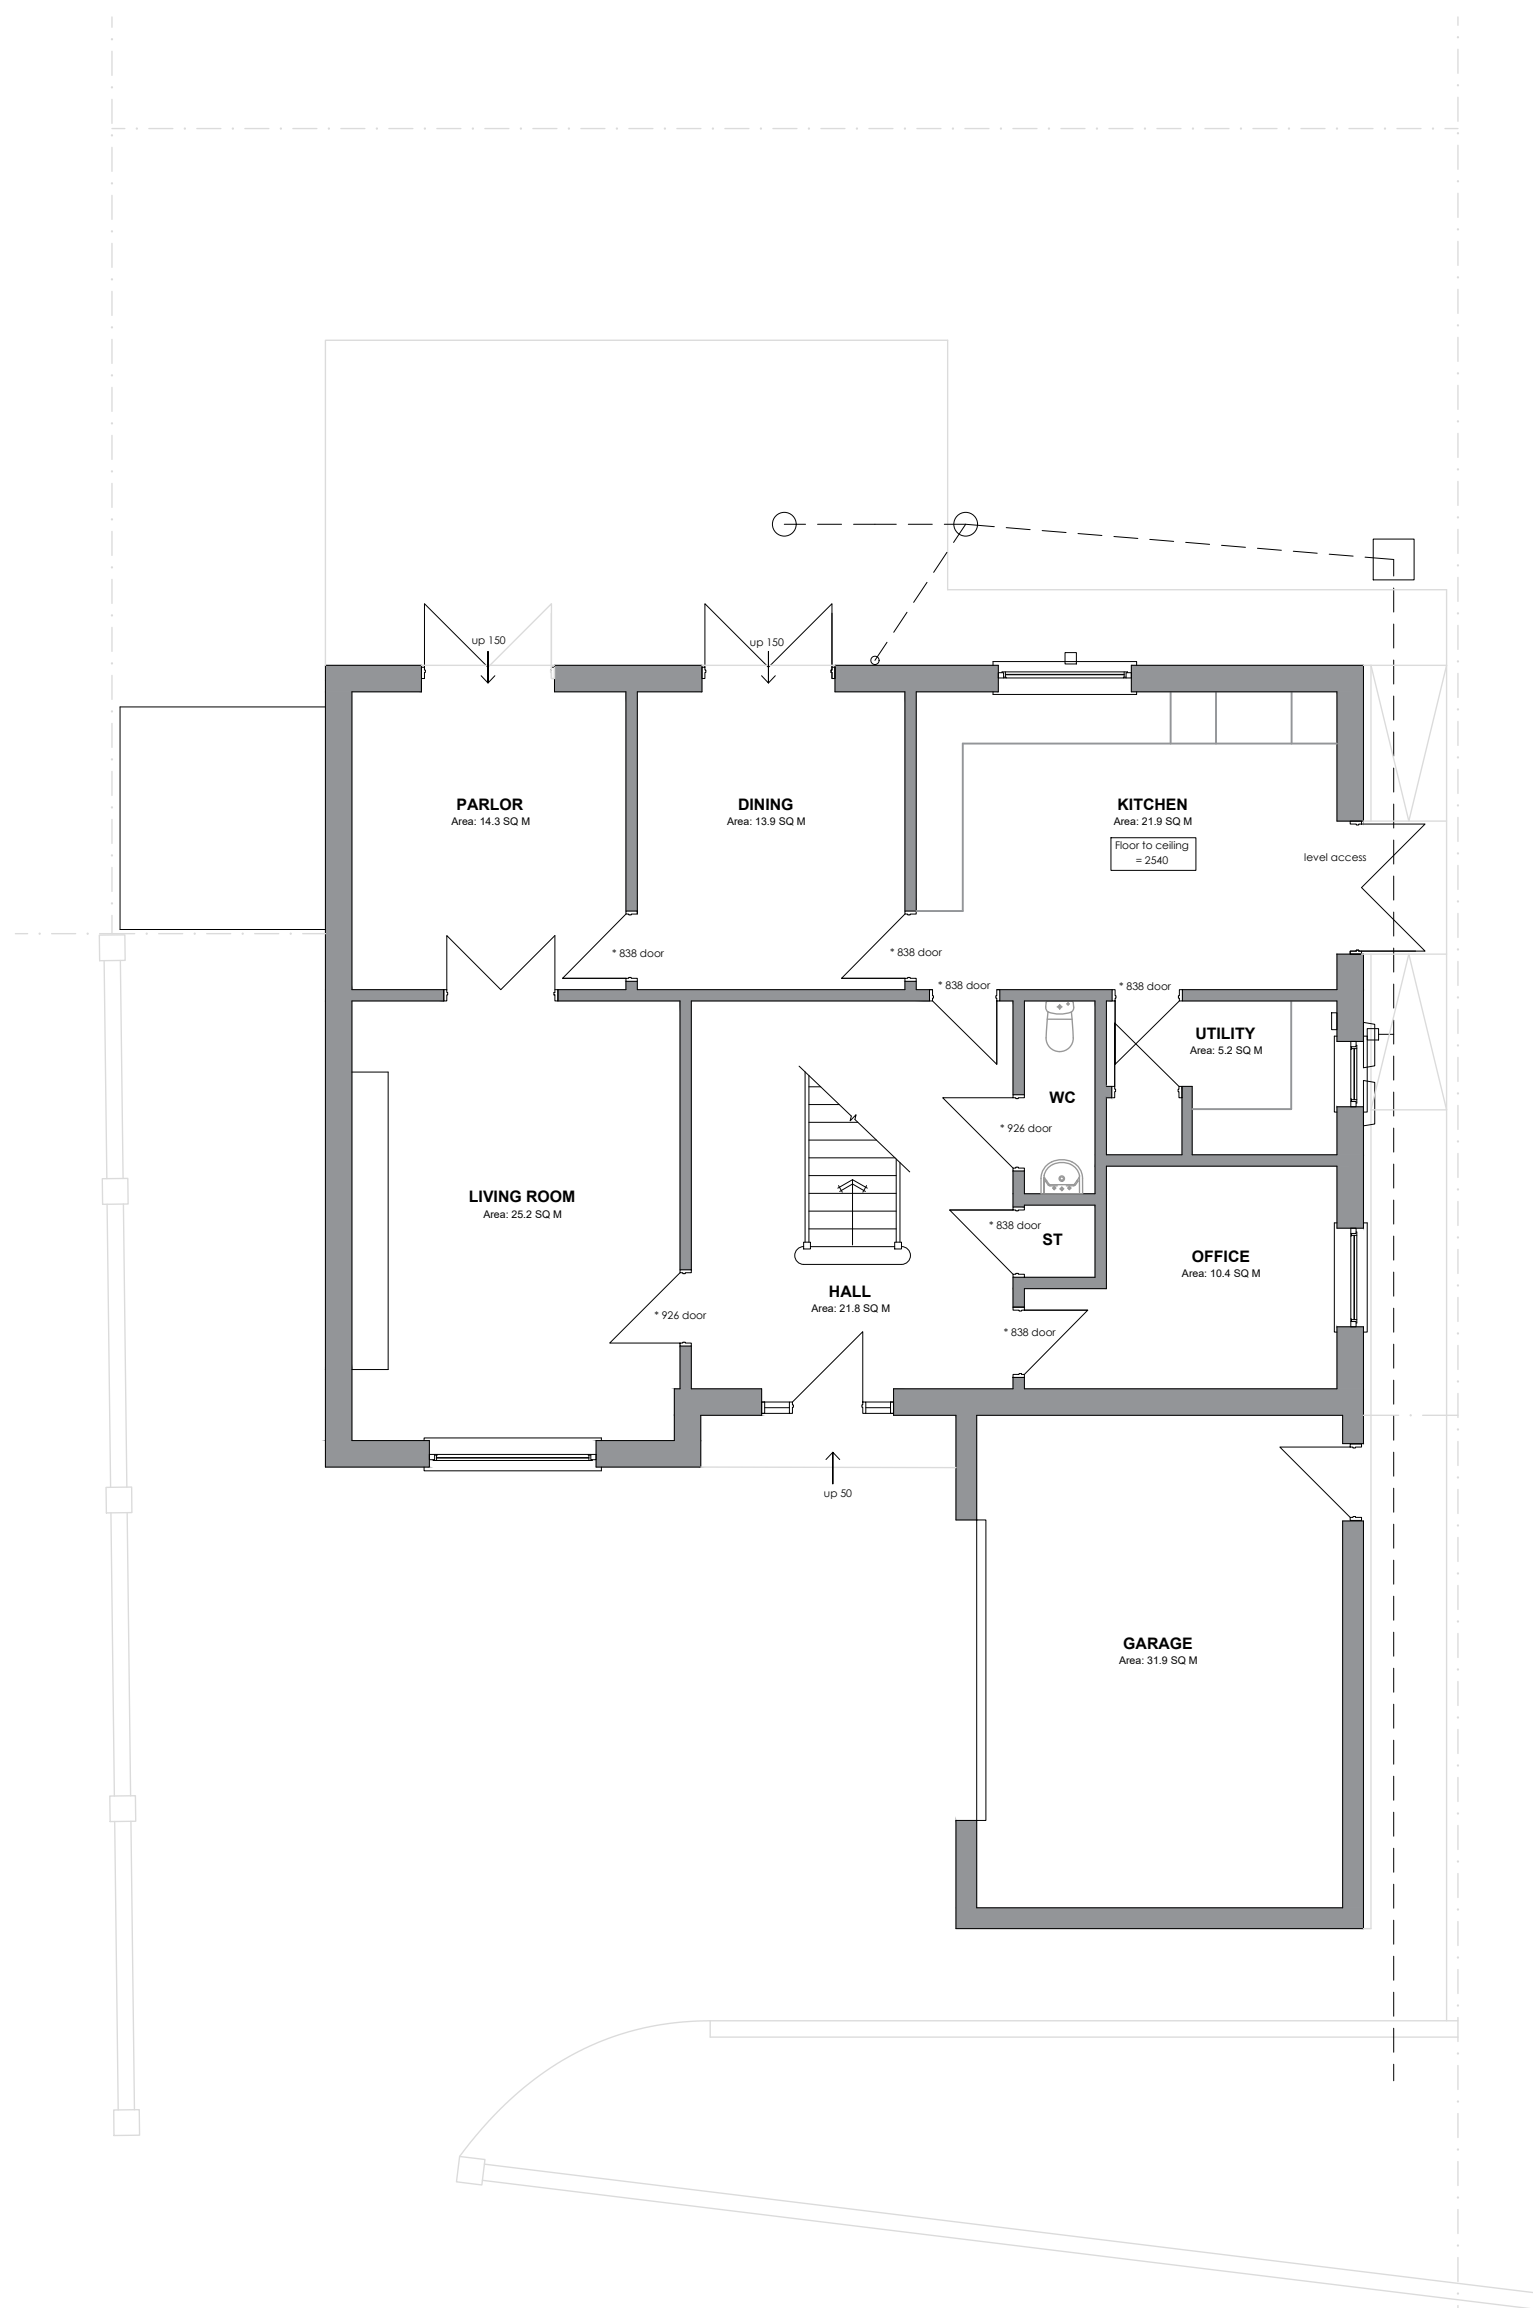

EXISTING GROUND FLOOR PLAN SCALE 1:100




FRONT ELEVATION

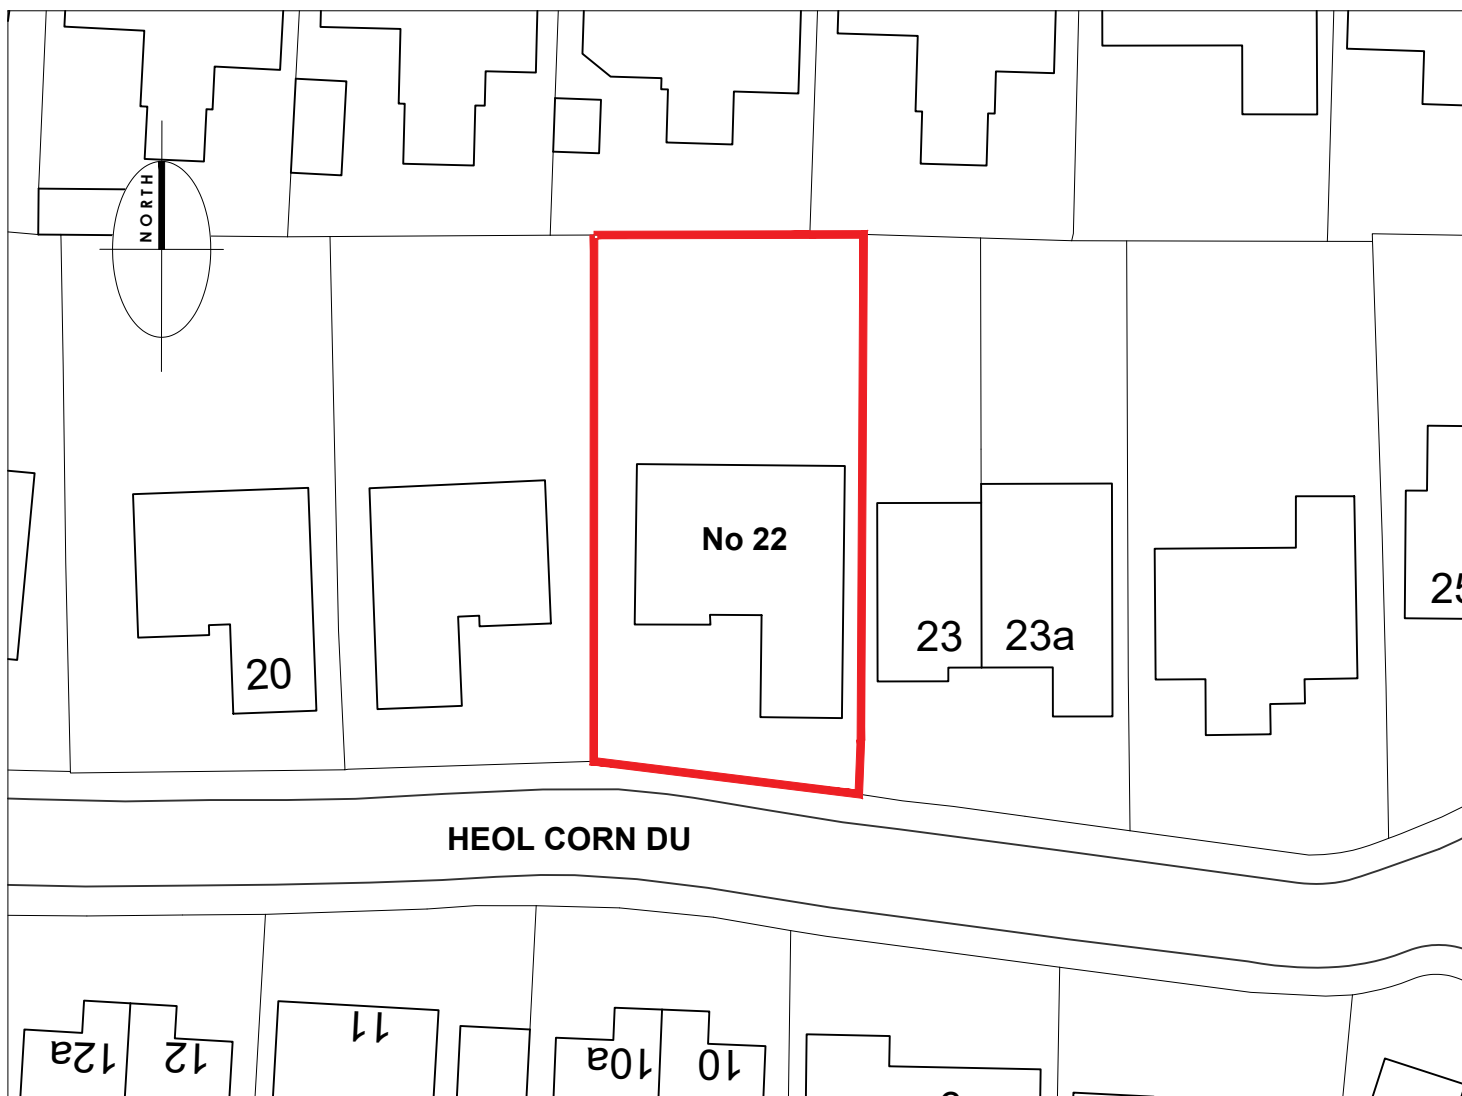

SITE PLAN SCALE 1:500



LOCATION PLAN SCALE 1:100

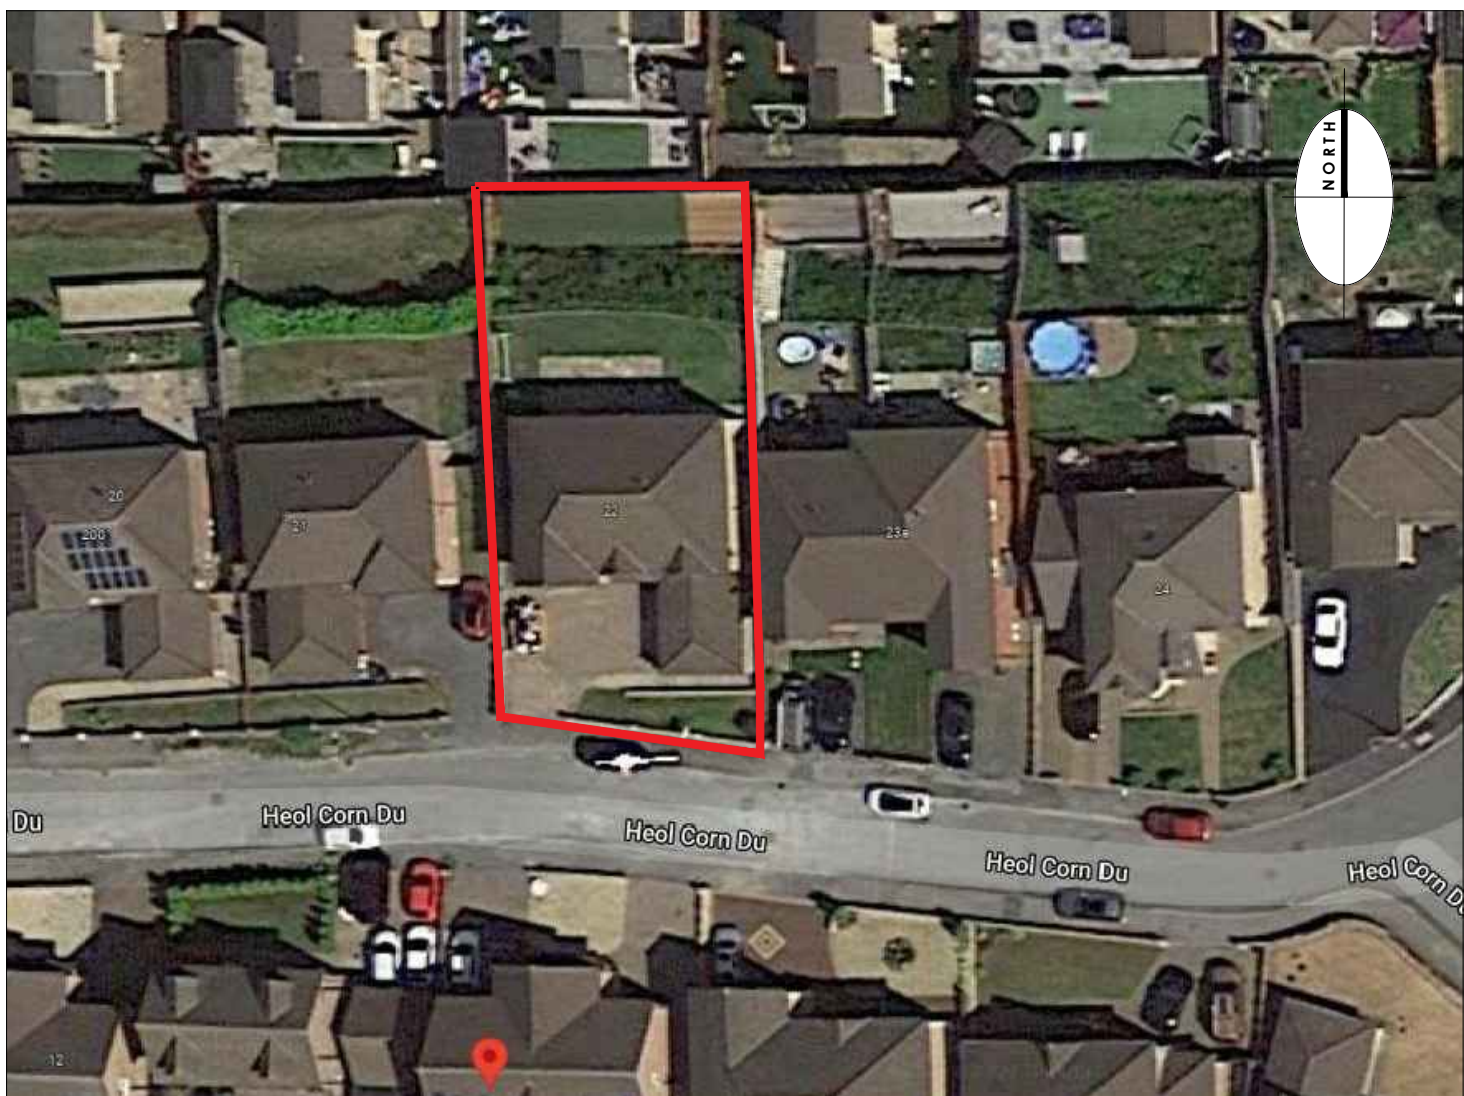

AERIAL VIEW

Rev.	Date	Details	Drawn	Checked
Issued for:				
PLANNING				
Project/Client:			Project No:	
22 Heol Corn Du,			INS-602	
Merthyr Tydfil, CF48 1BW			Dwg No:	
			(PL)-E-001	
			Rev:	
Drawing:			Scale:	
Existing Information			1:50 @A1	
Plans, Elevations, Location Plan			Drawn By:	
PM			Date:	
			01-02-22	
			Checked By:	
			Date:	

PLG
Disability Property
Valuation
Range

Southern Office: 1 Devon Square, Newton Abbot, TQ12 2HN
Central Office: 176 King Street, London, W6 0RA
T: +44 (0)333 577 0809 F: +44 (0)871 733 4738
www.plg.uk

© Plg Consultants Ltd. Contractors must work only to figured dimensions which are to be checked on site.
Registered Office - Venture House, 27-29 Glasshouse Street, London W1B 5DP. Registered Number - 8048920
STANDARD NOTES:
• Contractor must verify all dimensions on site before commencing any work or shop drawings.
• If this drawing exceeds quart's taken in any way, the building designers are to be informed before works initiated.
• Only figured dimensions to be taken from this drawing. Do not scale of this drawing.
• Drawing based on Ordnance Survey and/or existing record drawings - design and drawing content subject to Site Survey, Structural Survey, Site Investigations, Planning and Statutory Requirements and Approvals.