



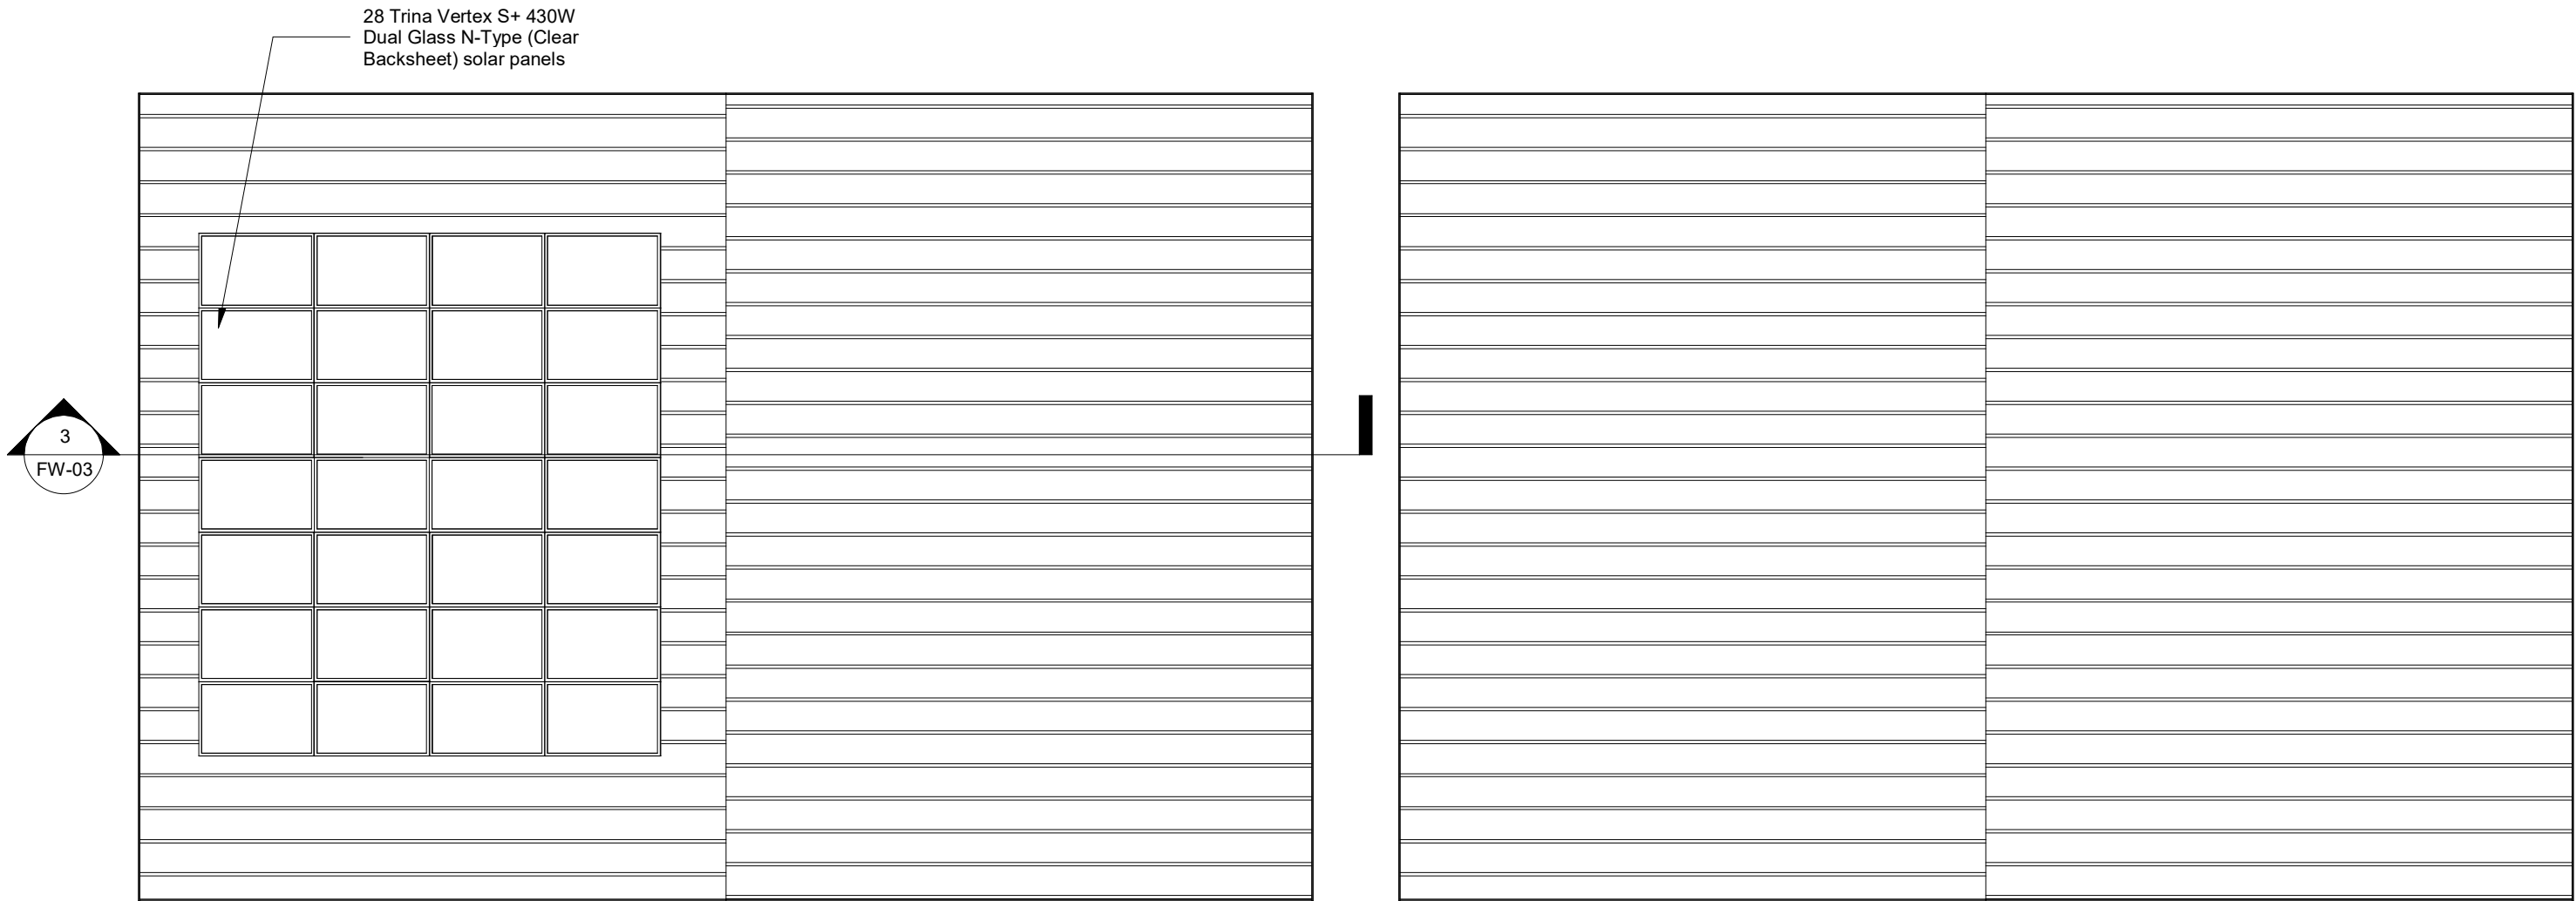

2 Proposed Site
1 : 100

1 Existing Site
1 : 100

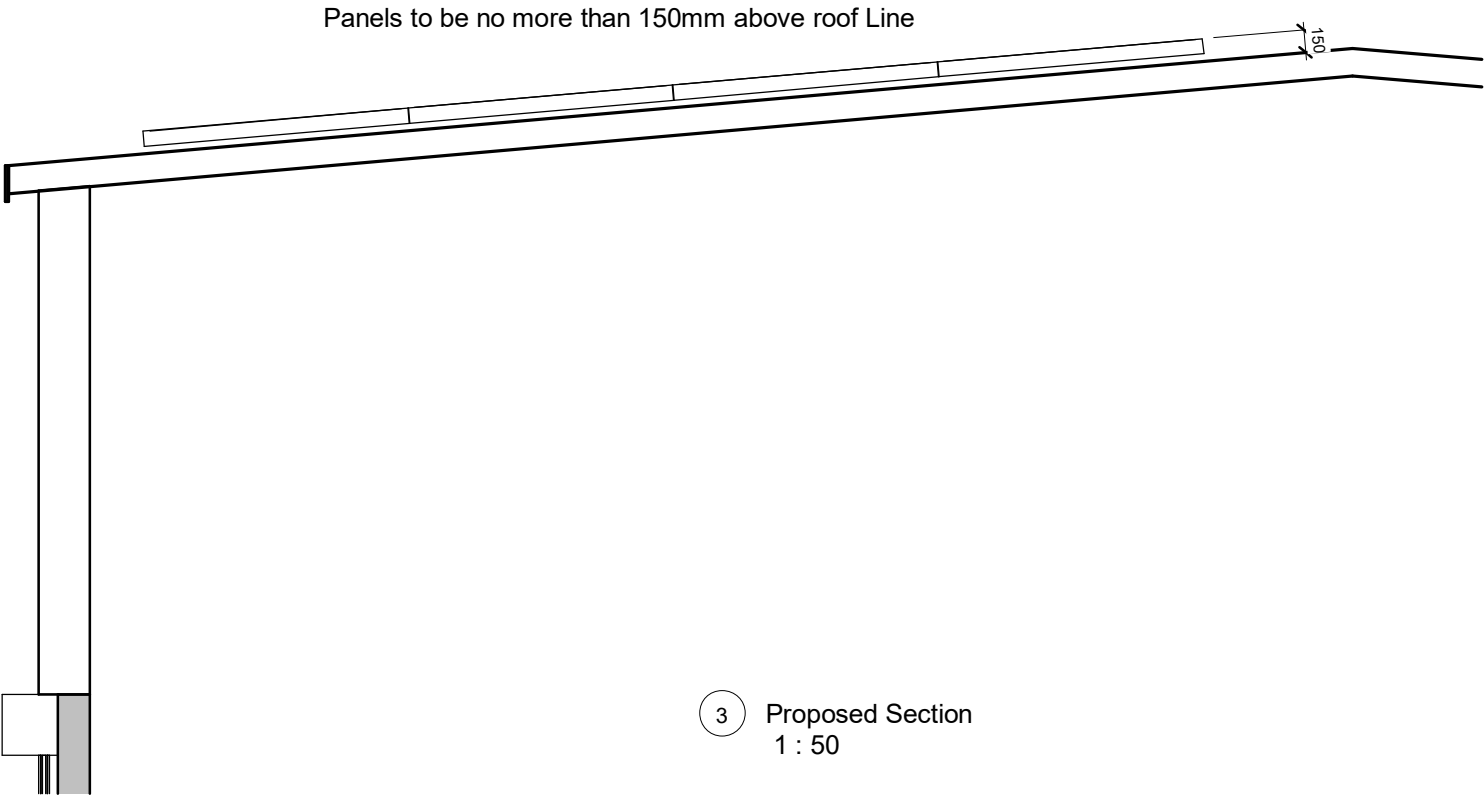

3 Proposed Section
1 : 50

INDIGO DESIGN (Part of 3dcadwales Ltd) 5 Ashlea Drive,
Merthyr Tydfil, CF47 0NY Tele 01685 385746 Mob -
07940913216 Email: philip@3dcadwales.co.uk

This Drawing is Copyright,
Dimensions to be checked
on site and not scaled from
this drawing



PURPOSE OF ISSUE
Planning Approval

DRWAING NUMBER
FW-03

PROJECT
New solar Panel to roof

SHEET
Site Plans & Section

Address
Fixwell Fasteners Unit 23
Merthyr Ind Park, Pentrebach,
Merthyr Tydfil CF48 4DR

Checked by
JH

Drawn by
PH

Scale (@ A3)
As indicated

Rev No	Description	Date
A	Issue	15/03/2024
B	Section Amended	15/04/2024