




© This drawing is copyright
All measurements are subject to checking on site by the contractor.
figured dimensions take precedence over scaled.
All working dimensions must be verified by the contractor on site
prior to the manufacture and ordering of materials and items.
All work and materials must comply with the current Building
Regulations and British Standards.
Prior to commencement the contractor must contact the relevant
authorities regarding the position of their apparatus.

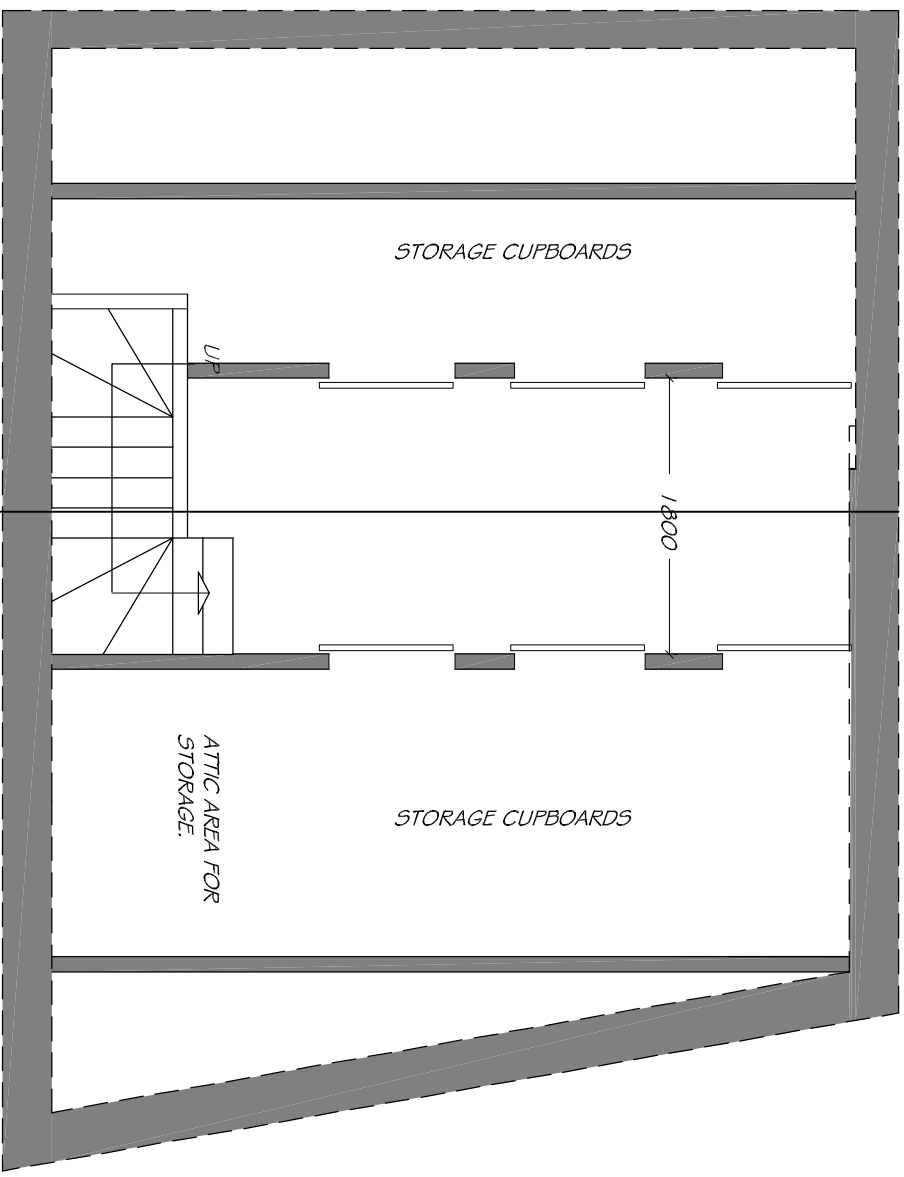


PROPOSED ATTIC PLAN 1:50

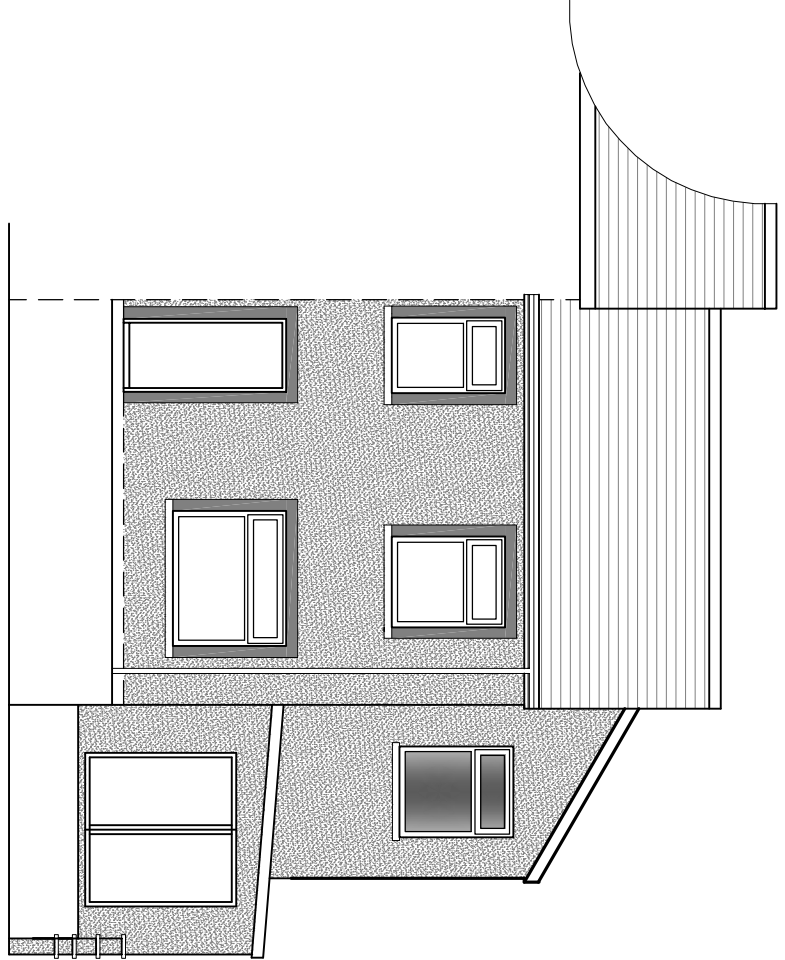


PROPOSED FRONT ELEVATION 1:100

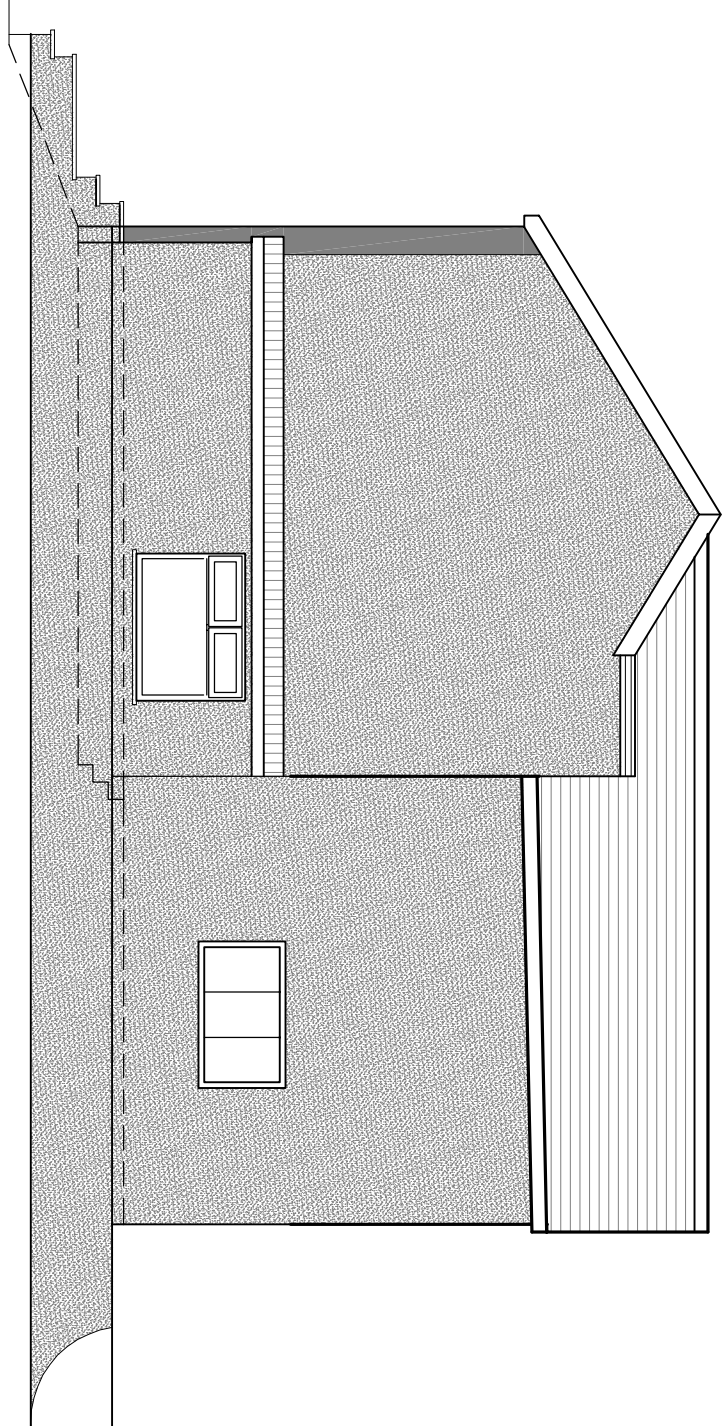


PROPOSED SIDE ELEVATION 1:100

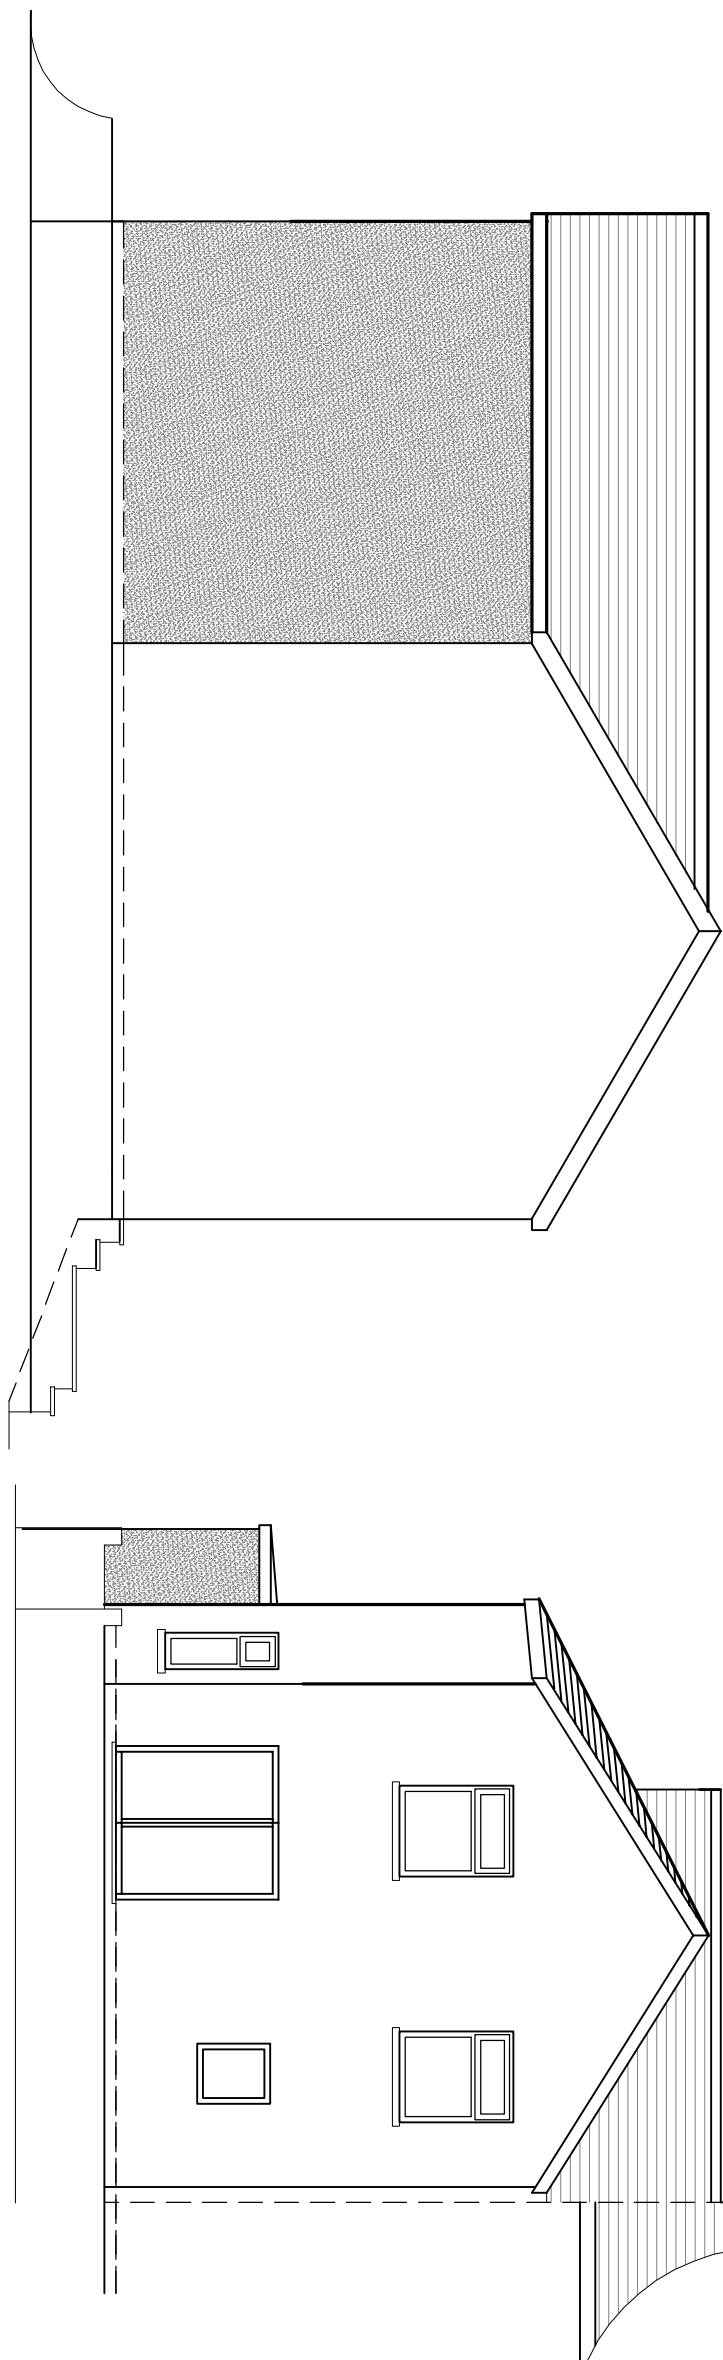


PROPOSED SIDE ELEVATION 1:100

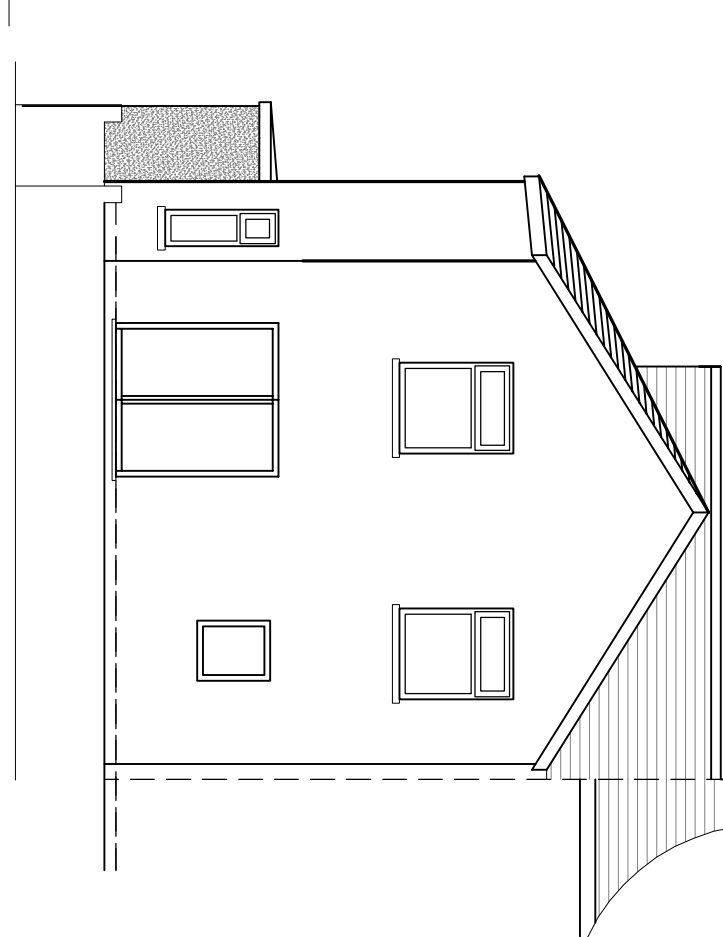


PROPOSED REAR ELEVATION 1:100

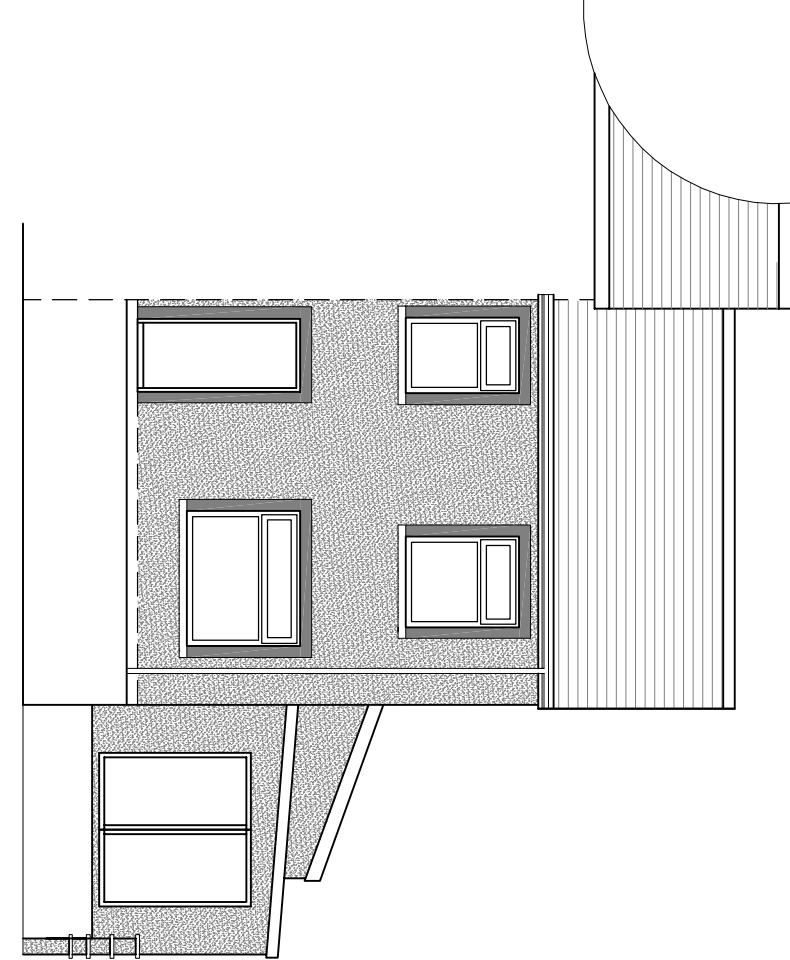


EXISTING FRONT ELEVATION 1:100

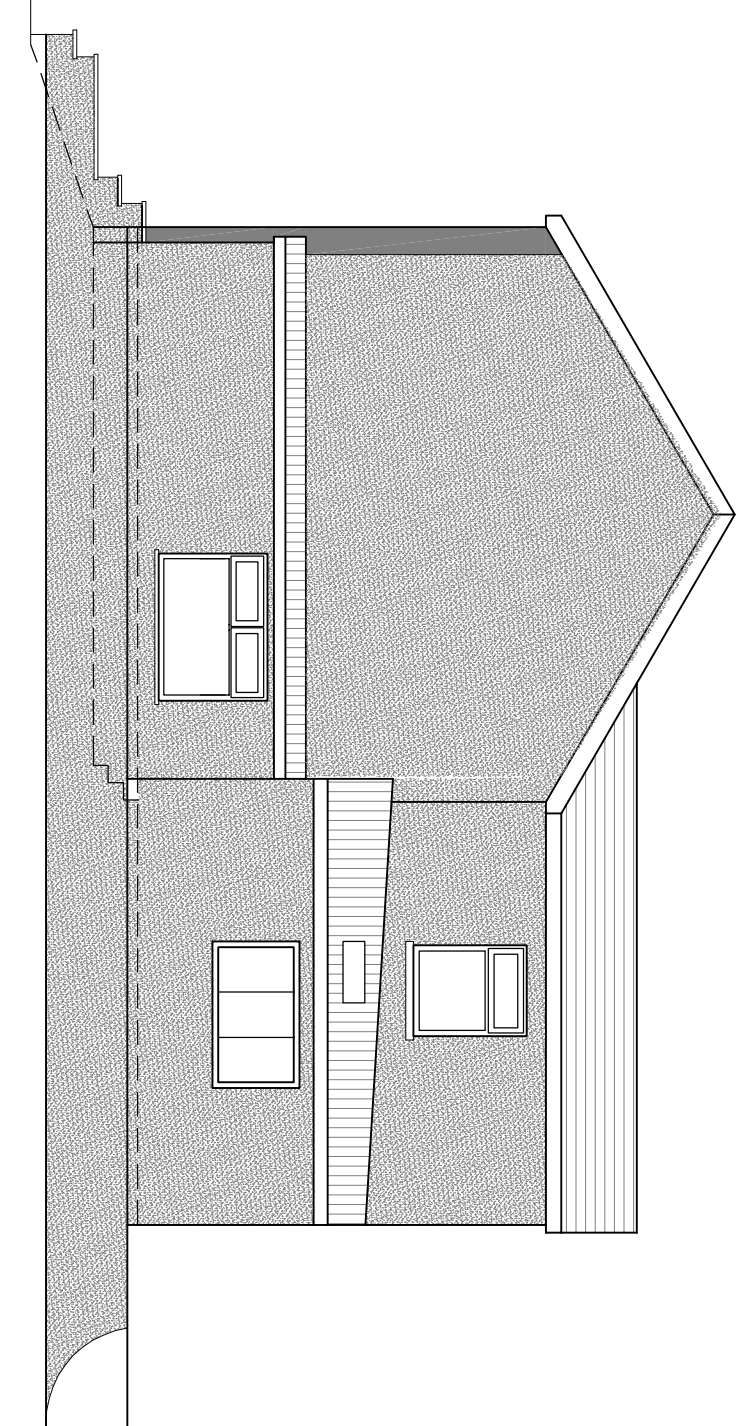


EXISTING SIDE ELEVATION 1:100

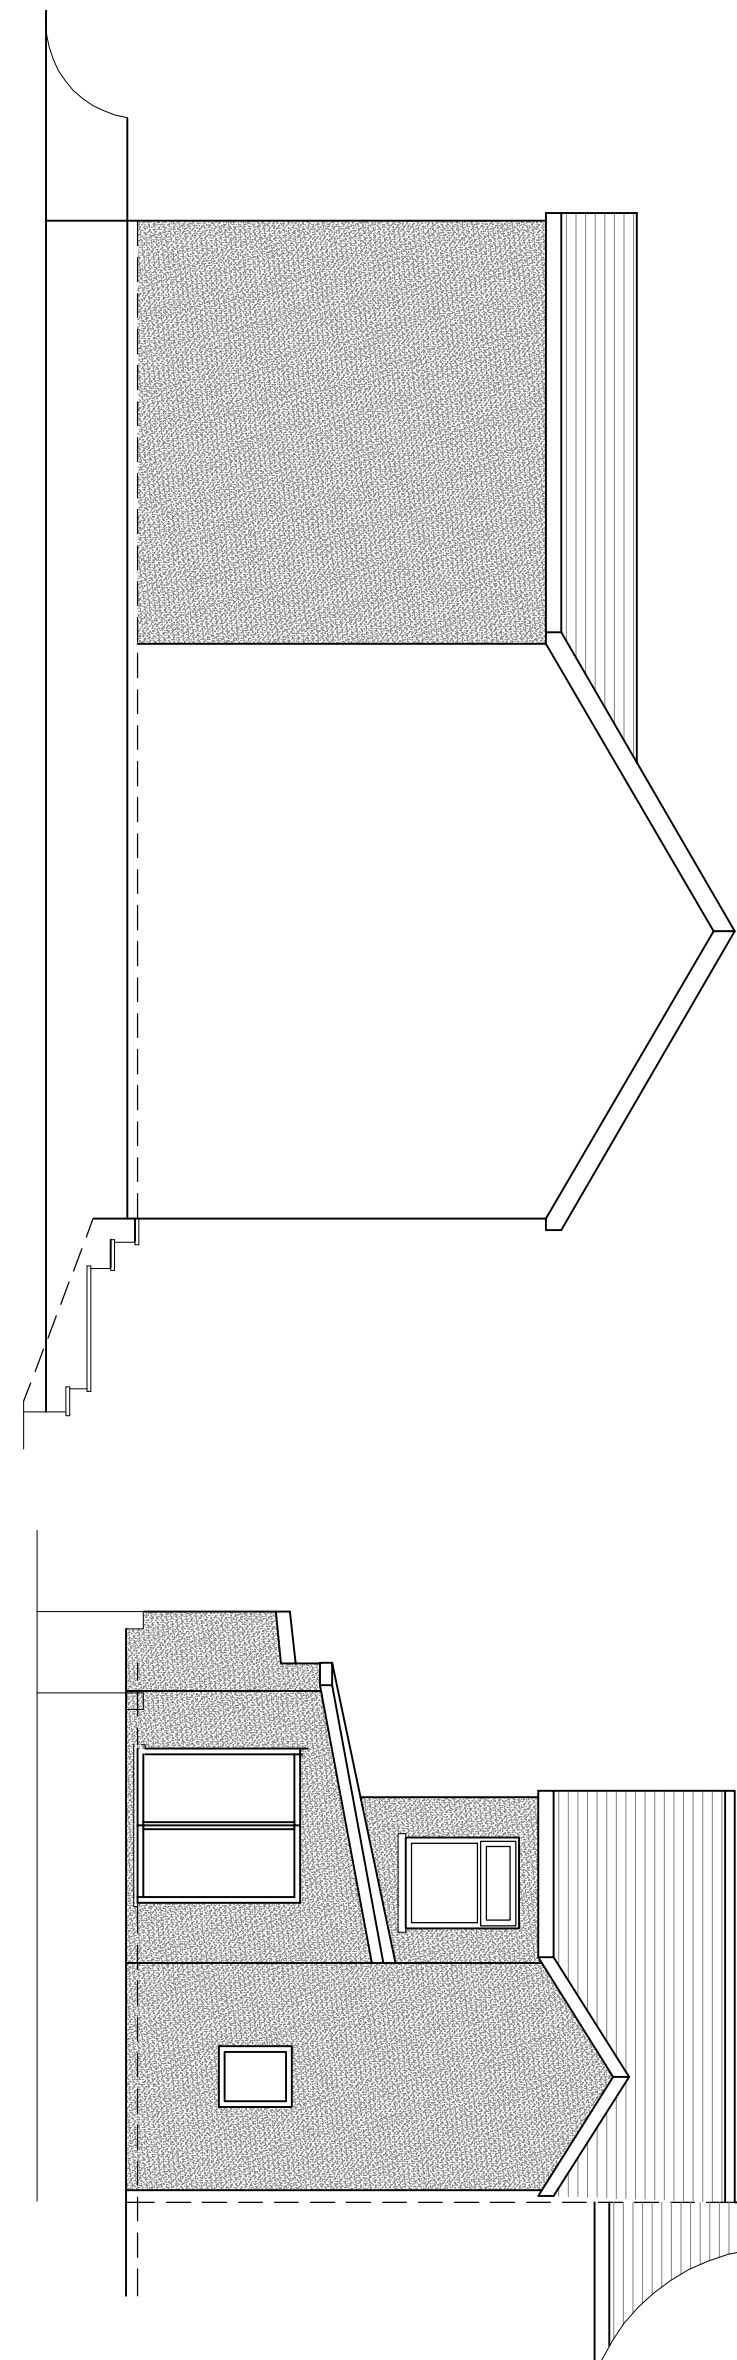


EXISTING SIDE ELEVATION 1:100

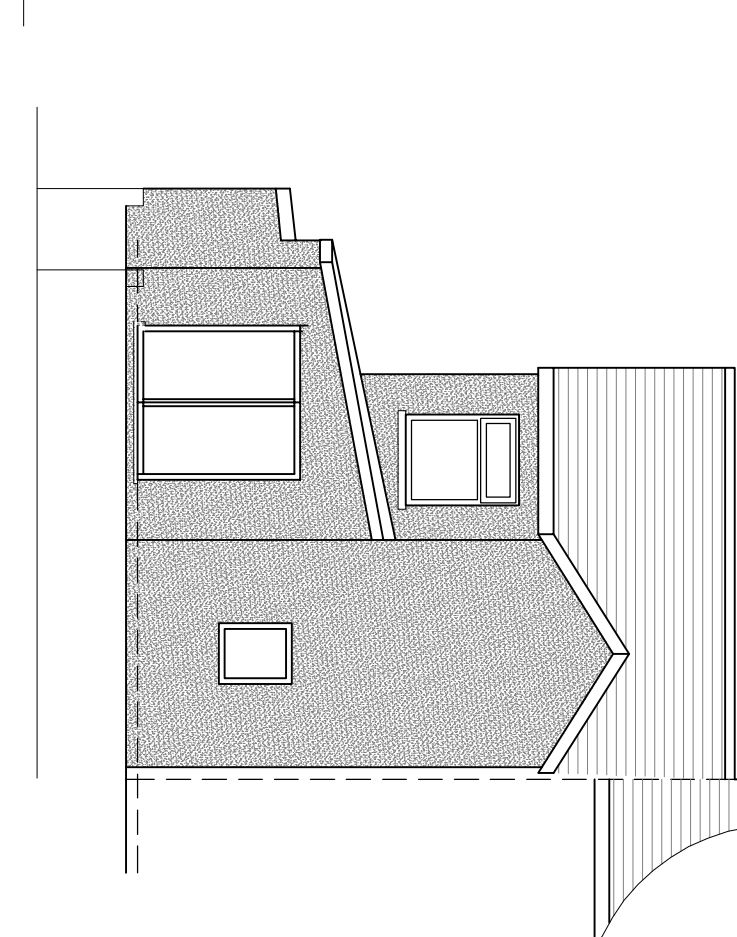


EXISTING REAR ELEVATION 1:100

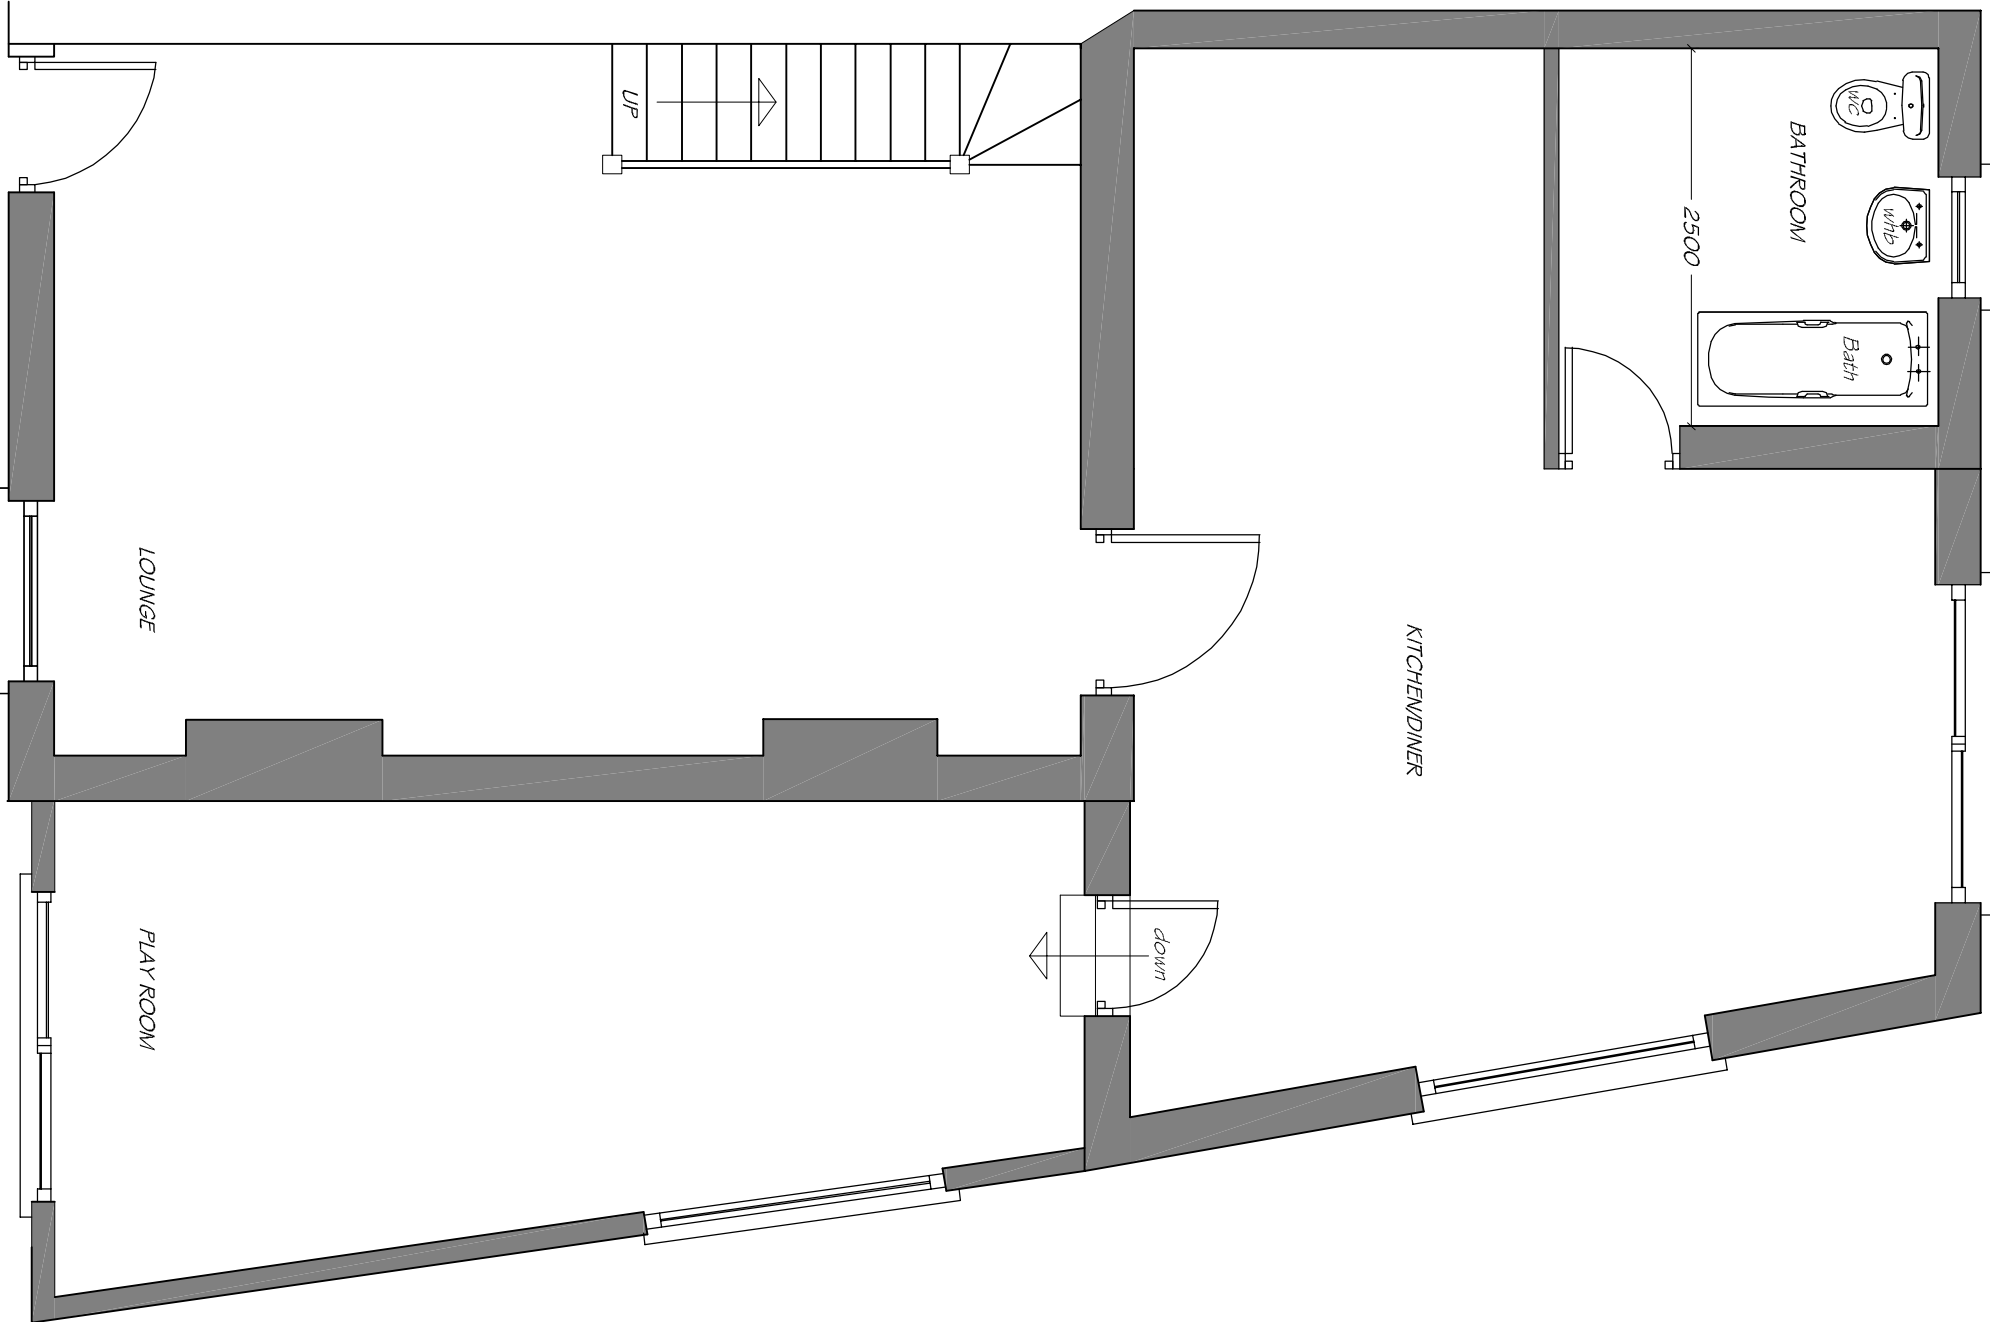

EXISTING GROUND FLOOR PLAN 1:50 (Unaltered)

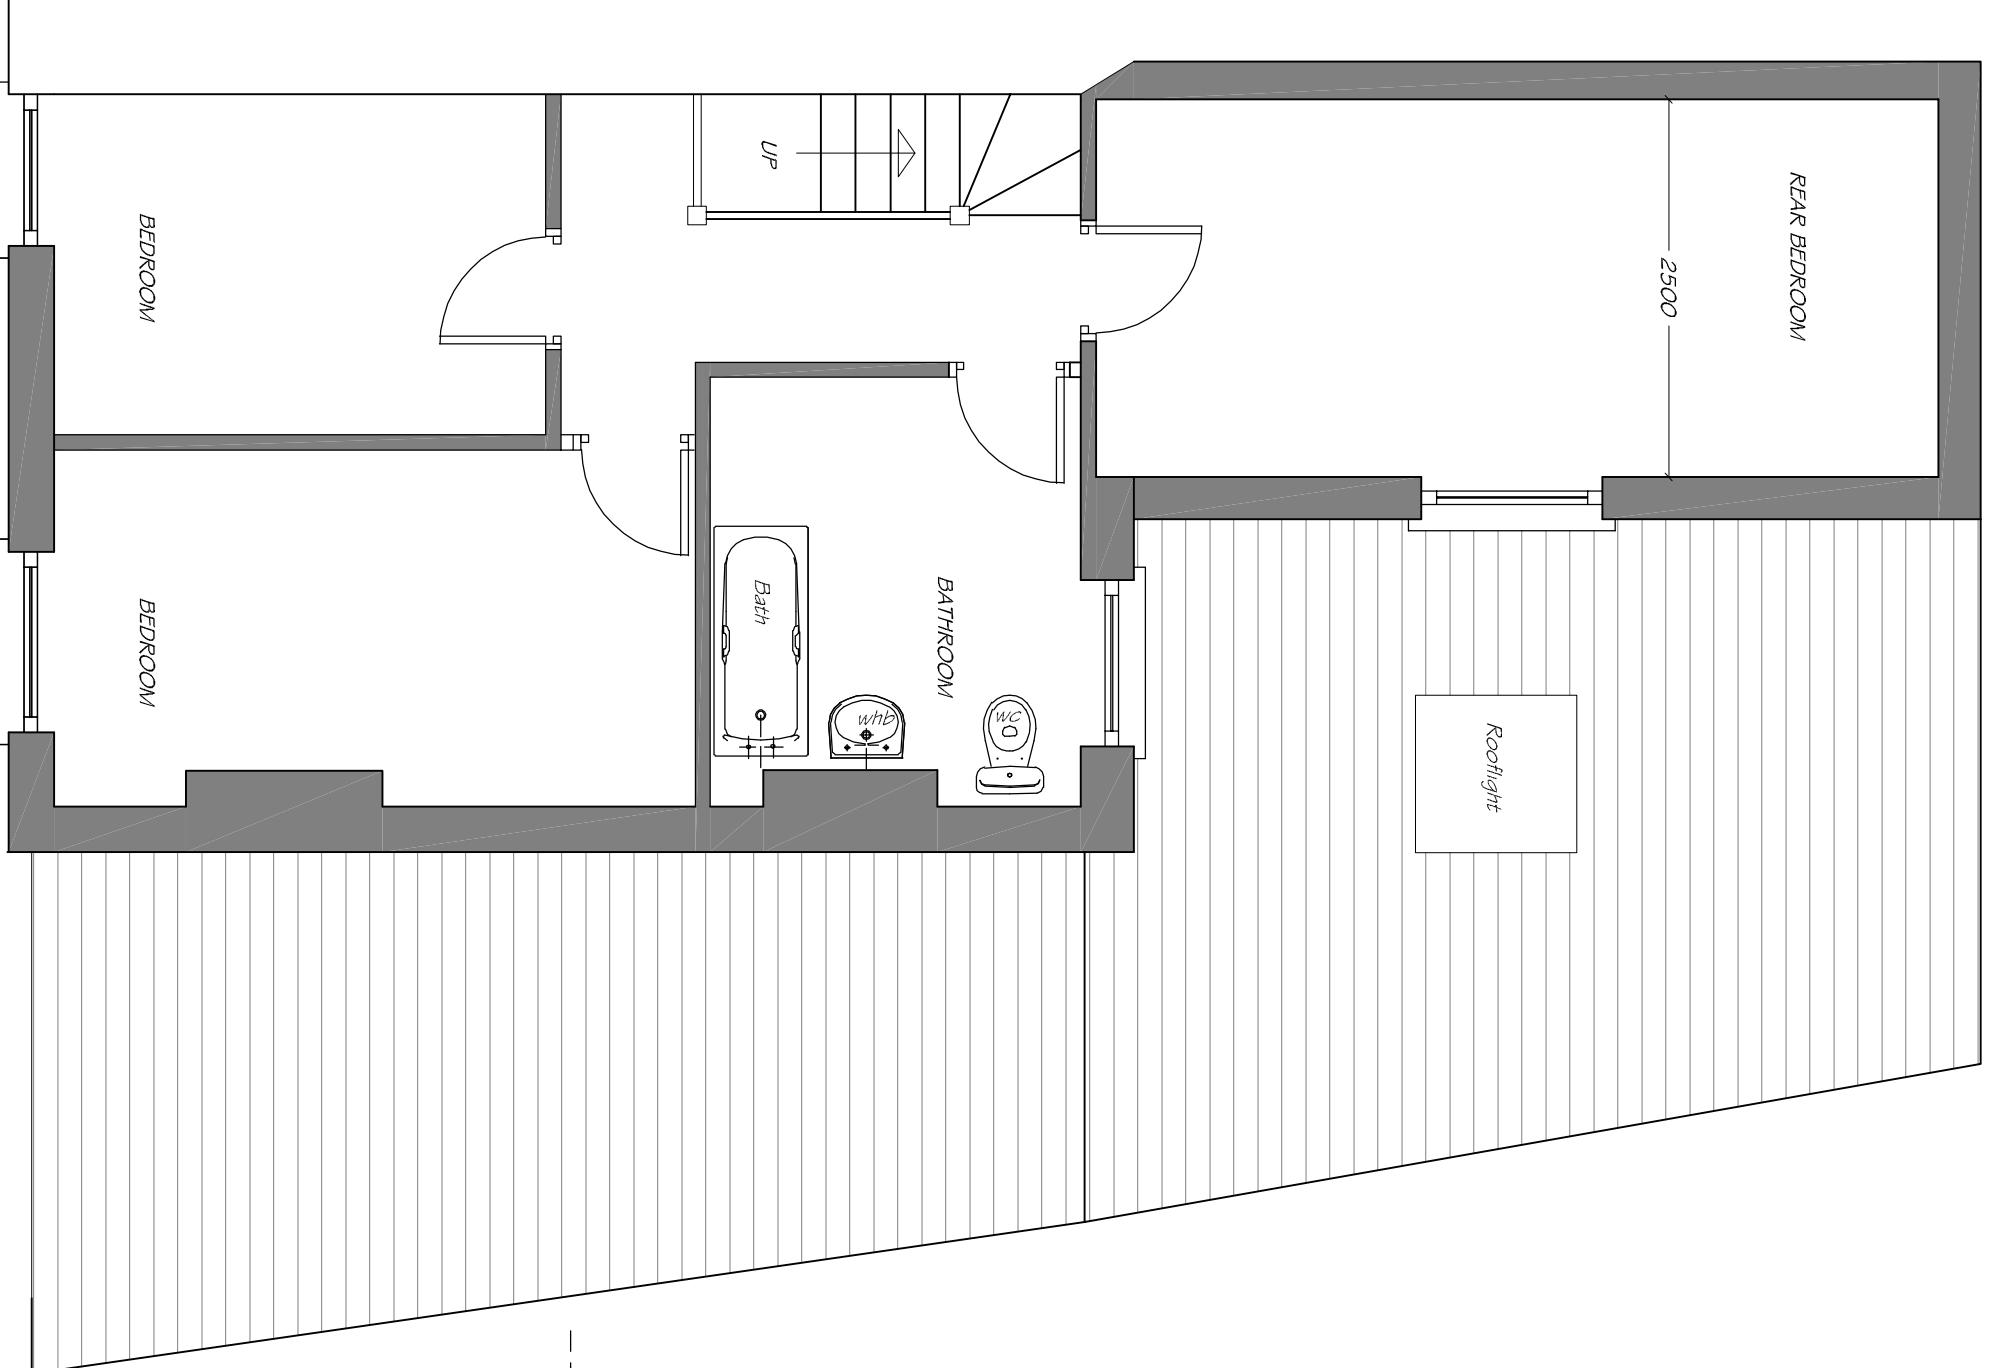

EXISTING FIRST FLOOR PLAN 1:50

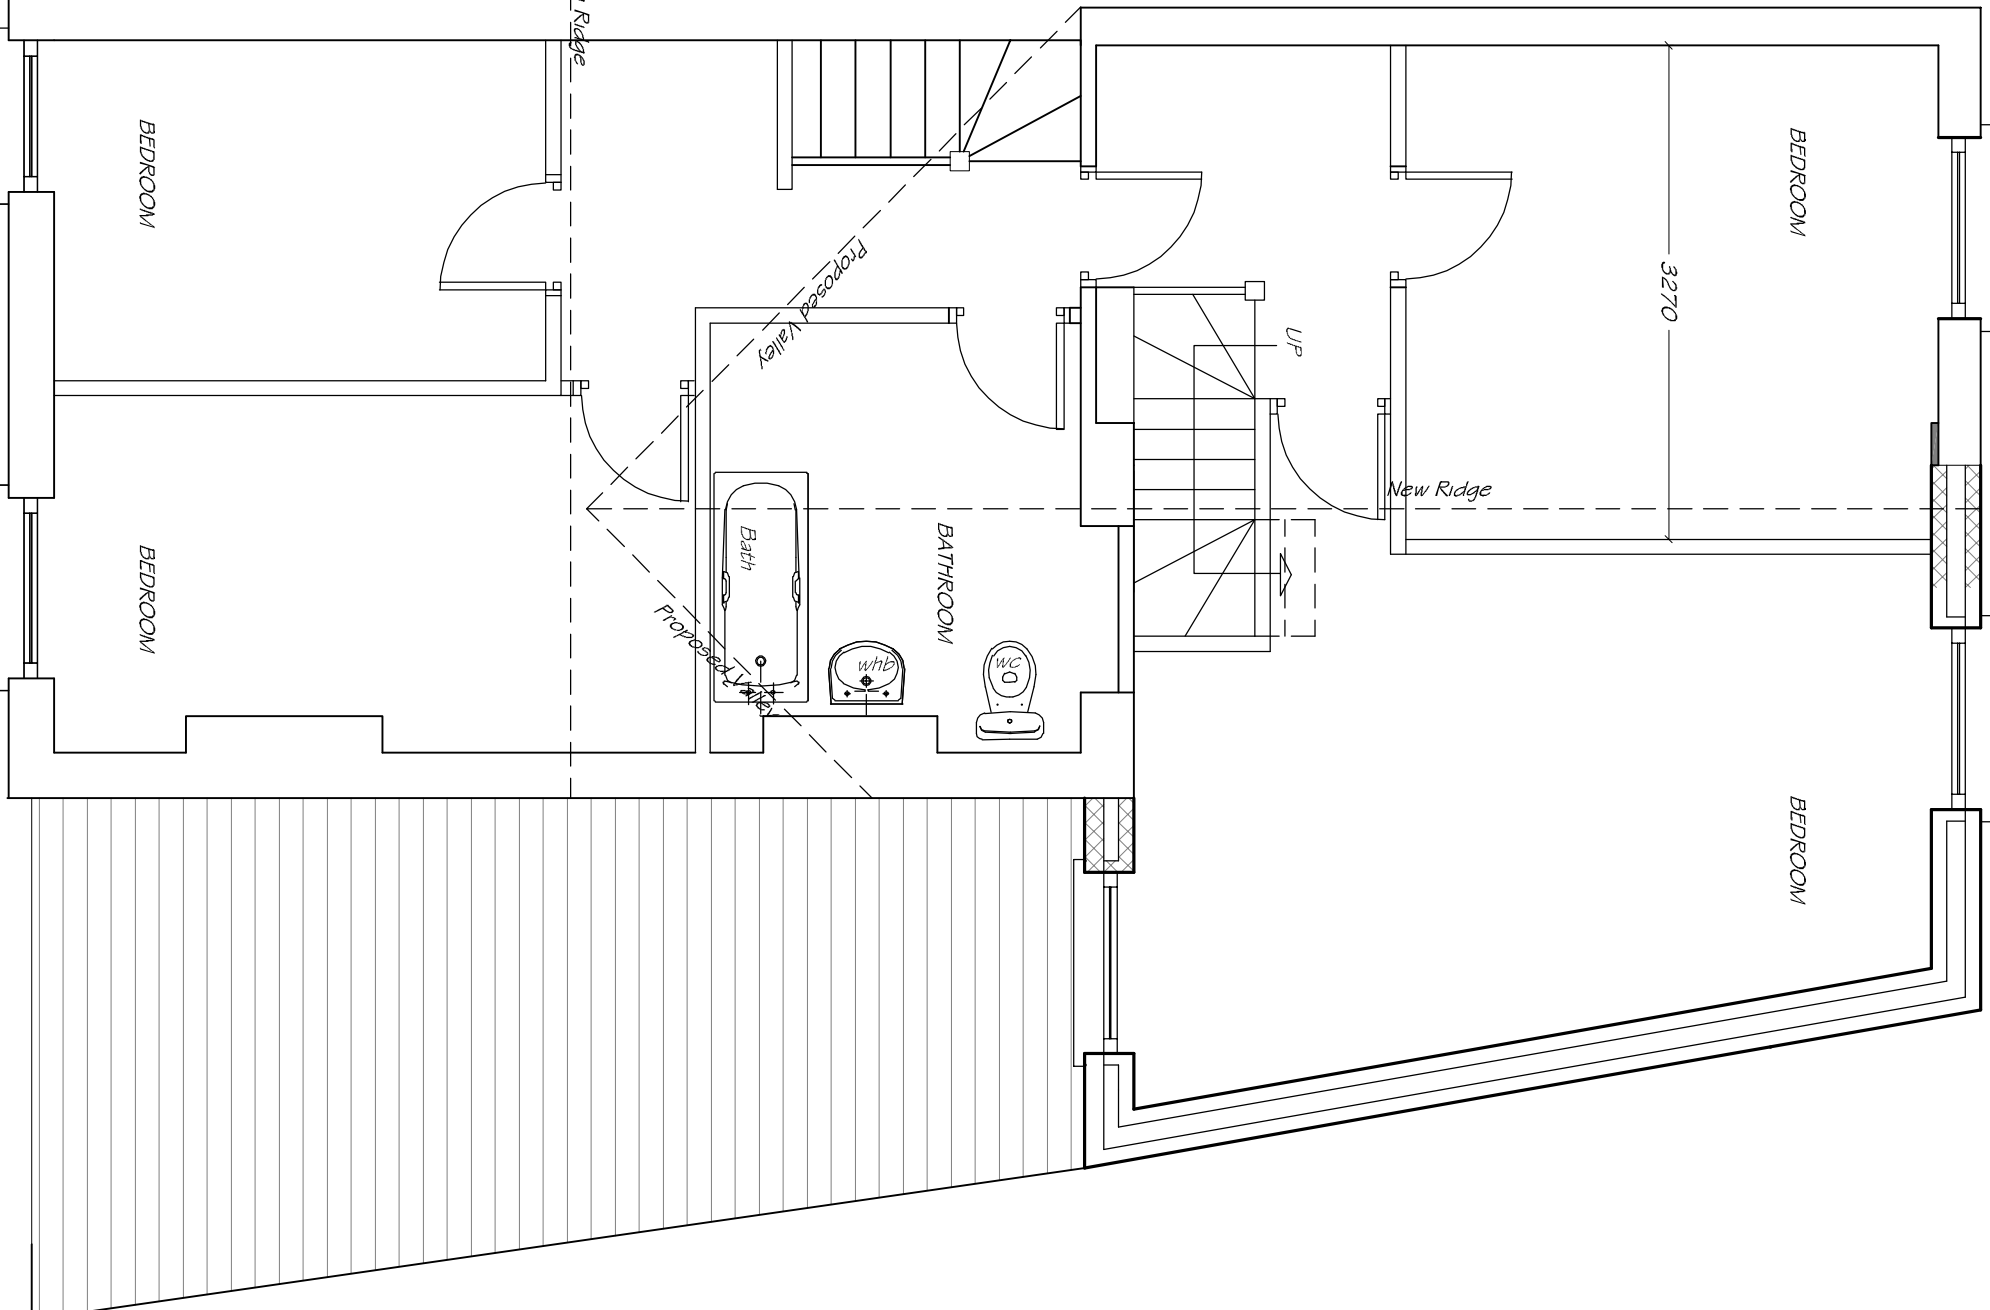

PROPOSED FIRST FLOOR PLAN 1:50



LOCATION PLAN 1:1250

EXTERNAL FINISHES:
ROOF:
Concrete interlocking tiles to match the existing.
WALLS:
cavity wall construction with an external finish of 3/6 render with dash to match existing.
WINDOWS & DOORS:
Upvc double glazed frames colour to match existing.
RAINFALLER GOODS, FASCIA & PARAPETS:
Upvc colour to match the existing.

Client:

MIR LLOYD DAVIES

Project:

PROPOSED UPPER FLOOR EXTENSION AT: 2, OAKFIELD STREET, ABERFAN, MERTHYR TYDFIL

Drawing Title:

PROPOSED PLANS & ELEVATIONS

Date:

DECEMBER 2020 (PLANNING APPLICATION