






Existing Floor Plan
Outbuilding 1:100

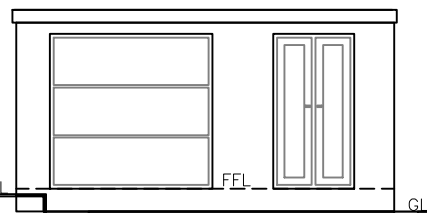


Existing Front Elevation
Outbuilding 1:100

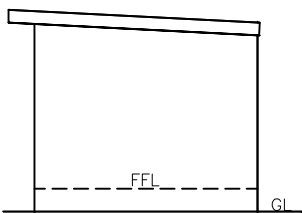


Existing Side Elevation
Outbuilding 1:100

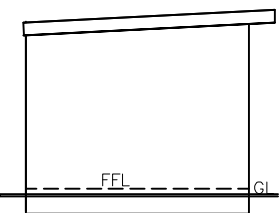


Existing Side Elevation
Outbuilding 1:100

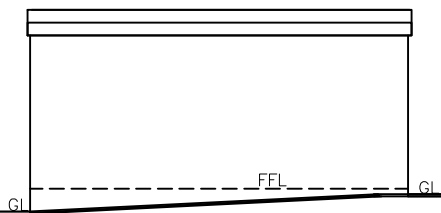


Existing Rear Elevation
Outbuilding 1:100

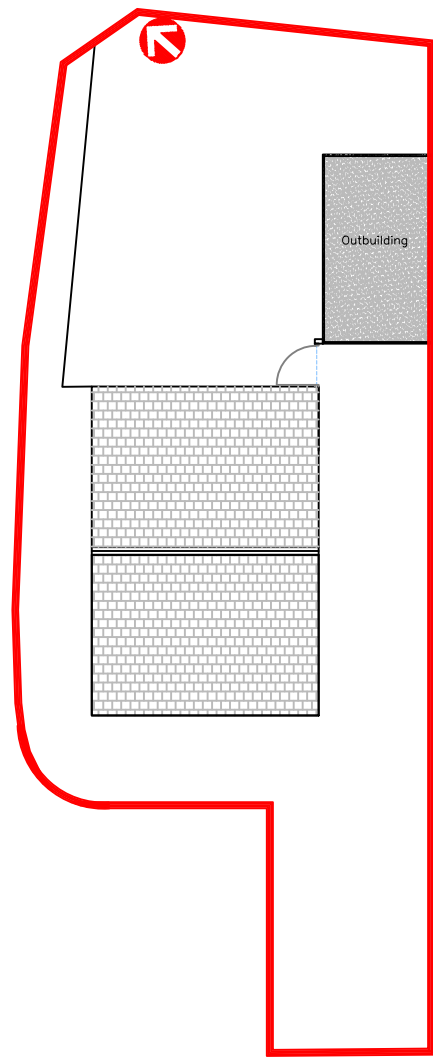


Existing Site Plan
1:200

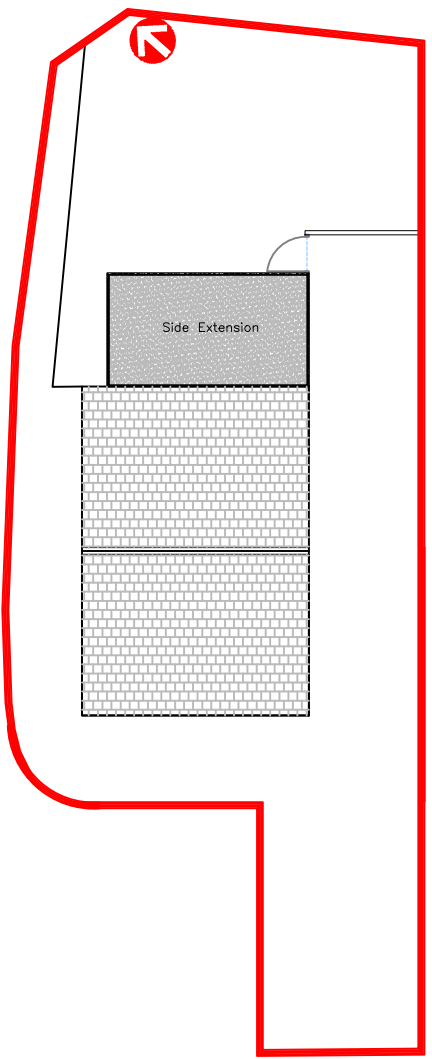


Proposed Site Plan
1:200

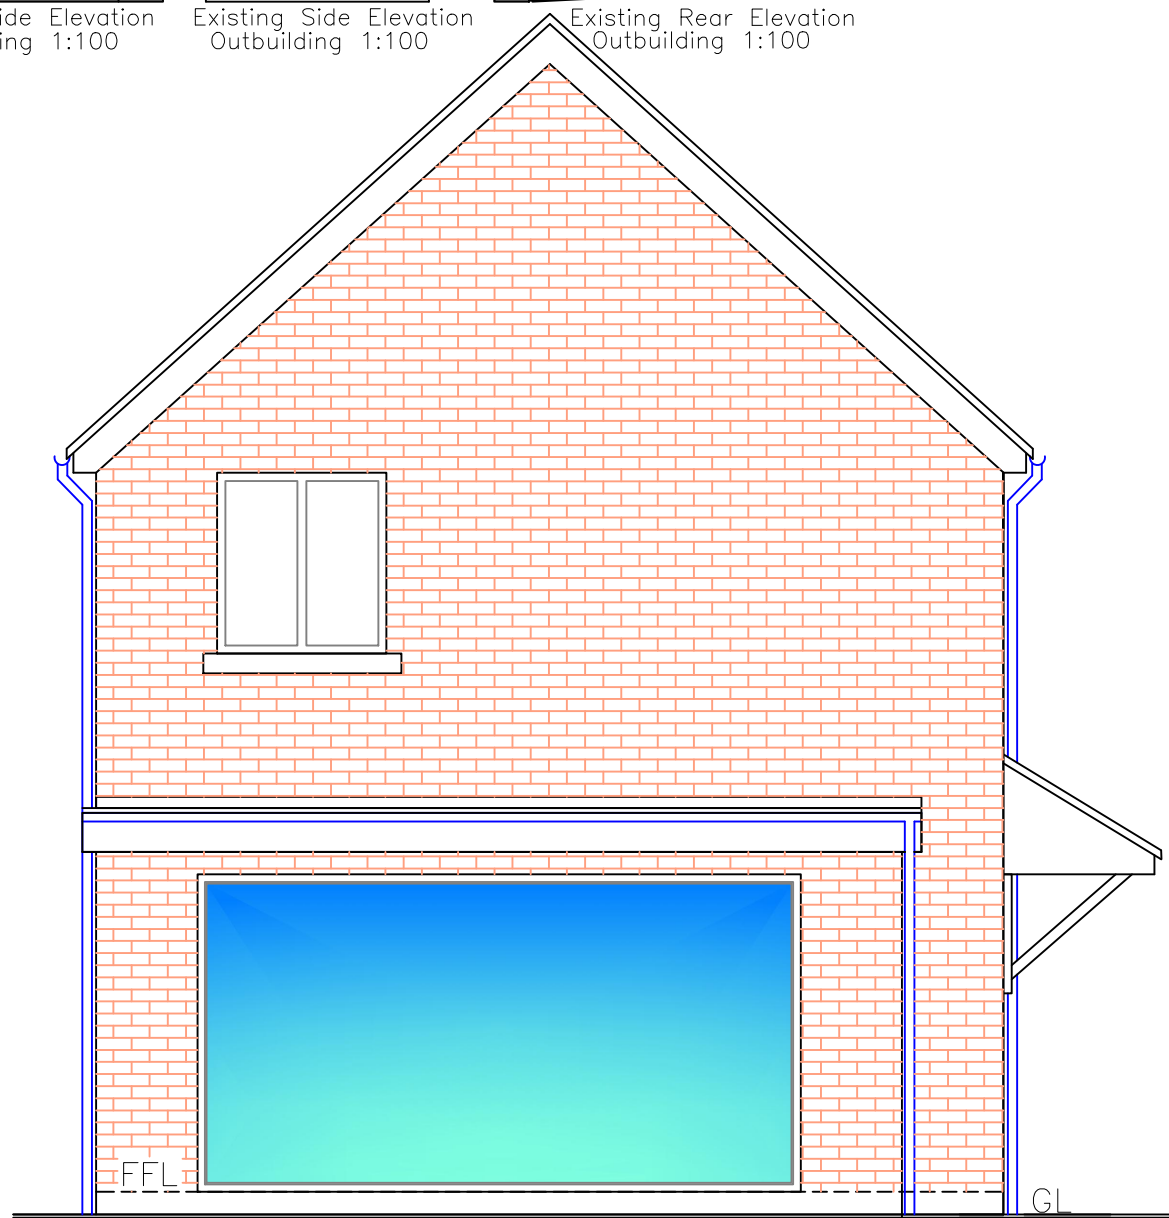


Proposed Side Elevation
1:50

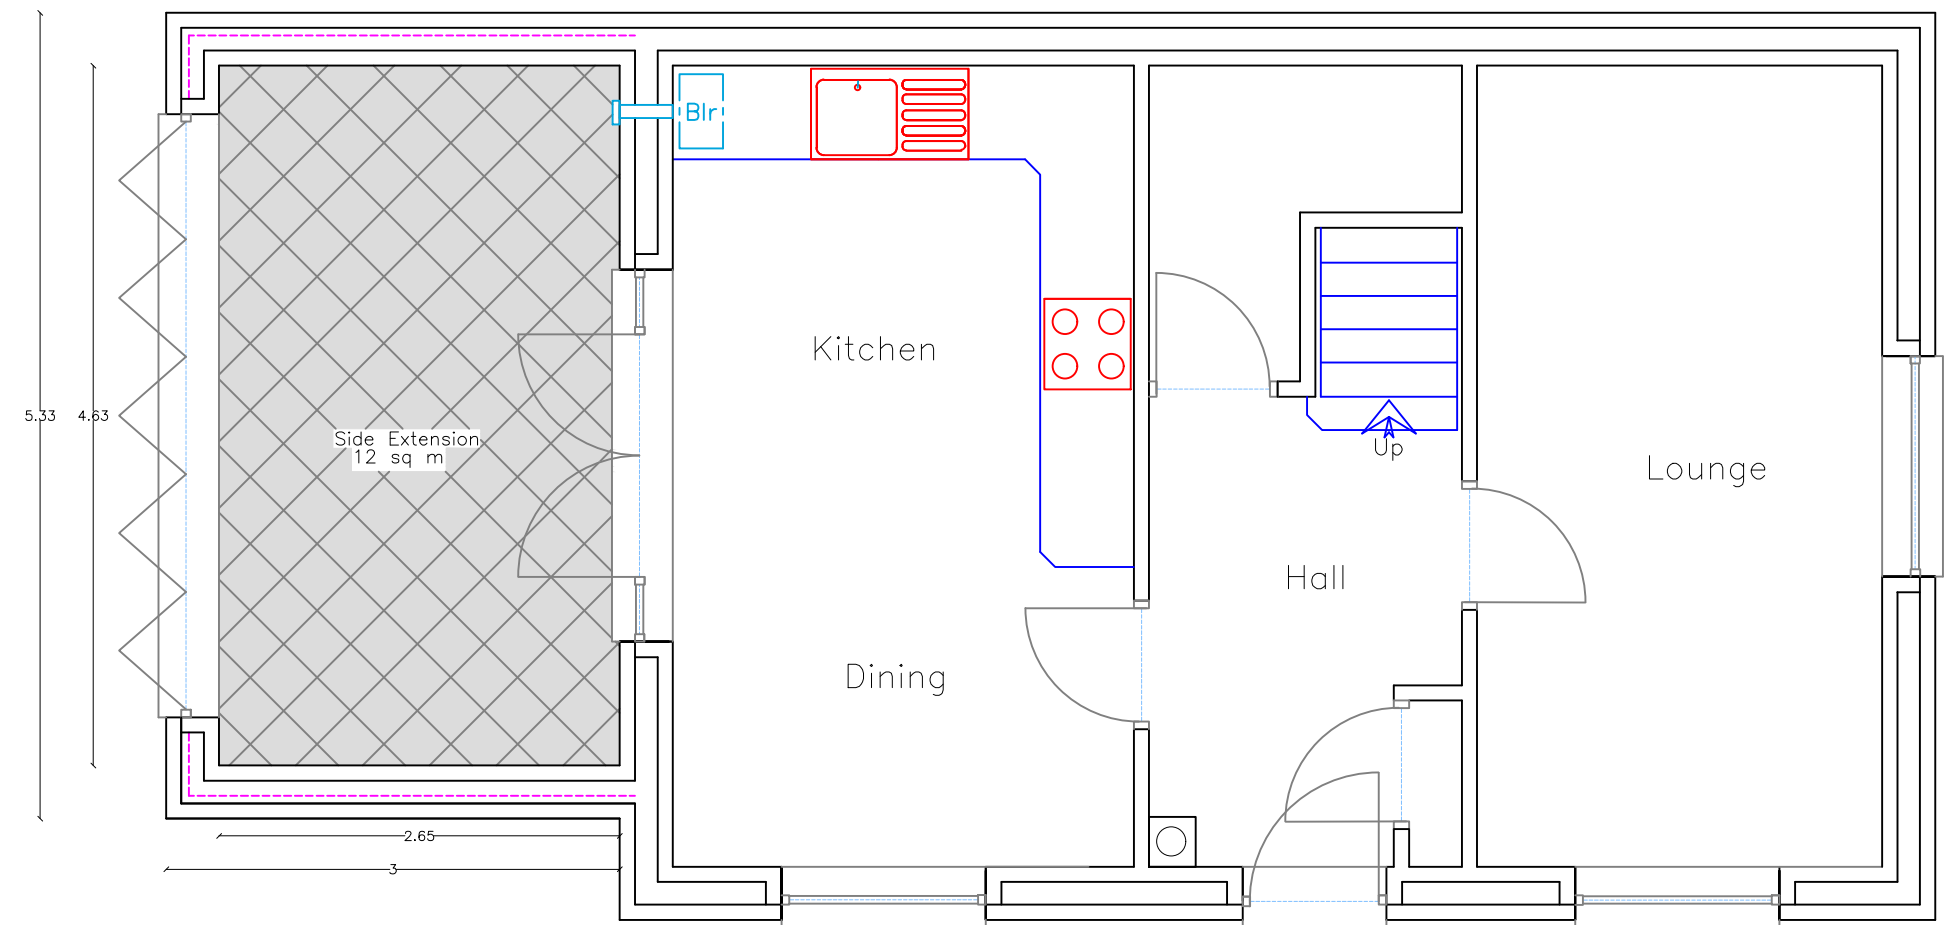


Proposed Floor Plan
1:50

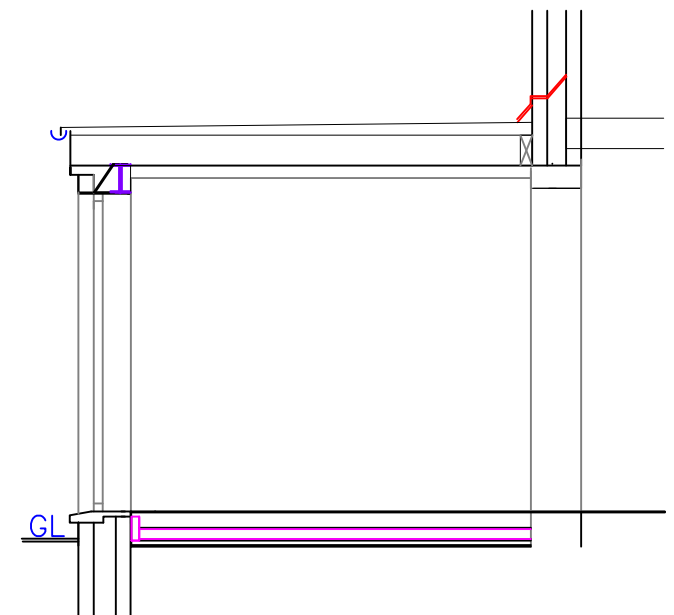

Proposed Section
1:50

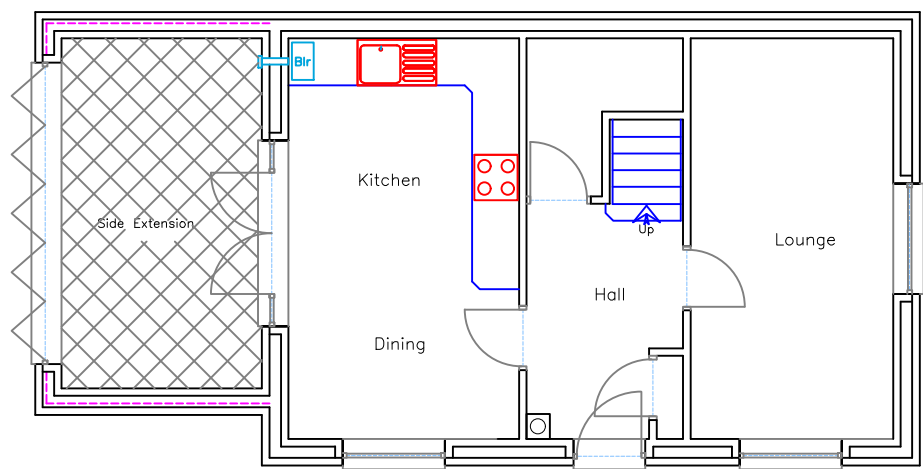


Proposed Floor Plan
1:100

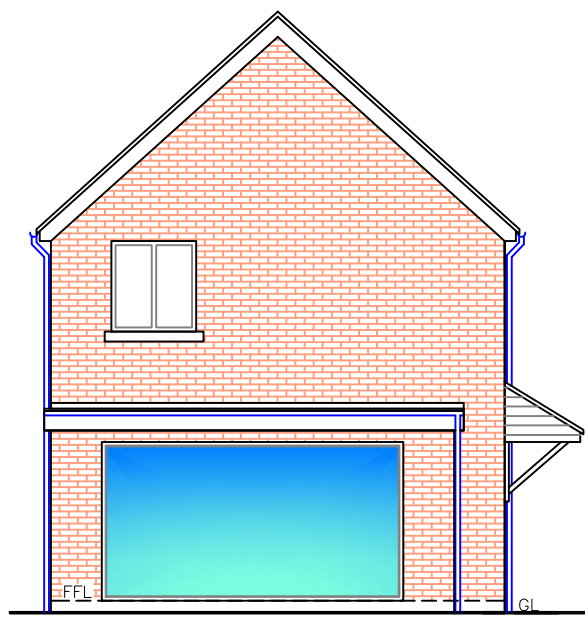

Proposed Side Elevation
1:100




Proposed Front Elevation
1:100

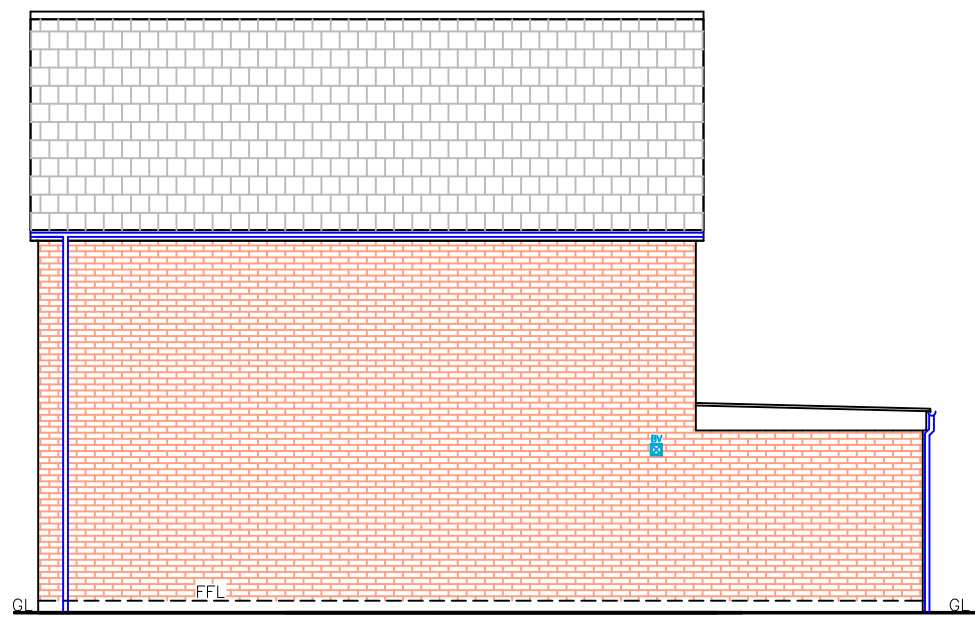


Proposed Rear Elevation
1:100


Finishes	
Roof:	Polymer rubber roof
External walls:	Face brick matching existing
Windows/Doors:	White uPVC
Fascia:	White uPVC
RWG's:	Black uPVC

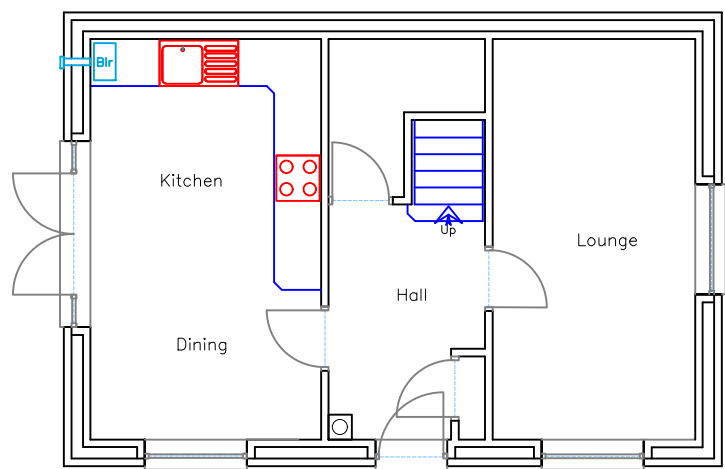


Existing Floor Plan
1:100

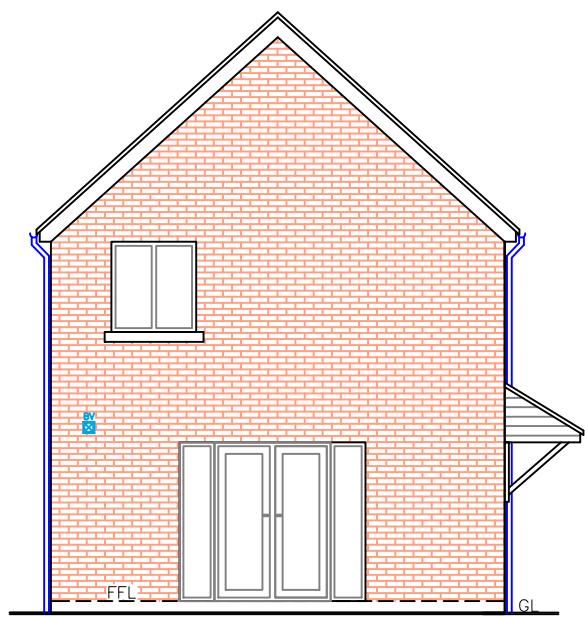

Existing Side Elevation
1:100

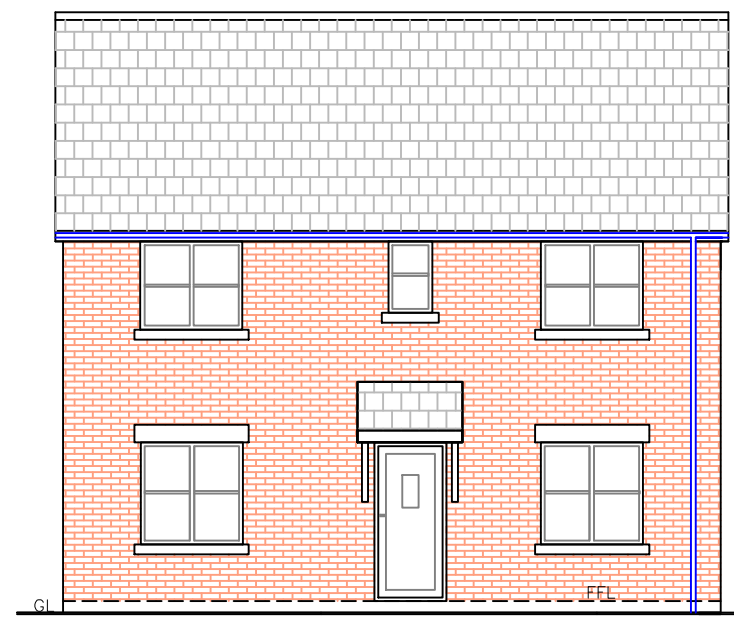

Existing Rear Elevation
1:100

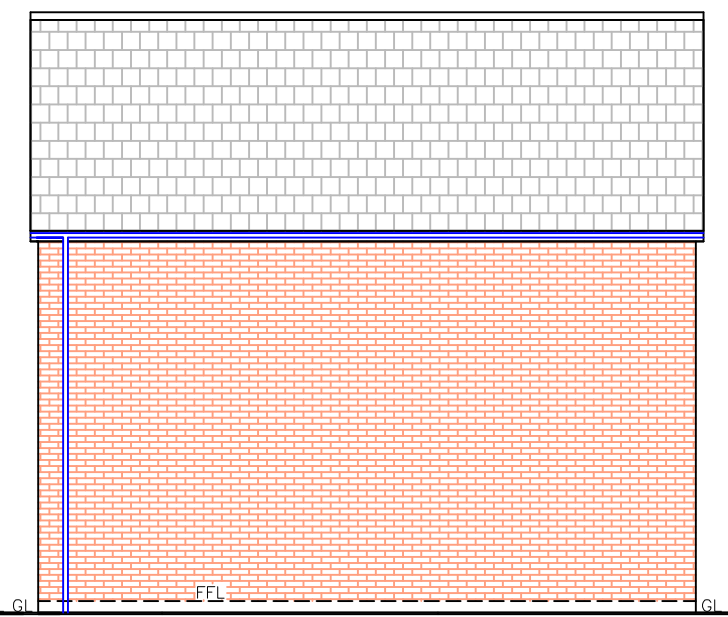

Existing Rear Elevation
1:100

Utopia Design Architectural Services			
Issued Only for Purpose Indicated			
Drawing Status: FOR PLANNING/B CON PURPOSES ONLY			
Address 29, Kingfisher Crescent Merthyr Vale Merthyr Tydfil CF48 4TL			
Project Proposed New Single Storey Side Extension with Removal of Outbuilding			
Drawn by PT	Date SEPT 25	Scale 1:50, 1:100 1:200	
Title Existing & Proposed Plans, Elevations & Sections		Paper A2	Drwg No KINGFISHER 29_01A