






Proposed Front Elevation
1:100

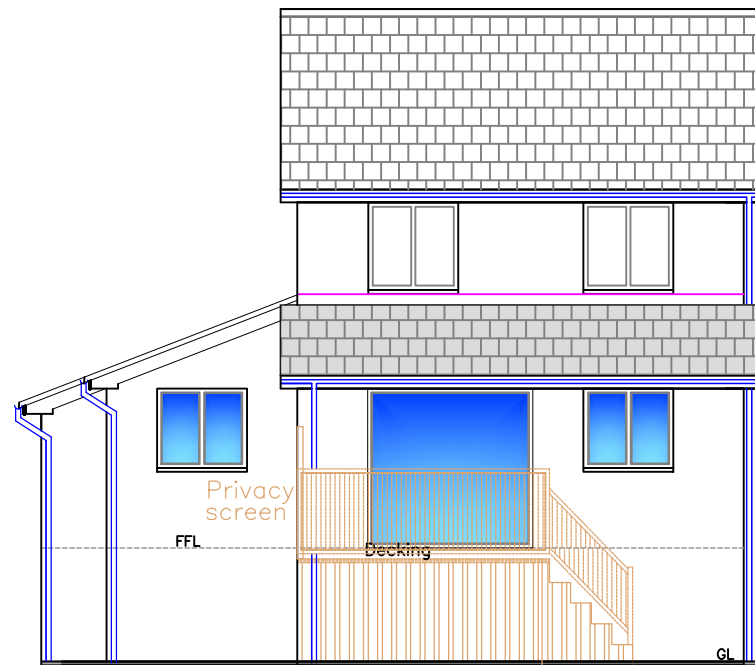


Proposed Rear Elevation
1:100

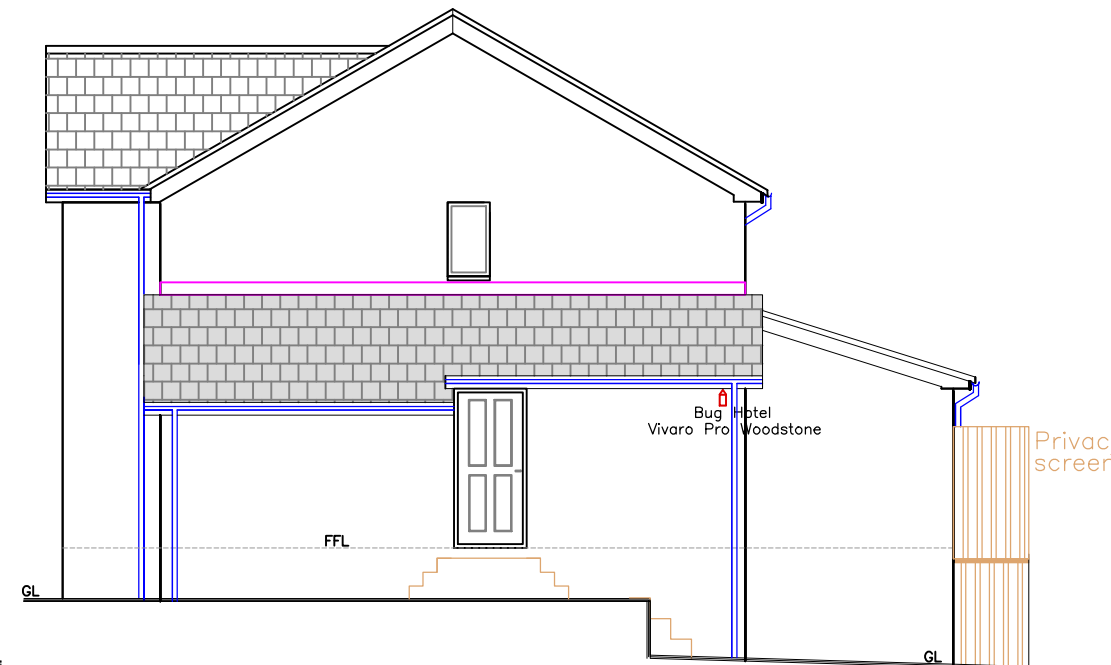


Proposed Side Elevation
1:100

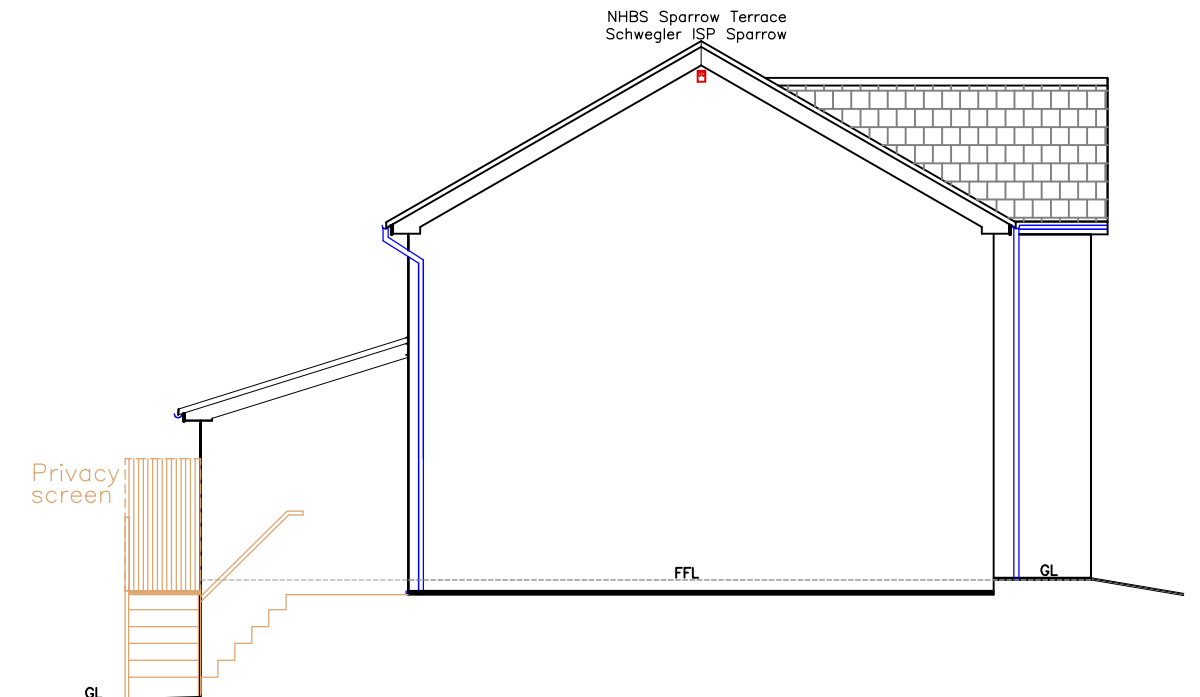


Proposed Side Elevation
1:100

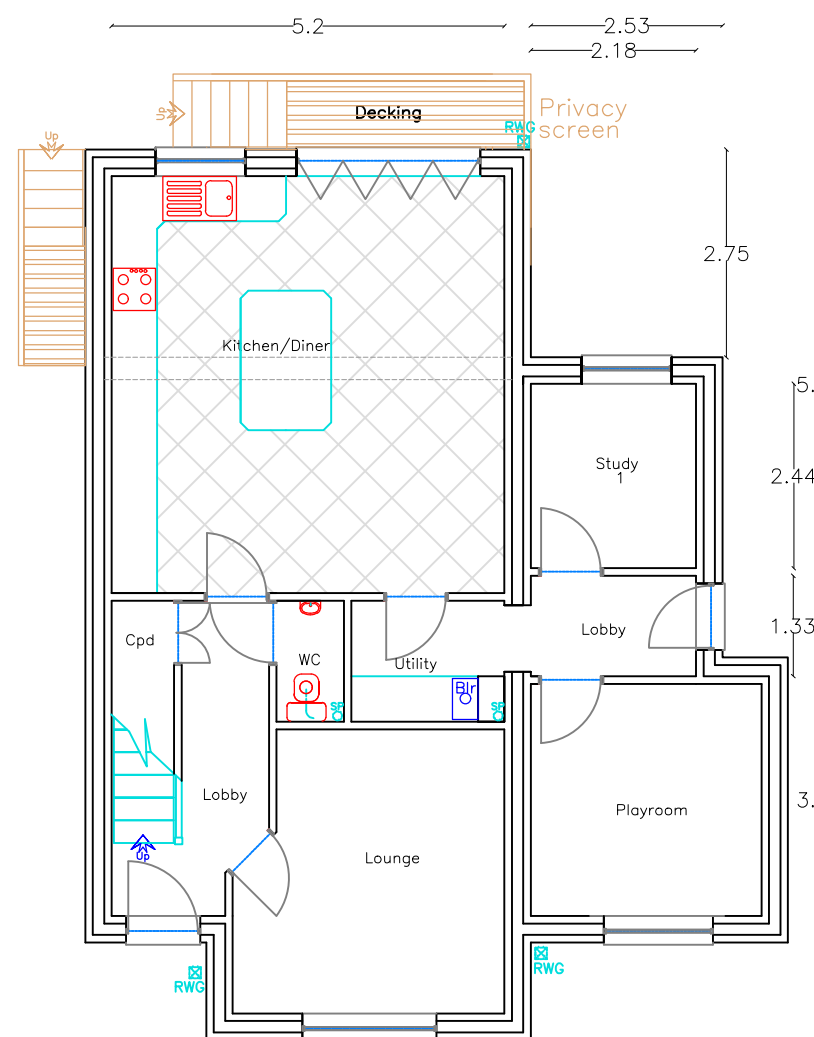


Proposed GF Plan
1:100

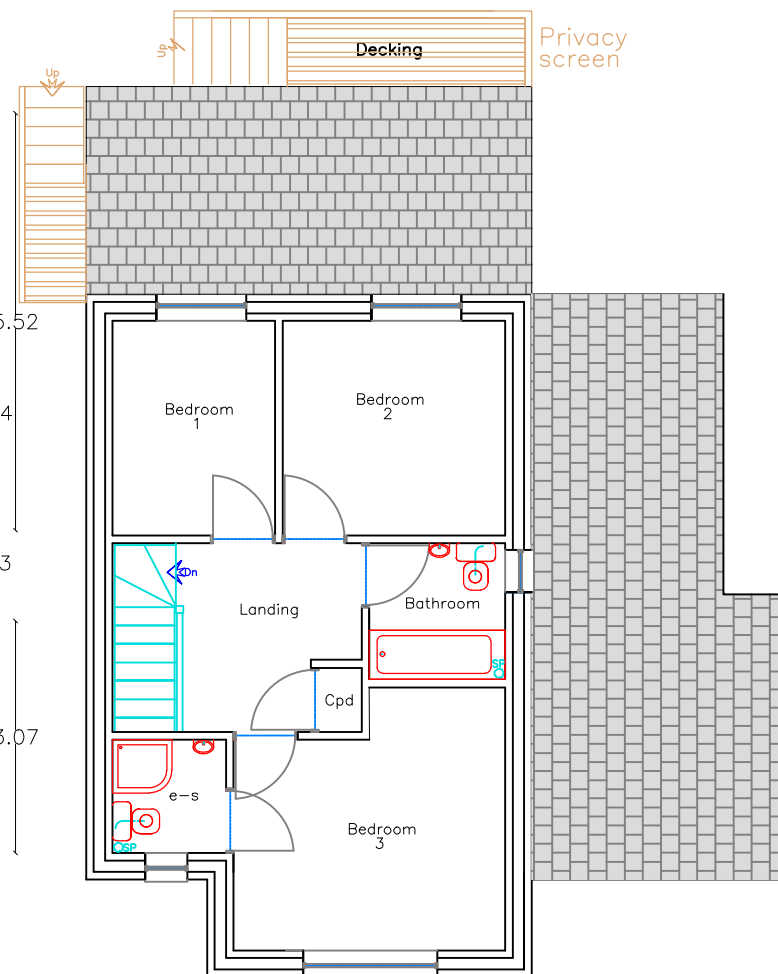

Proposed FF Plan
1:100

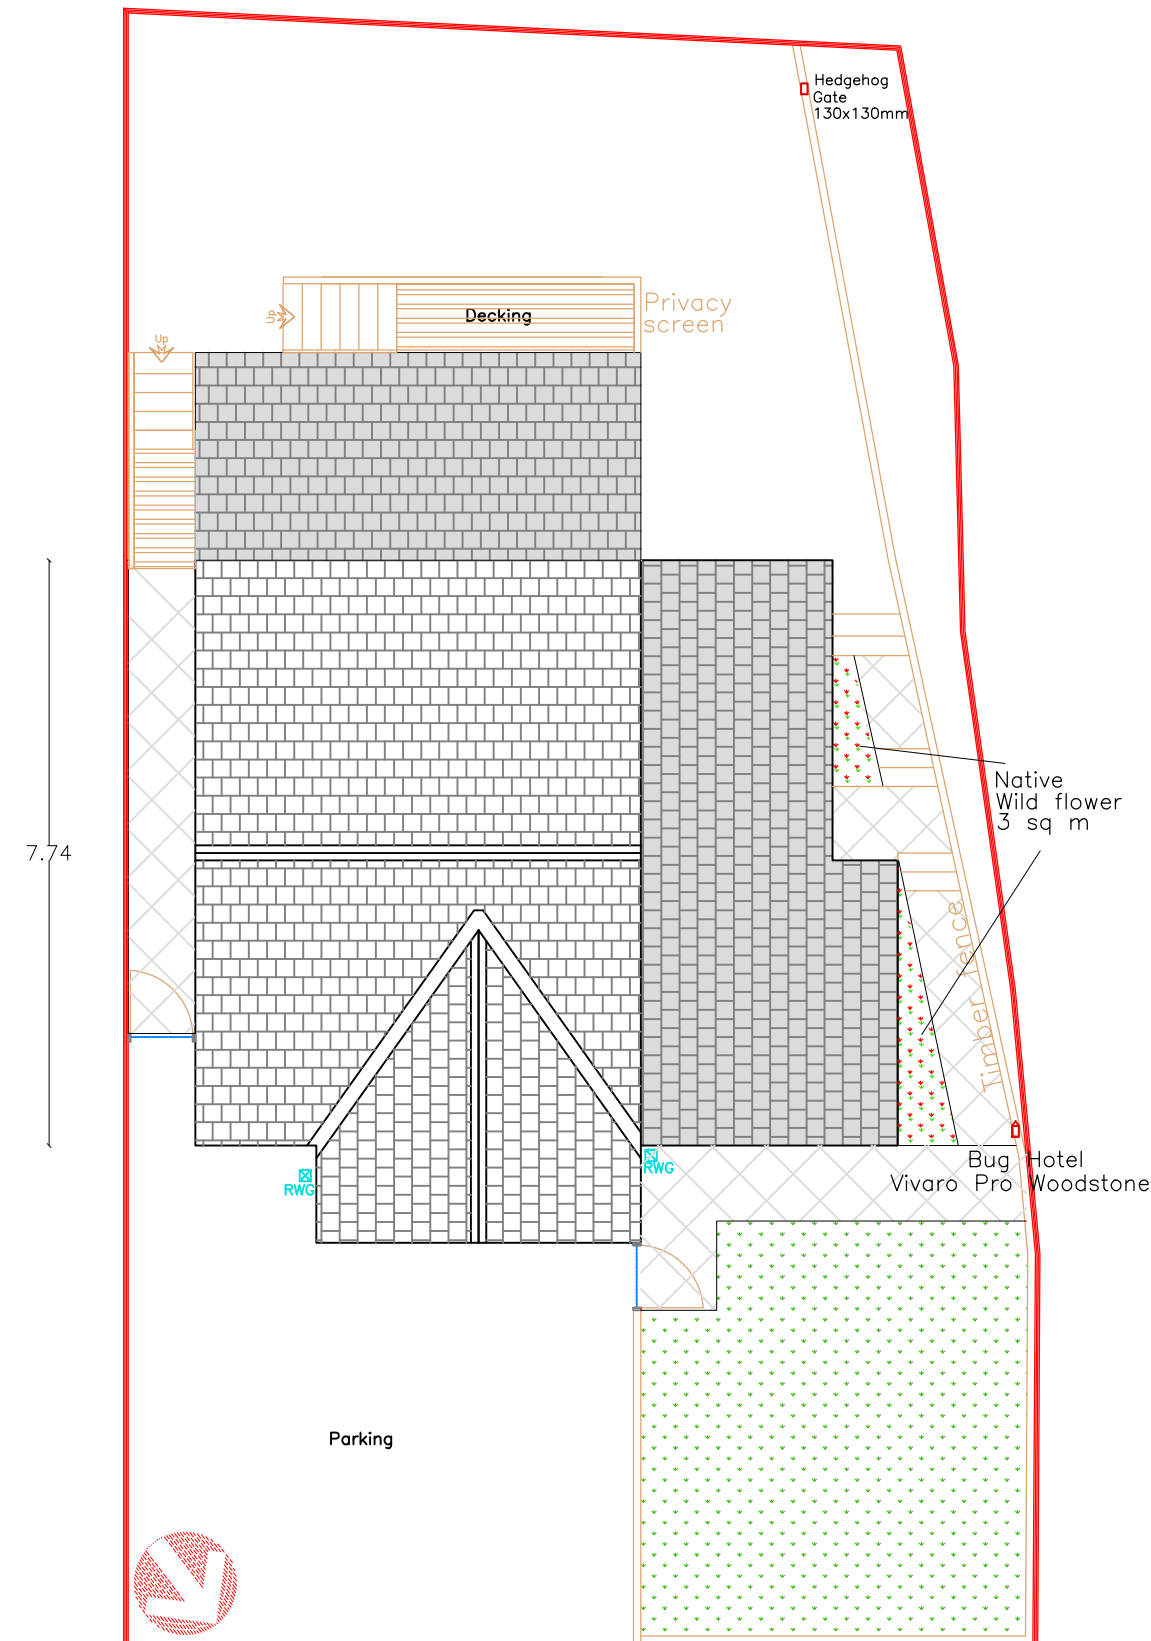

Proposed Block Plan

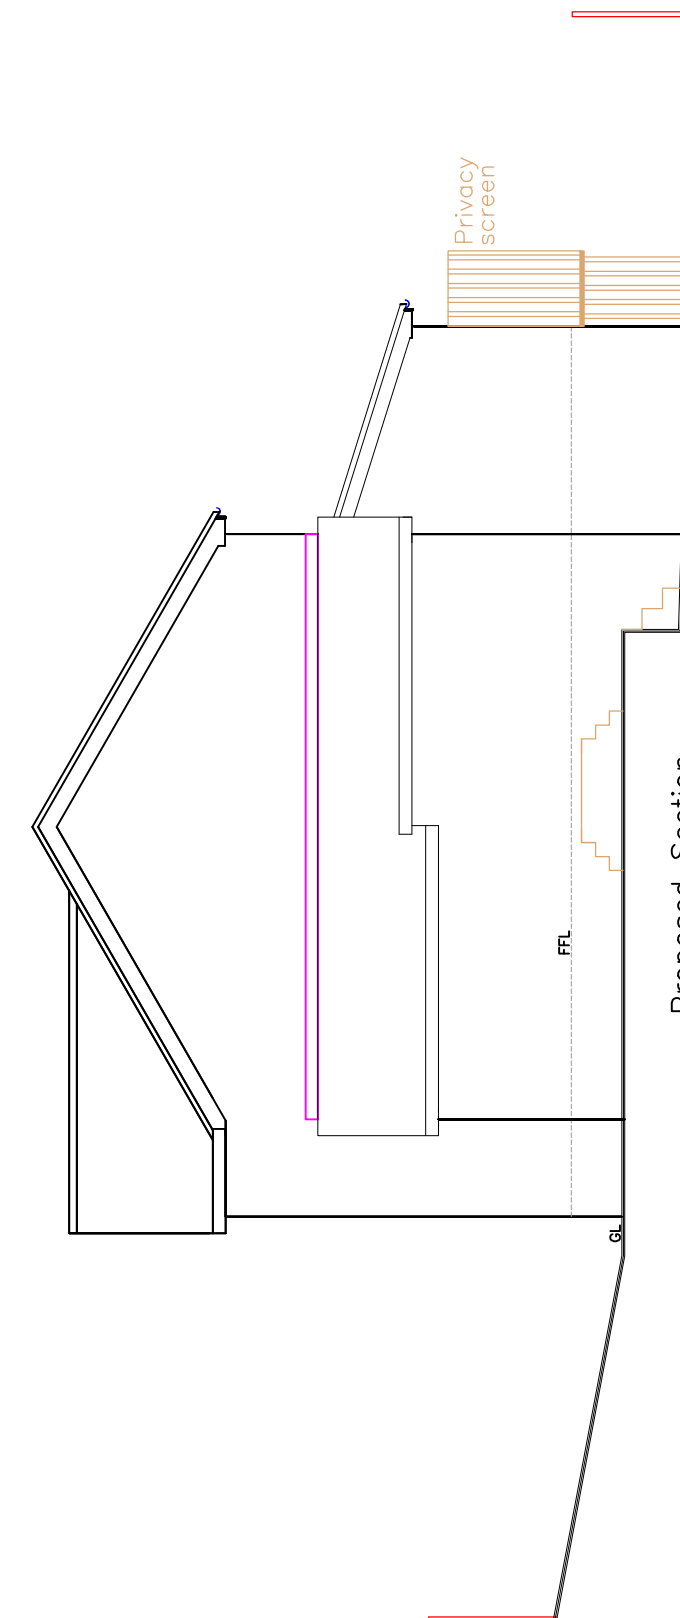

Proposed Section
1:100

N.B.
All dimensions are
between structural components

Material Finishes:	
Roof:	Slate tiles matching existing
External walls:	Fined down wall render in white
Windows/Doors:	Dark Grey uPVC matching existing
Fascia:	White uPVC matching existing
RWG's:	White uPVC matching existing



Utopia Design Architectural Services		
Building Planning Application Support Paul Thomas: BSc (Hons) Tel: 01685 559230. Mob: 07908 725065 Issued Only for Purpose Indicated		
Drawing Status: FOR PLANNING PURPOSES ONLY		
Address	7, Caradoc Street Merthyr Tydfil CF47 8SS	
Project	Proposed Single Storey Side Extension with Single Storey Rear Extension	
Drawn by	Date	Paper
PT	Jan 26	A2
Title	Scale	
Proposed Plans, Elevations & Section		1:100
		Drwg No CARADOC 7 FPEFG 04C