



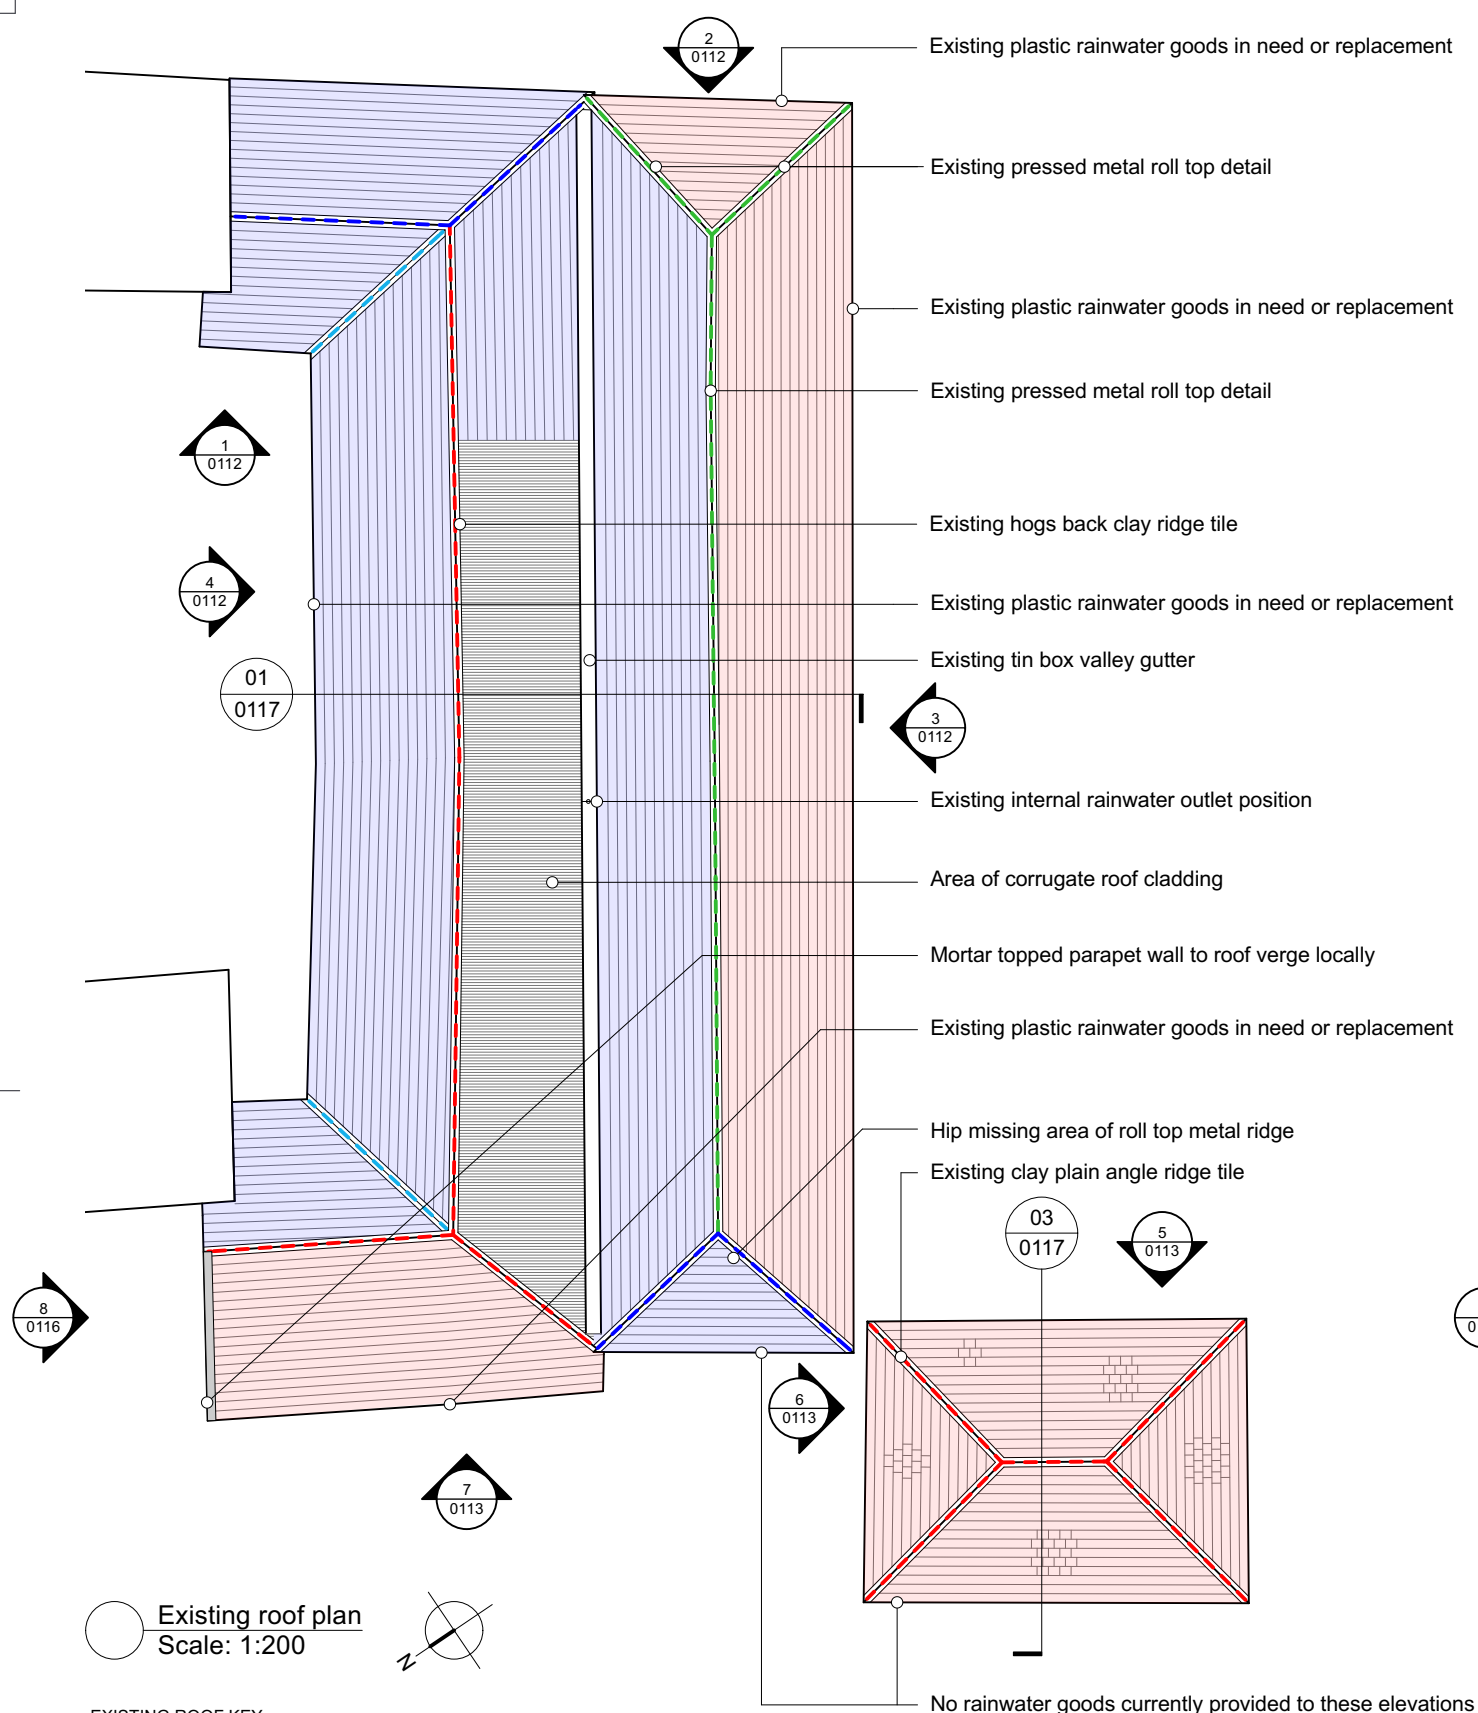


Existing roof plan
Scale: 1:200

- EXISTING ROOF KEY
- Clay ridge tile (hogs back profile & plain)
 - Roll top metal ridge tile
 - Concrete ridge tile
 - Valley gutter
 - Concrete roof tiles
 - Slate roof tiles
 - Corrugated metal roof sheet

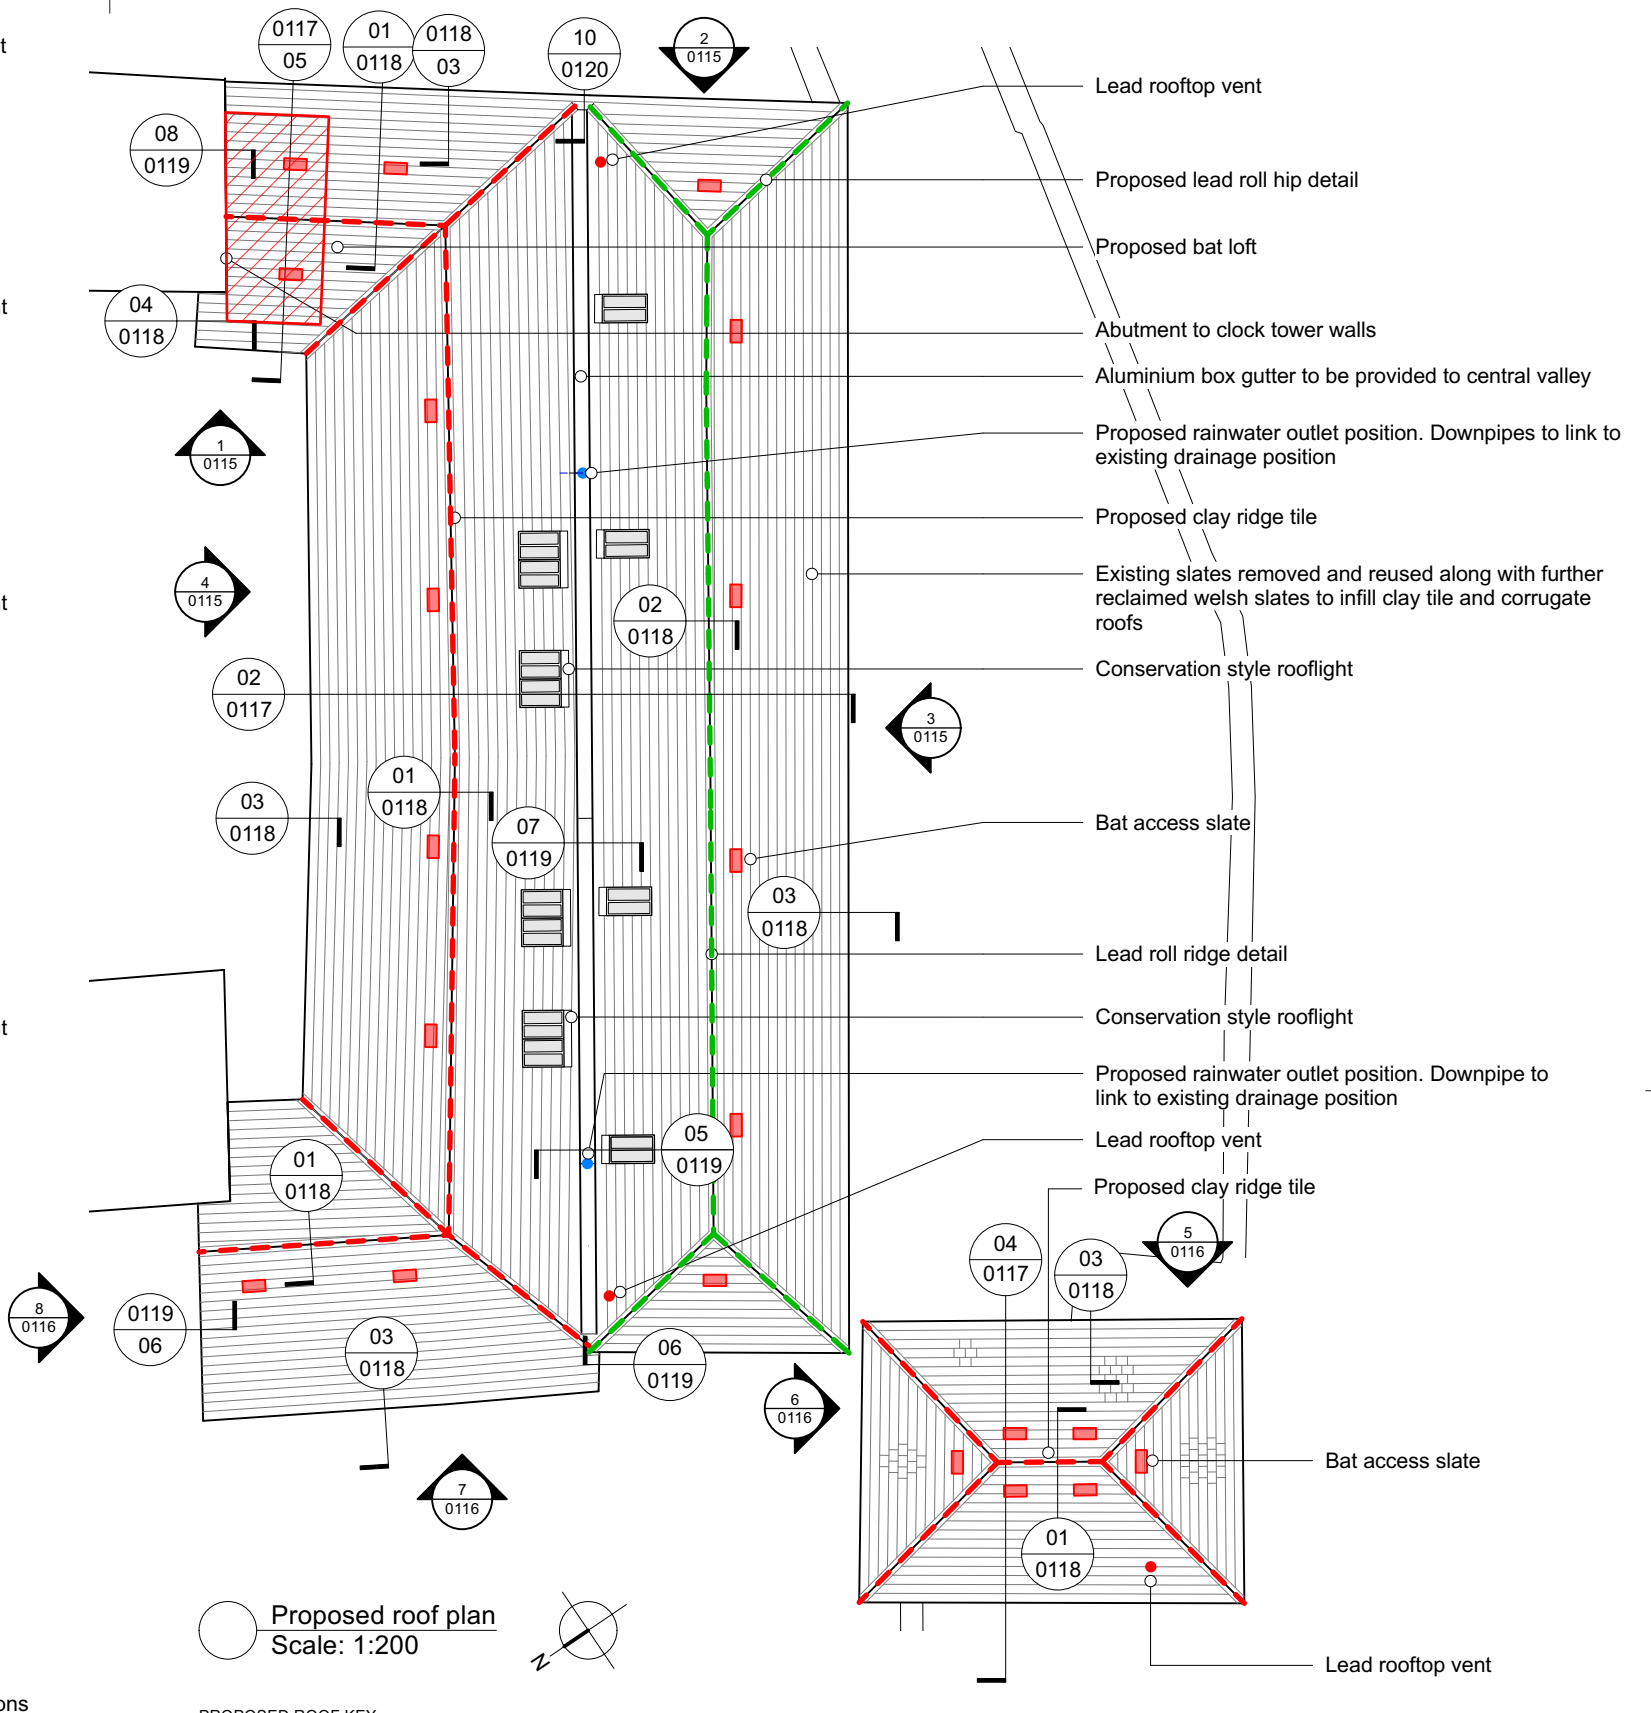

Proposed roof plan
Scale: 1:200

- PROPOSED ROOF KEY
- Clay ridge tiles
 - Lead roll top ridge and hip detail
 - Slate roof finish
 - Proposed bat loft
 - Proposed bat access slate

 

Rural Office	revisions		date	revision notes	general notes	project	drawing title	scale	date	drawn by	checked by
	A		02.03.23	Ecology provision amended		Pandy Farm	Existing & proposed roof plans	1:200 @ A3	26.10.22	KR	NM
	B		27.03.23	Ecology provision amended							
Rural Office, Yr Egin, College Rd. Carmarthen, SA31 3EQ		rural-office.co.uk enquiries@rural-office.co.uk 01559 505 008		client		drawing status	job no.	drawing no.	revision		
				Kevin Jones & Adele Gittoes		Planning	179	3-0111	B		

Copyright: All rights reserved. This drawing must not be reproduced without permission. Only the original drawing should be relied upon. Contractors, subcontractors and suppliers must verify all dimensions on site before commencing any work or making any shop drawings. All shop drawings to be submitted to the architect prior to fabrication. This drawing is to be read in conjunction with the Architect's specification, bills of quantities / schedules, structural, mechanical & electrical drawings and all discrepancies are to be reported to the architect. Do not scale from this drawing. Dimensions are in millimetres unless otherwise stated.