



3 BEDROOM LODGES


Scale 1:100

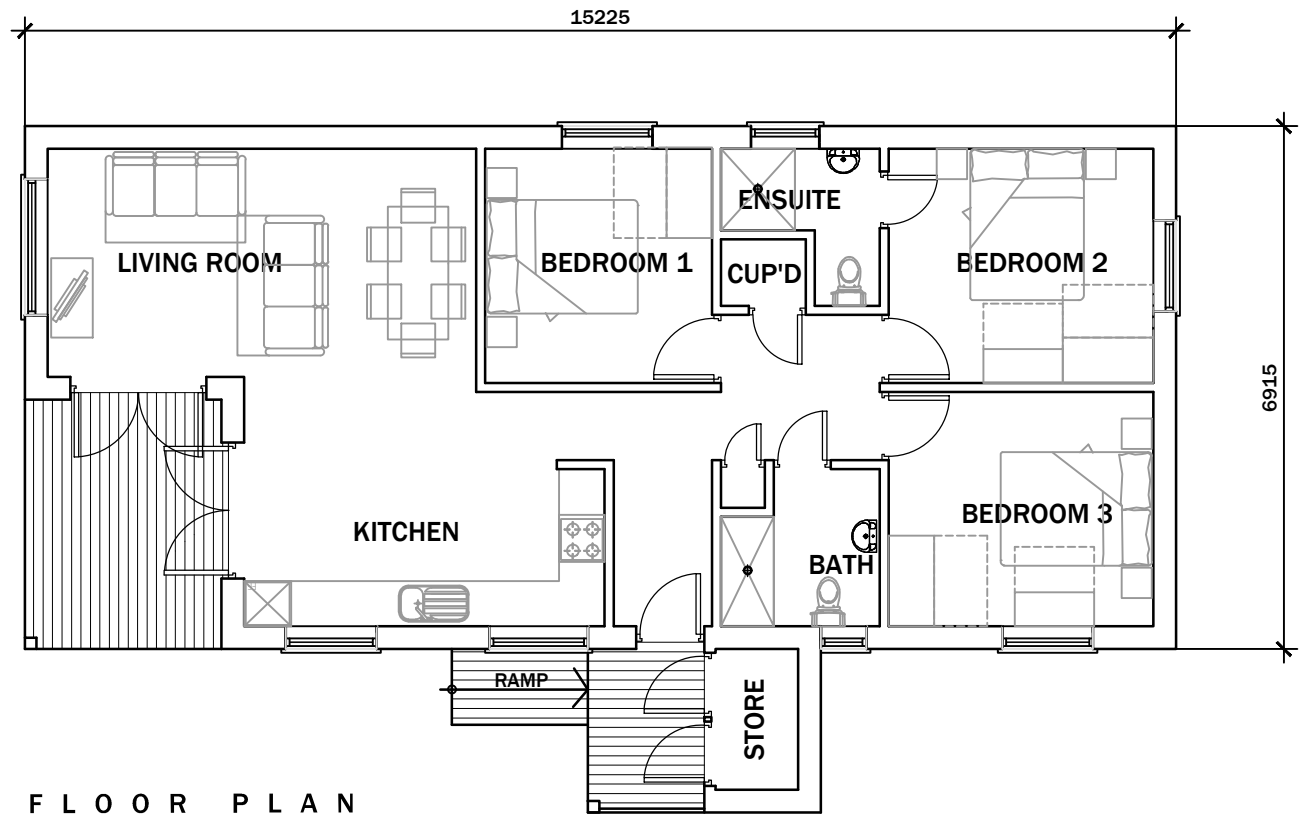


FLOOR PLAN
PLAN VIEW
Scale 1:100

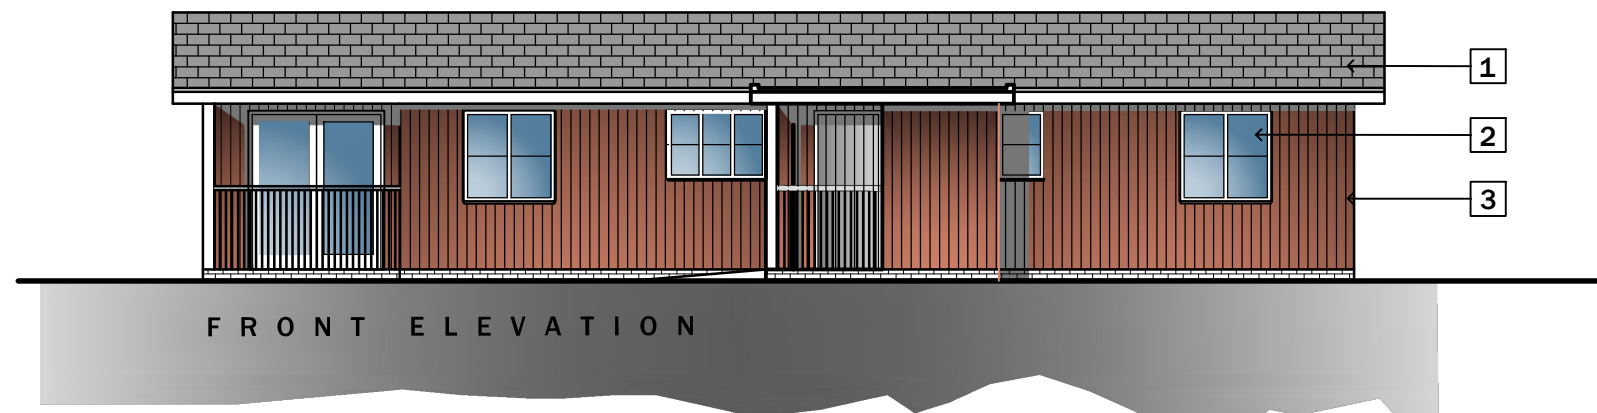


FRONT ELEVATION

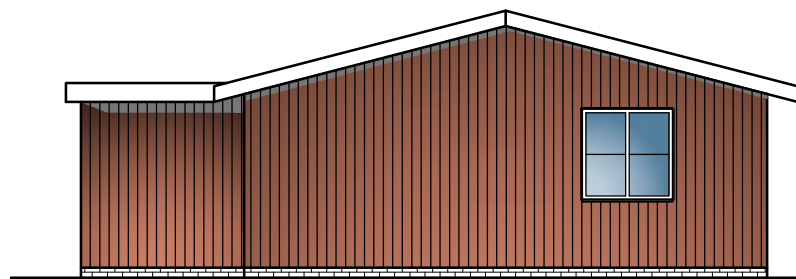

RIGHT SIDE ELEVATION

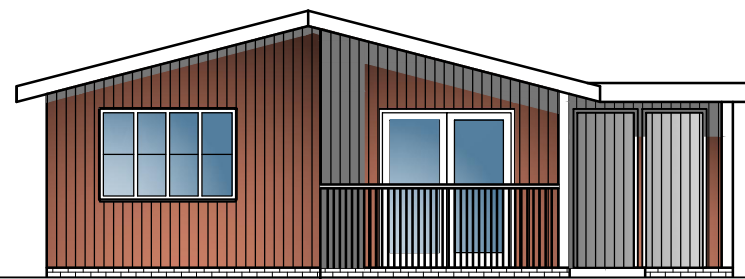


LEFT SIDE ELEVATION

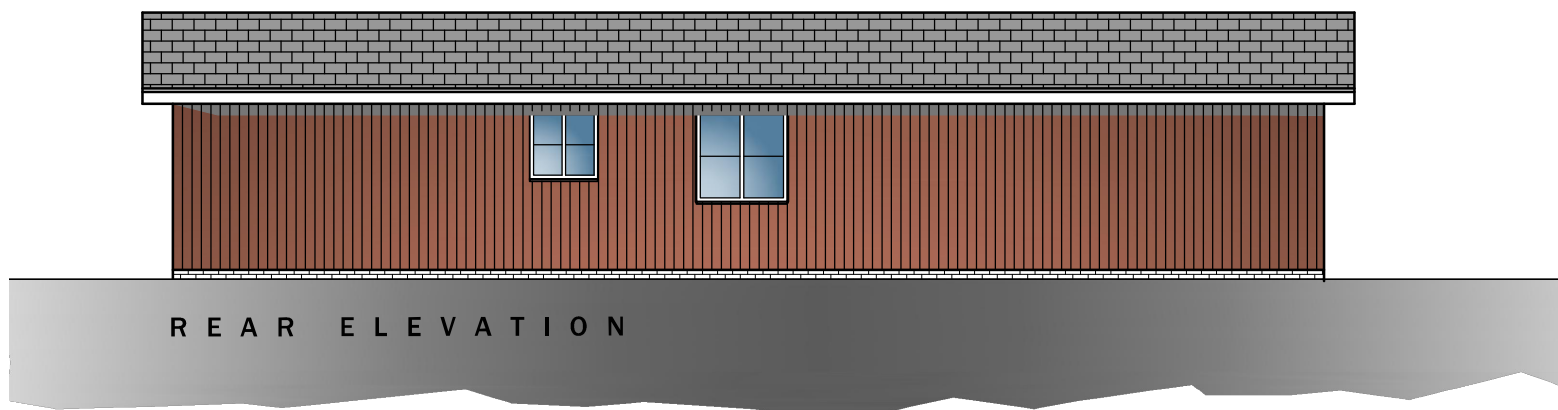


REAR ELEVATION

MATERIAL KEY LEGEND


- 1 GREY FELT COVERING IN SHINGLE FASHION
- 2 GREY UPVC WINDOWS & DOORS
- 3 TREATED TIMBER CLADDING
- 4 GREY TREATED TIMBER
- 5 BLACK COVER MATERIAL

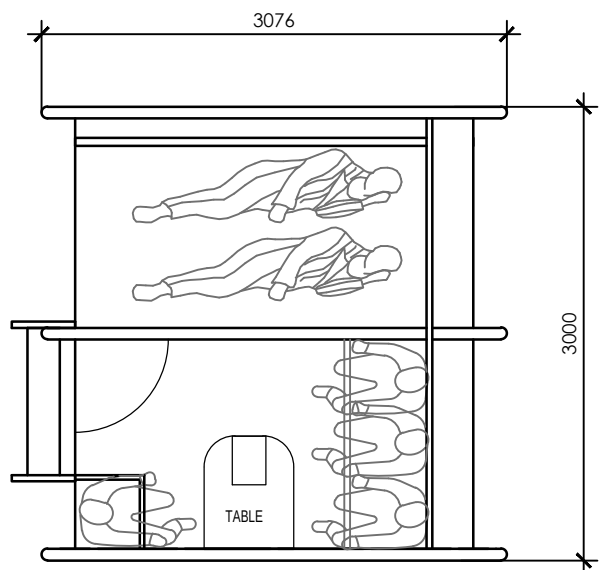

PLAN VIEW
Scale 1:50

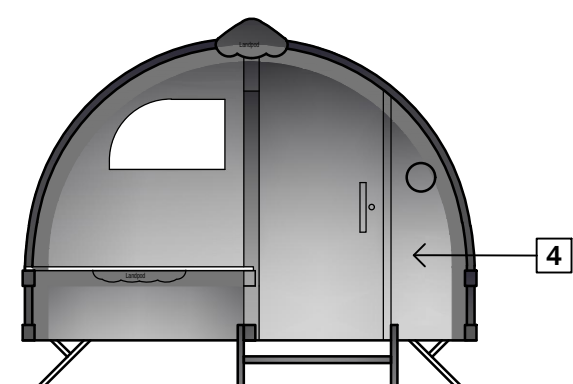


FRONT ELEVATION

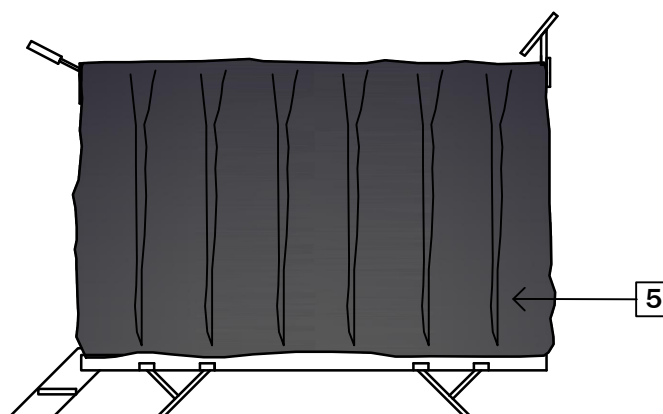


SIDE ELEVATION

SHEPHERD'S HUT


Scale 1:50

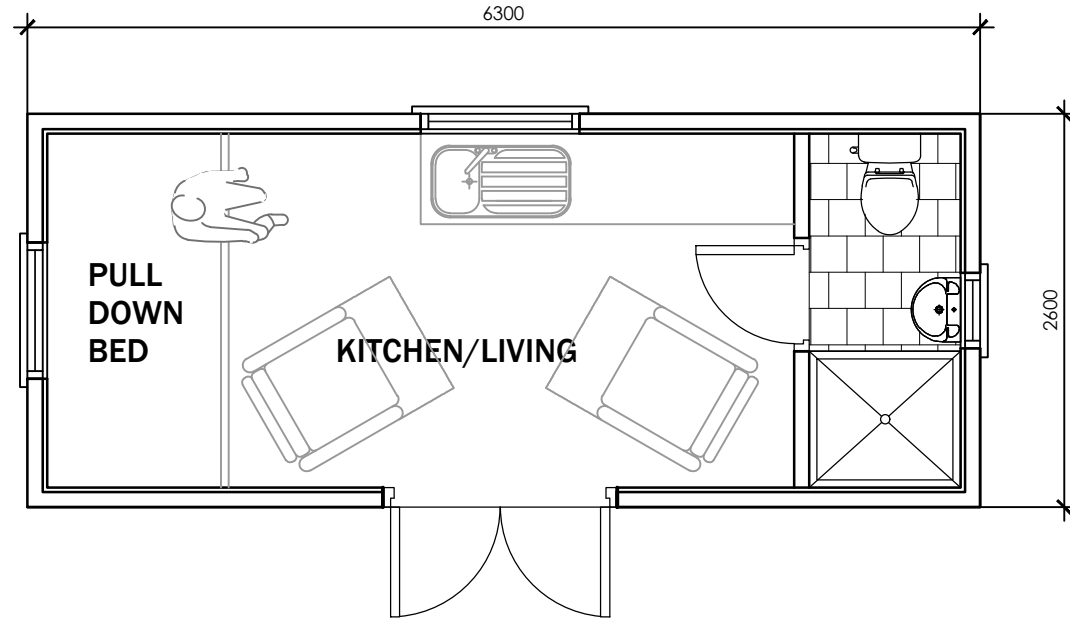


PLAN VIEW
Scale 1:50

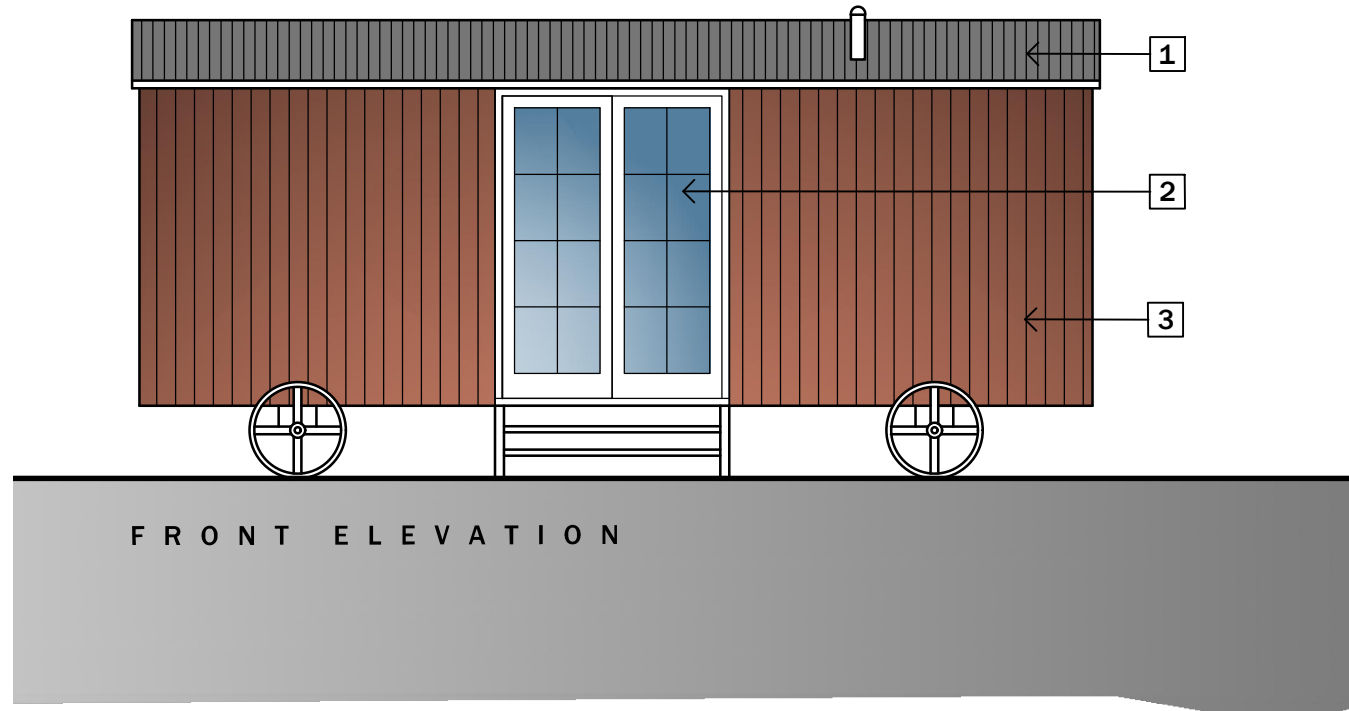


FRONT ELEVATION

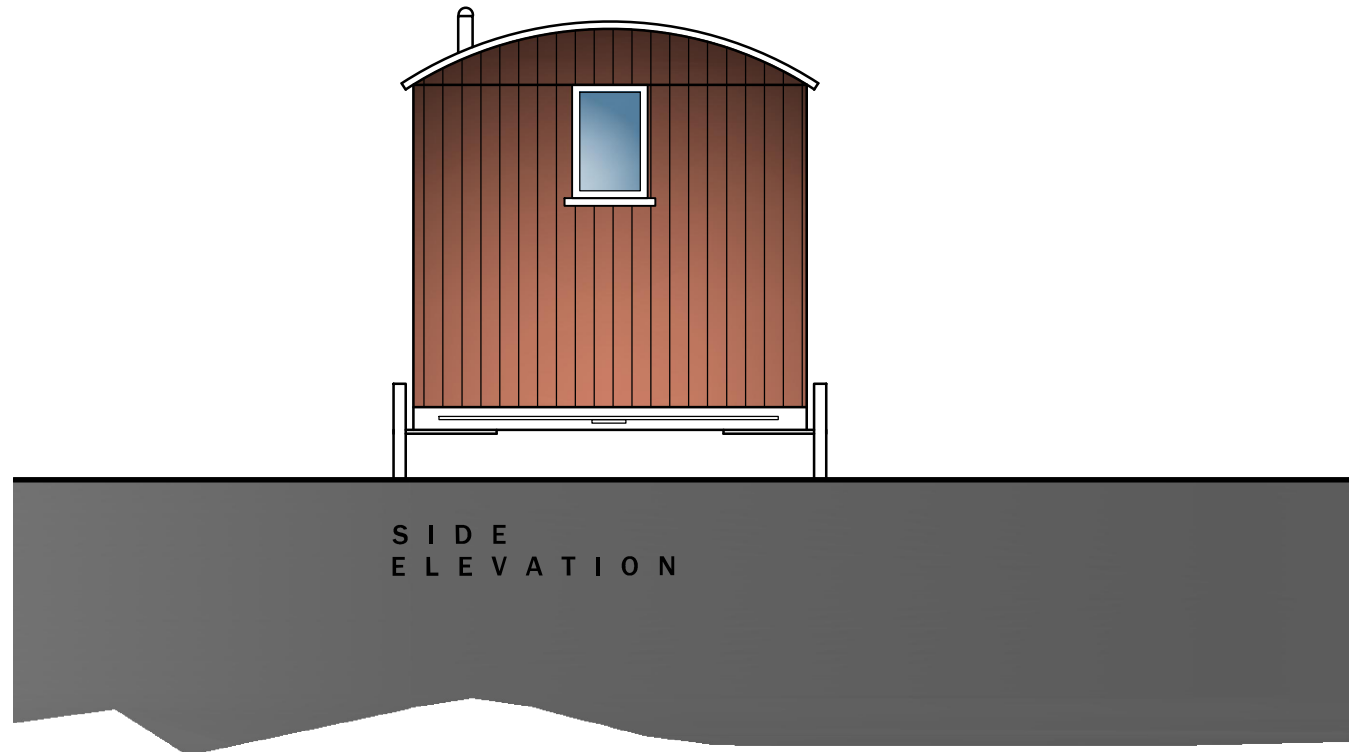

SIDE ELEVATION

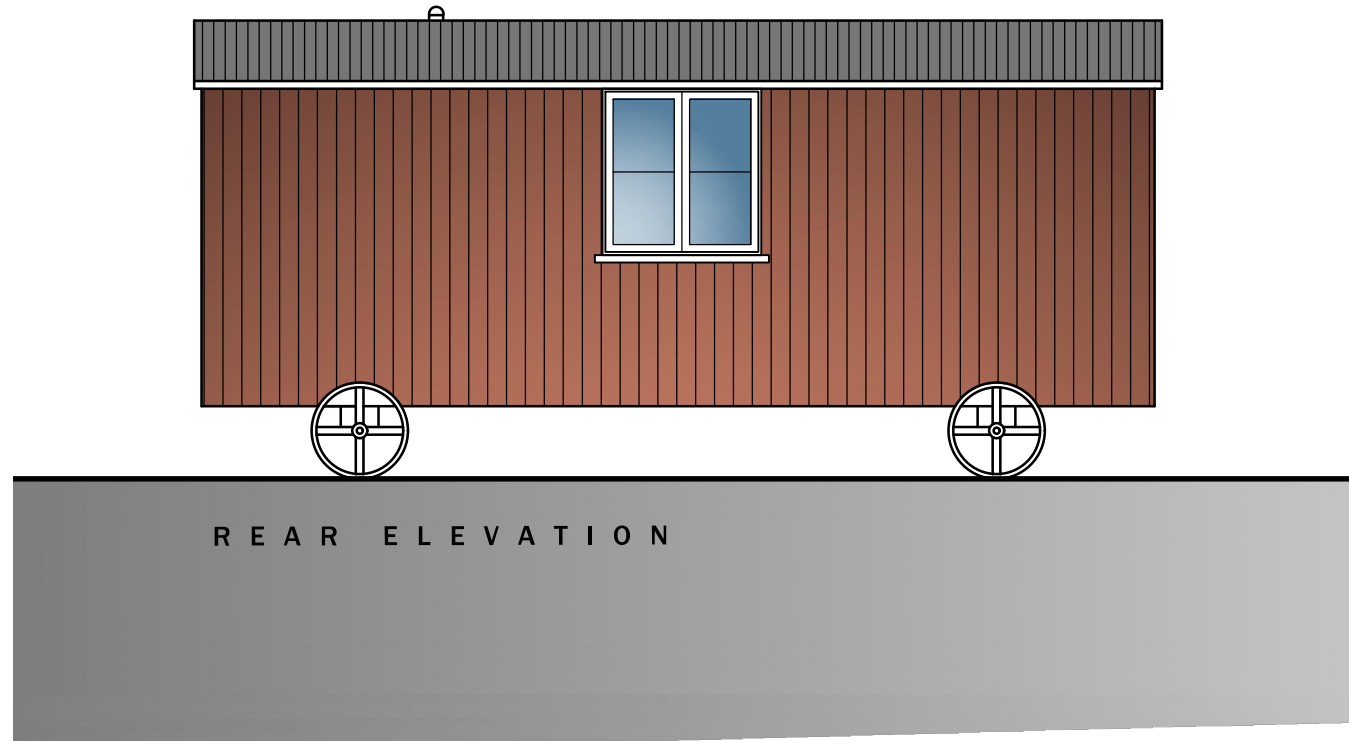


REAR ELEVATION

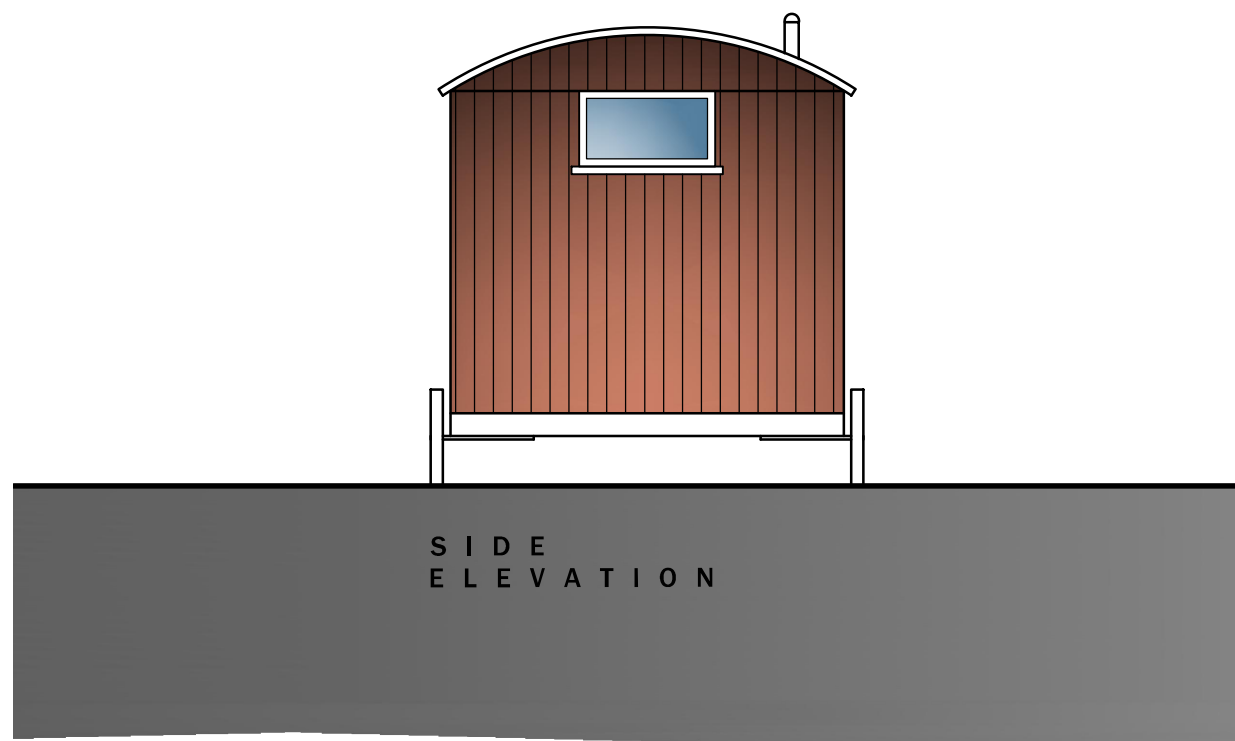


SIDE ELEVATION

STANDARD CAMPING POD


Scale 1:50

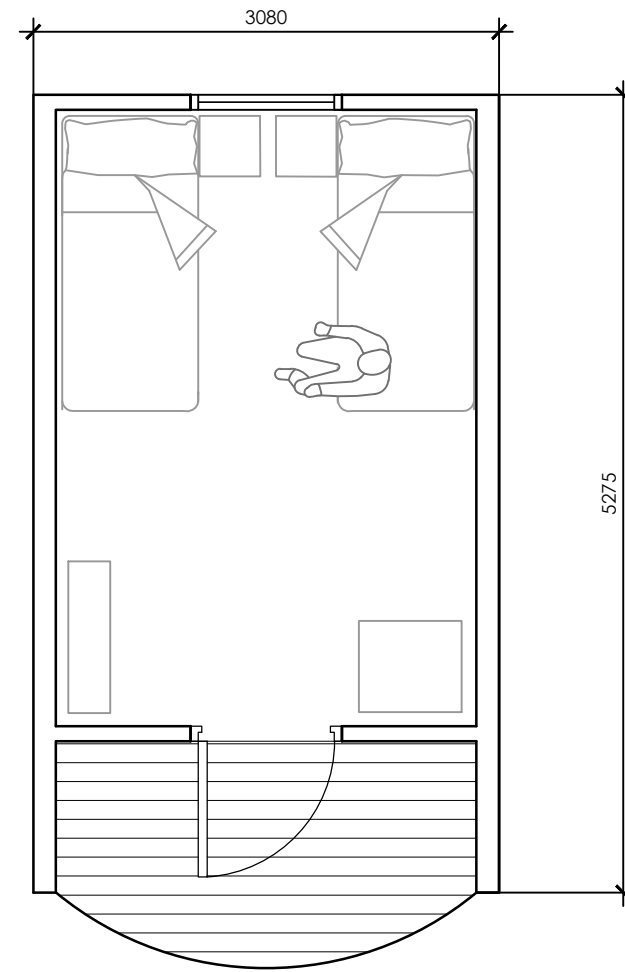


PLAN - CAMPING
Scale 1:50

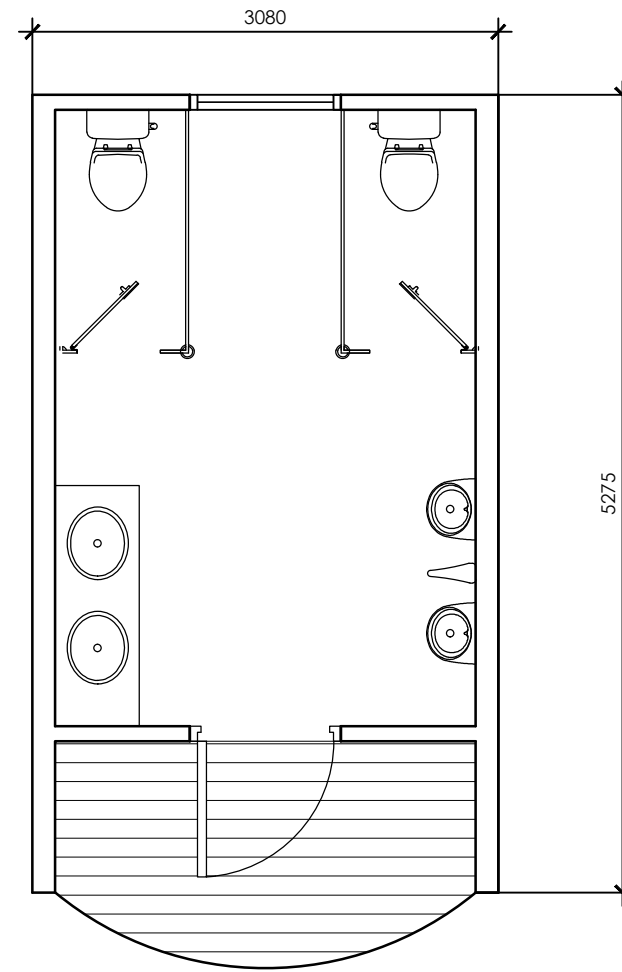


PLAN - TOILET
Scale 1:50

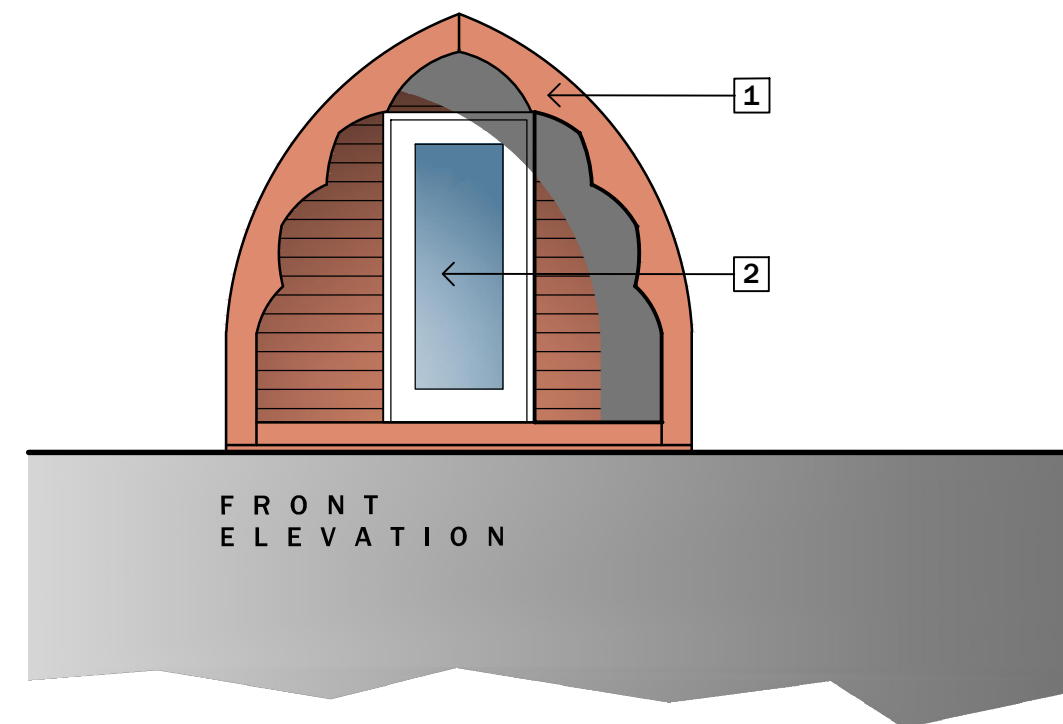


FRONT ELEVATION

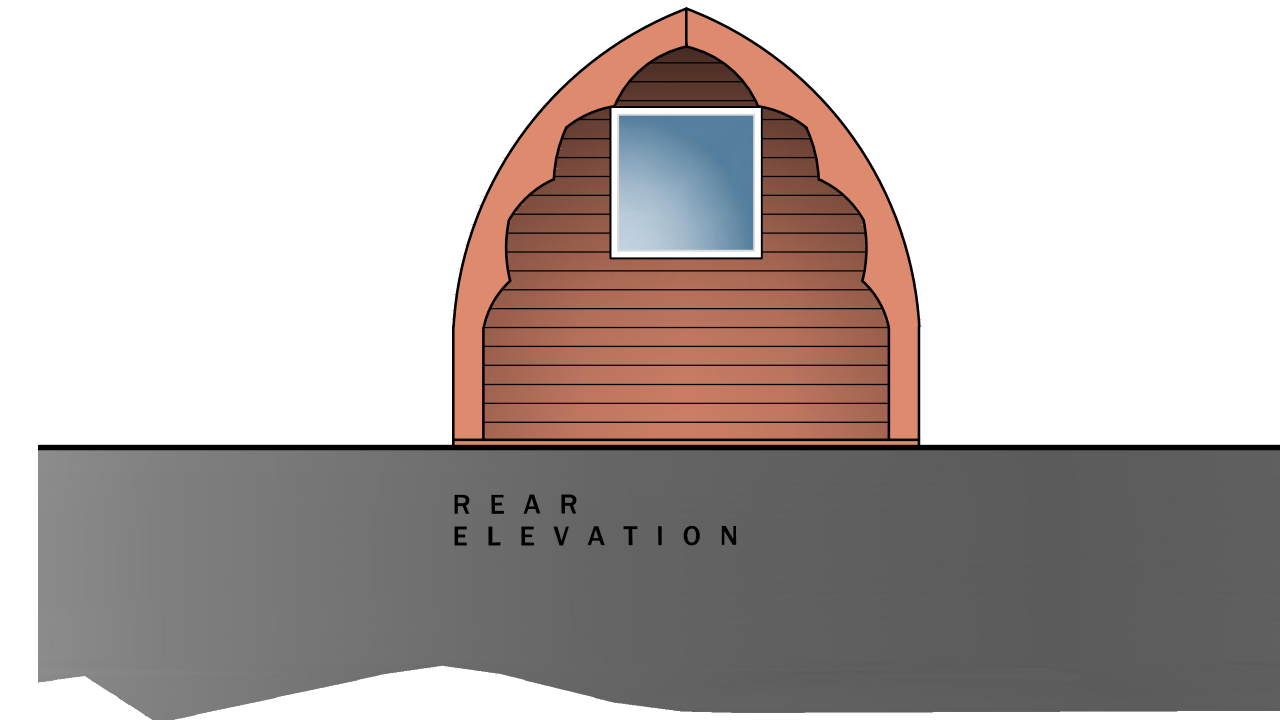

REAR ELEVATION

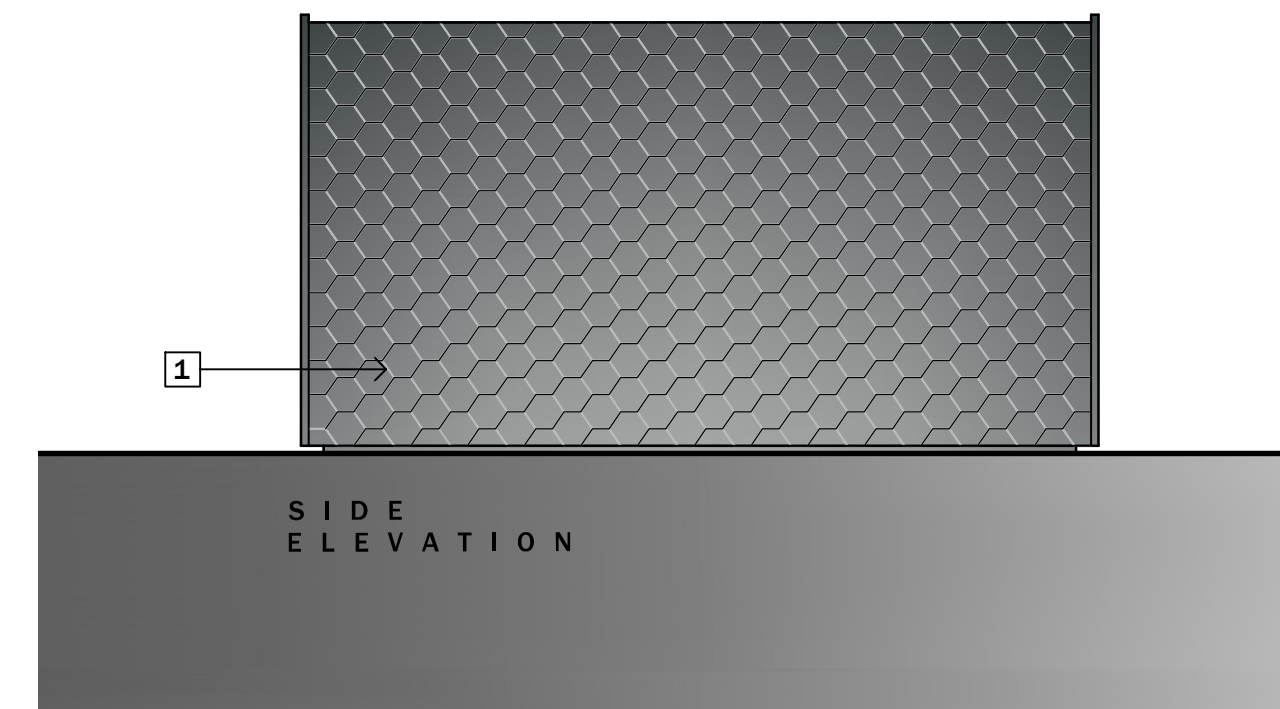

SIDE ELEVATION

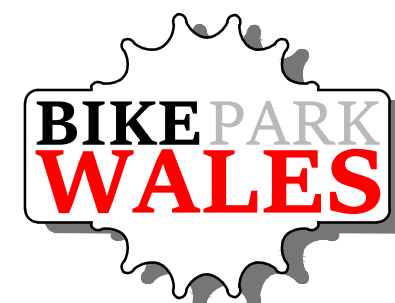

Drawing Purpose
PLANNING

Client	Drawing No	Scale	Revision
Bike Park Wales Ltd	LT1811.04.05	1:100 @ A1	
Job Title	Drawing Title	Date	Checked
Proposed Camping facilities	Camping Accommodation	Nov 18	kml

Revisions

Do not scale from this drawing.
The user of this drawing shall check all
dimensions & report all errors and
omissions to LeTrucco Design.
This drawing is copyright. It must not be
copied, used or disclosed to third parties
without prior permission of LeTrucco
Design.