


Scale 1 : 100

[illegible]

P02	06/01/2025	Stage 3 comments incorporated; Planning Issue	Lm	AR	NF
P01	06/09/2024	Stage 3 Issue	LM	AR	NF
Rev.	Date	Description	By	Chk'd	App'd

Drawing Status	FOR INFORMATION	Suitability	S2
----------------	------------------------	-------------	-----------

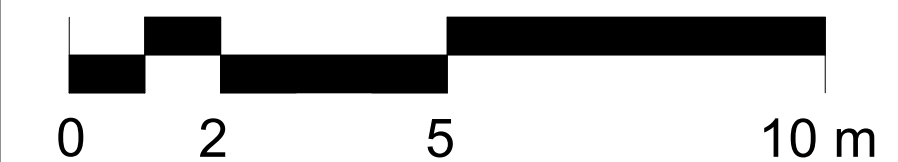

Location specific Address
Go to [Manage] Tab > [Project Parameters]

T: Location specific Telephone Number
Go to [Manage] Tab > [Project Parameters] www.atkinsréalis.com

Client	
--------	--

Merthyr Tydfil County Borough Council

Project Title	
---------------	--

Ysgol Rhyd Y Grug


Drawing Title

New Build - General Arrangement Ground Floor Plan

Scale 1 : 100	Designed LM	Drawn LM	Checked AR	Authorised NF
Original Size A2	Date 12/02/2024	Date 16/08/2024	Date 02/09/2024	Date 05/06/2024

Drawing Number	Revision
RYG-ATR-02-00-D-A-011001	P02

Atkins Project Number: 123456	
-------------------------------	--

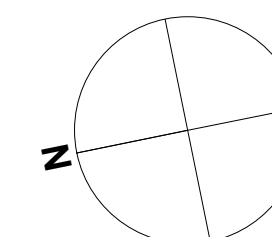

1 Level 00 - New Build - General Arrangement Ground Floor Plan
011001 SCALE 1 : 100

011001 SCALE 1 : 100