


DO NOT SCALE

- GENERAL NOTES:
1. All dimensions are in millimetres unless otherwise specified. Do not scale from the drawings
 2. Drawings to be read in conjunction with relevant sections of the Architectural specification
 3. Drawings to be read in conjunction with all other disciplines drawings and information
 4. Drawings are shown for Architectural design intent only and are therefore subject to Specialist Designers standards, design and details.

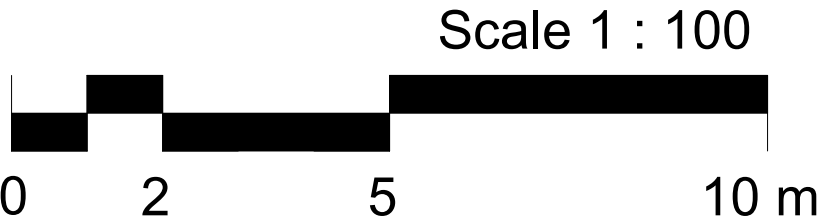

1 New Build West Elevation

012001 SCALE 1 : 100

2 New Build South Elevation

012001 SCALE 1 : 100

3 New Build East Elevation

012001 SCALE 1 : 100

4 New Build North Elevation

012001 SCALE 1 : 100



Location specific Address
Go to [Manage] Tab > [Project Parameters]

T: Location specific Telephone Number
Go to [Manage] Tab > [Project Parameters] www.atkinsrealis.com

Client

Merthyr Tydfil County Borough Council

Project Title

Ysgol Rhyd Y Grug

Drawing Title

New Build - General Arrangement Elevations

Scale	Designed	Drawn	Checked	Authorised
1 : 100	LM	LM	AR	NF
Original Size	Date	Date	Date	Date
A2	12/02/2024	16/08/2024	02/09/2024	05/06/2024
Drawing Number				Revision
RYG-ATR-02-XX-D-A-012001				P02