

In addition to the hazards/risks normally associated with the types of work detailed on this drawing, note the following:

CONSTRUCTION

MAINTENANCE/CLEANING

DECOMMISSIONING/DEMOLITION



It is assumed that all works will be carried out by a competent contractor working, where appropriate, to an approved method statement

GENERAL NOTES


- All dimensions are in millimetres unless otherwise specified. Do not scale from the drawings
 Drawings to be read in conjunction with relevant sections of the Architectural specification
 Drawings to be read in conjunction with all other disciplines drawings and information
 Drawings are shown for Architectural design intent only and are therefore subject to Specialist Designers standards, design and details.

EXISTING BUILDING NOTES:

- Works to the existing building are to be focused on the areas highlighted within the drawing only.
- All door replacements are to match the height of the existing door openings, however widths are to be Part M compliant, with widening of existing opening as necessary.
- All existing wall build ups are currently unknown and are to be checked prior to fabrication of materials and construction.
- Existing Fire Strategy is unknown. However, please refer to Stage 3 Fire Report provided by the Fire Engineer.

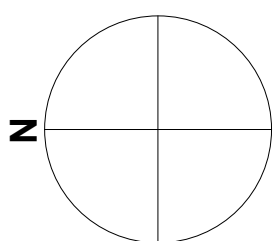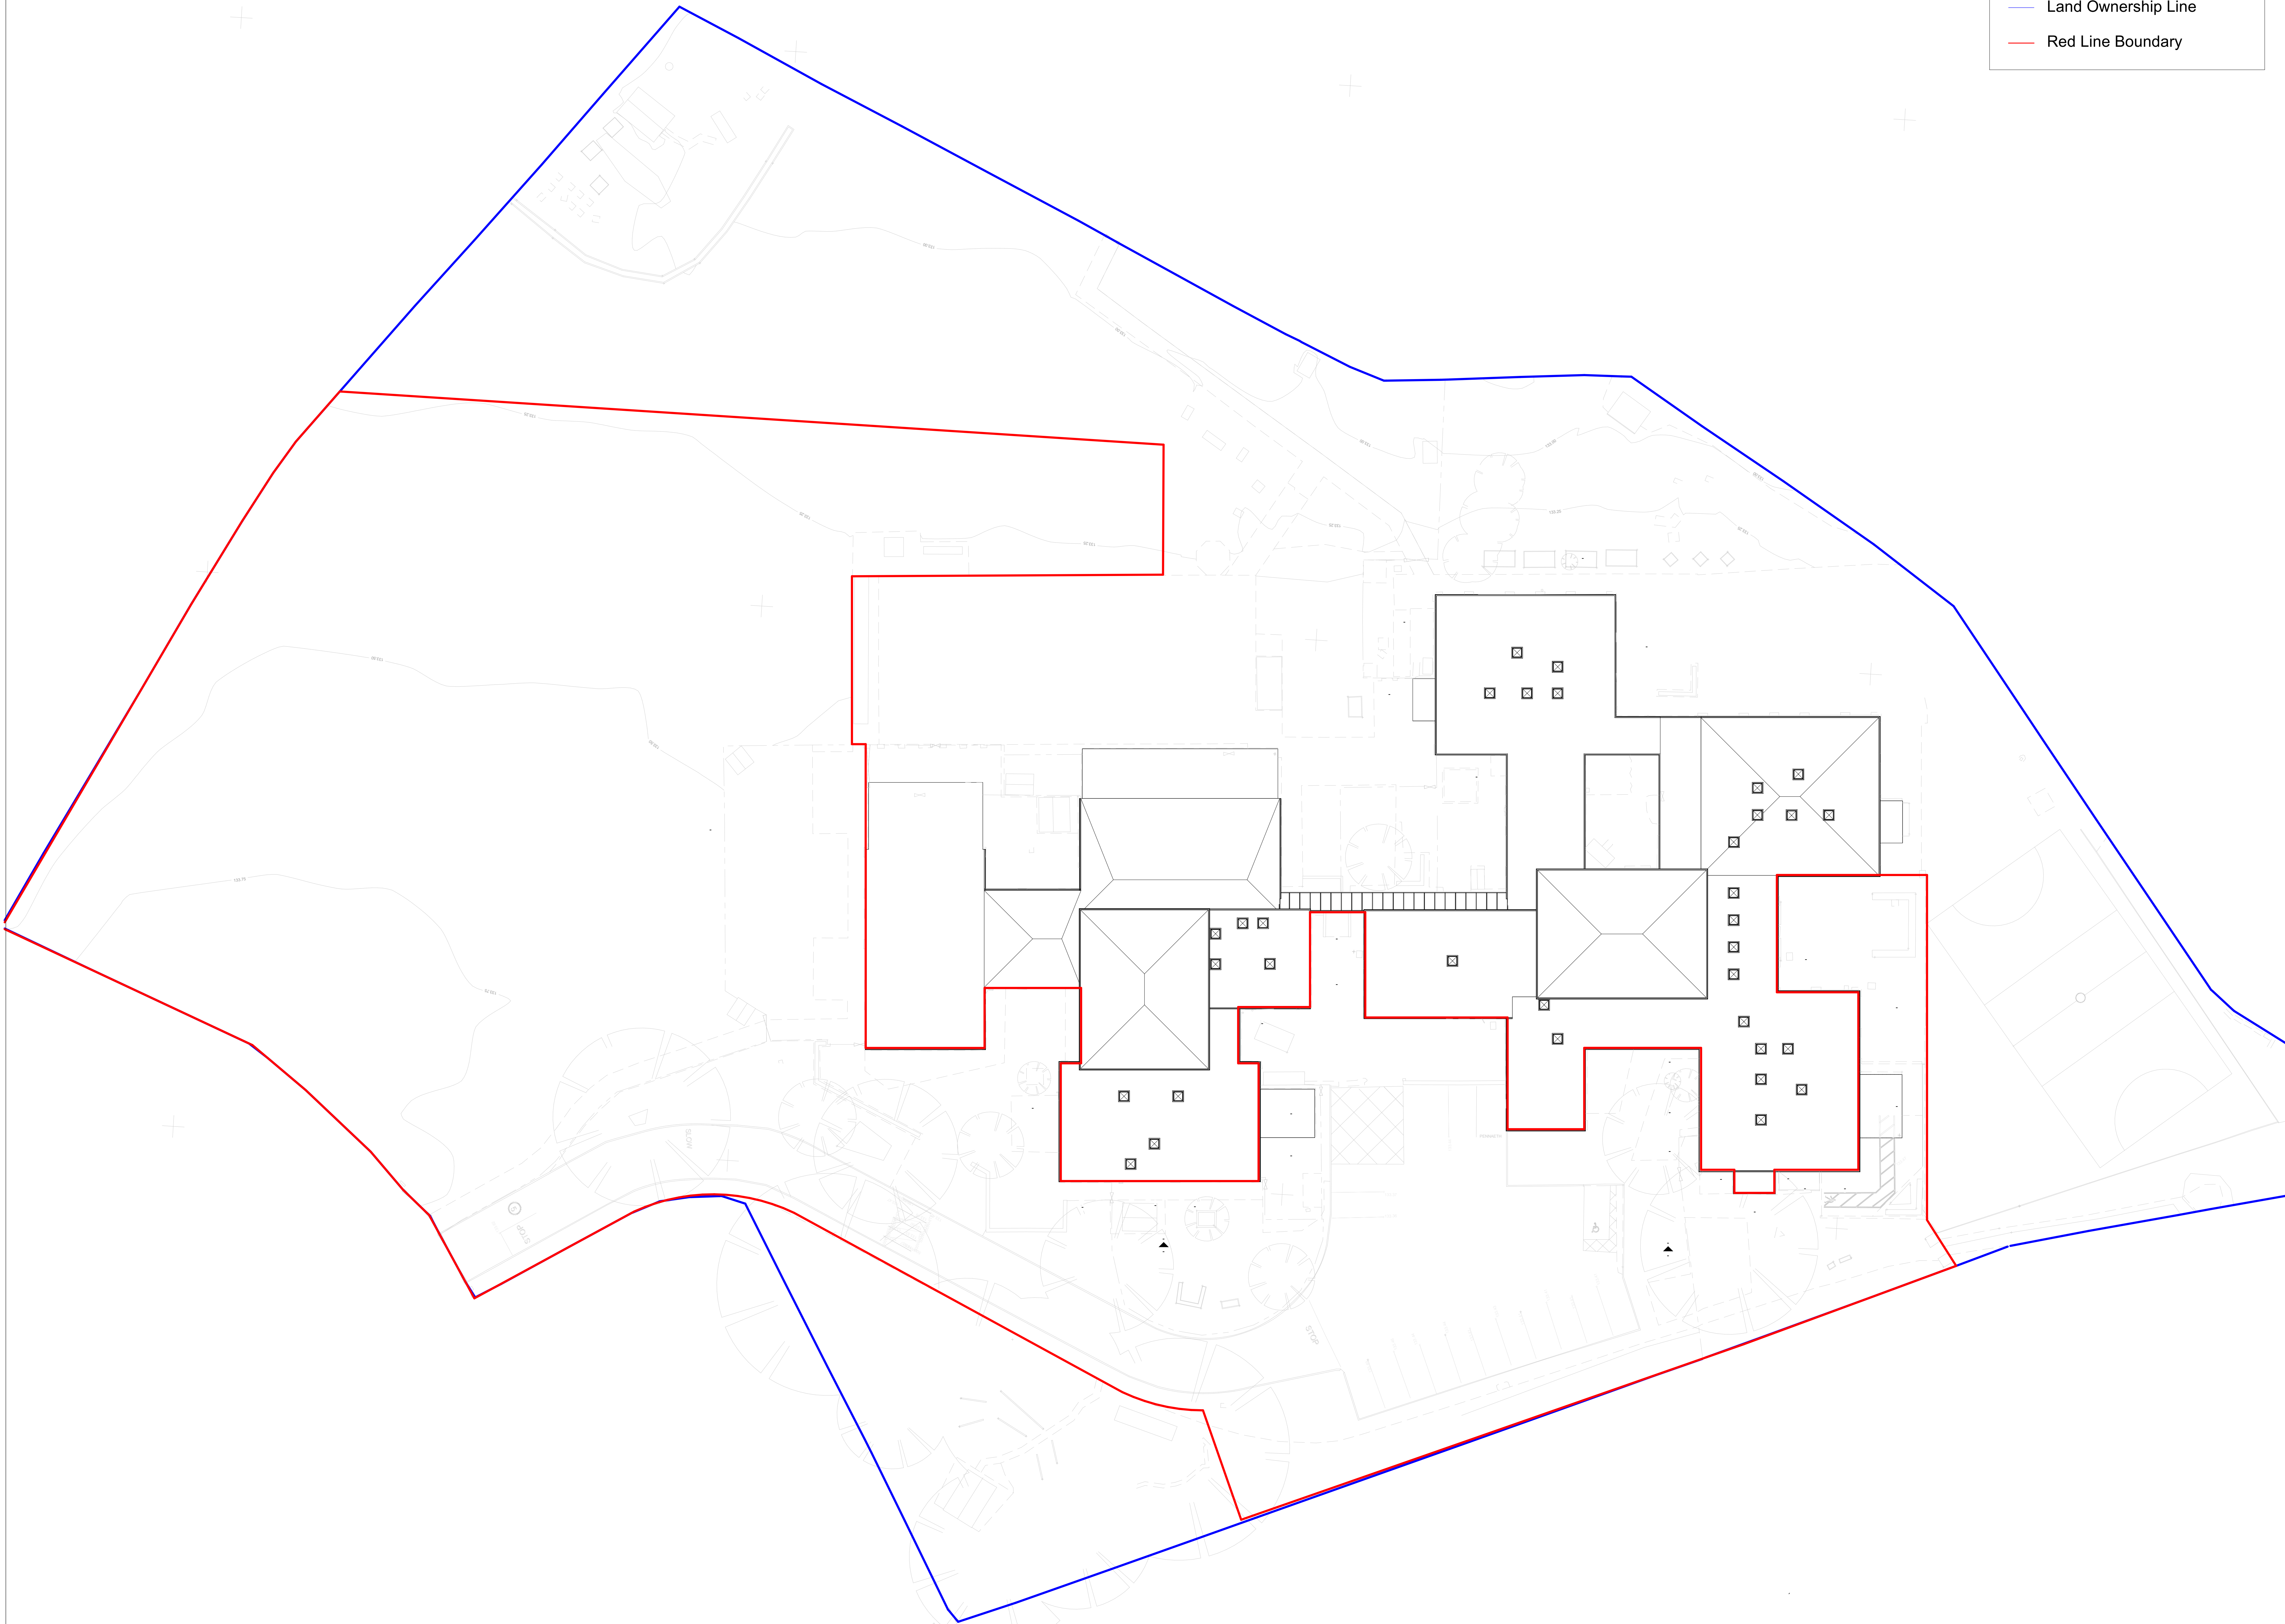

Scale 1 : 200

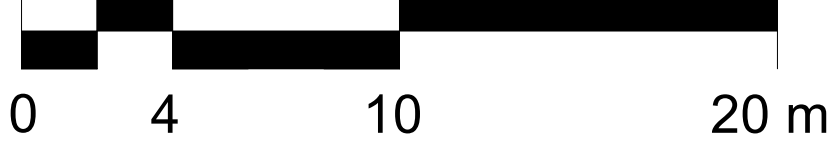

P02	06/01/2025	Planning Issue	LM	AR	NF
P01	06/09/2024	Stage 3 Issue	LM	AR	NF
Rev	Date	Description	By	Chkd	App

Rev.	Date	Description	By	Chk'd	App.
------	------	-------------	----	-------	------

Drawing Suitability **FOR INFORMATION** Status **GO**

FOR INFORMATION **S2**

 AtkinsRéalis

Location specific Address
Go to [Manage] Tab > [Project Parameters]

T: Location specific Telephone Number
Go to [Manage] Tab > [Project Parameters] www.atkinsrealis.com

Client
Merthyr Tydfil County Borough Council

Project Title

Ysgol Rhyd Y Grug

Drawing Title

Existing Site Plan

Scale 1 : 200	Designed LM	Drawn LM	Checked AR	Authorised NF
------------------	----------------	-------------	---------------	------------------

Original Size A0	Date 23/01/2024	Date 16/08/2024	Date 02/09/2024	Date 05/09/2024
----------------------------	--------------------	--------------------	--------------------	--------------------

Drawing Number	Revision
RYG-ATR-XX-XX-D-A-021002	P02