




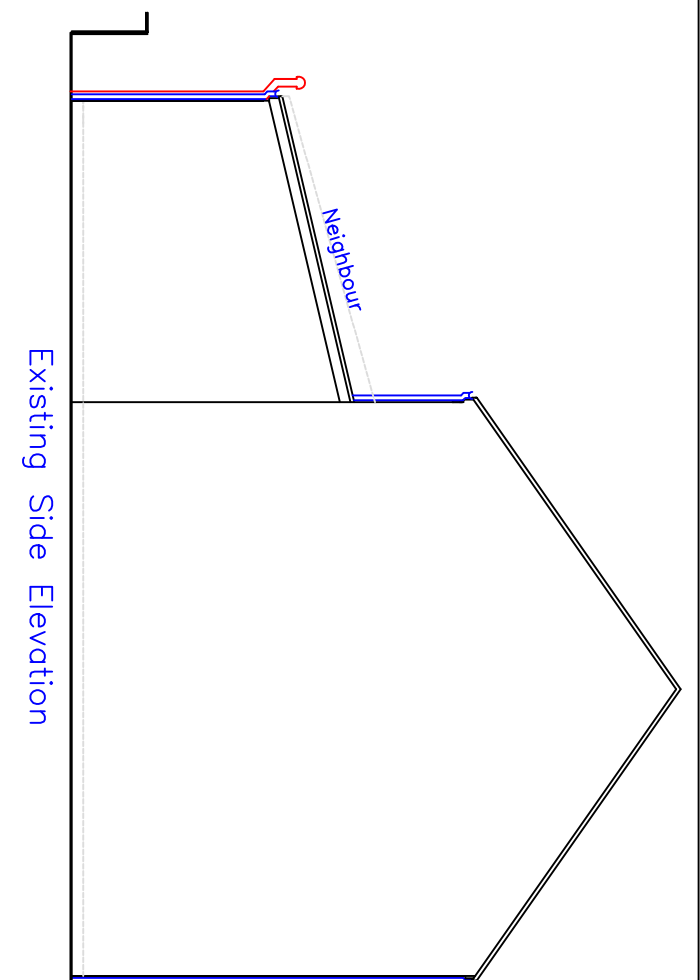


Existing Side Elevation

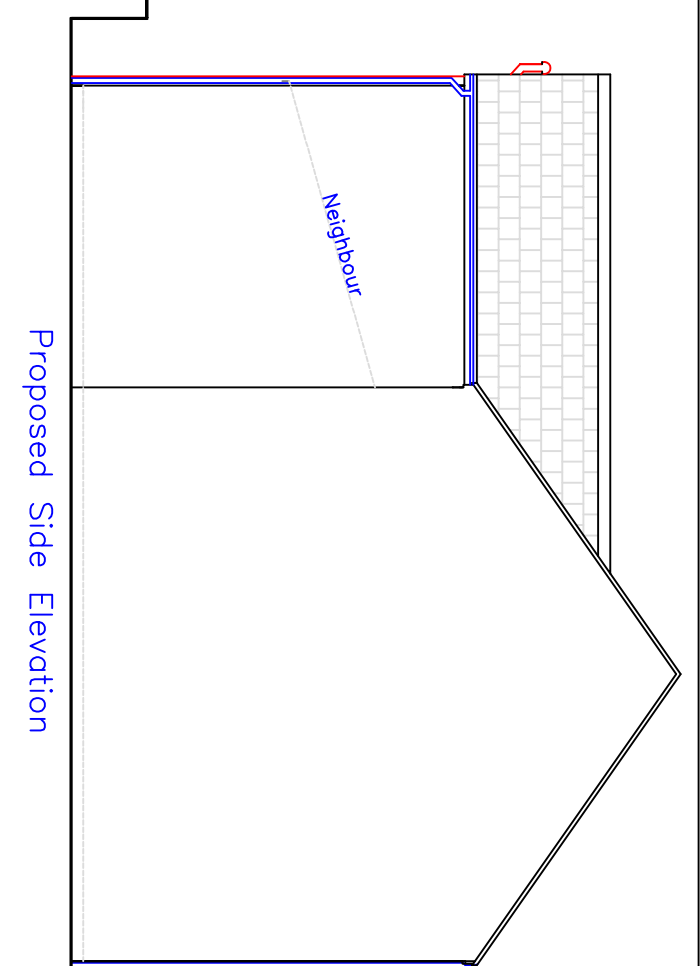


Proposed Side Elevation

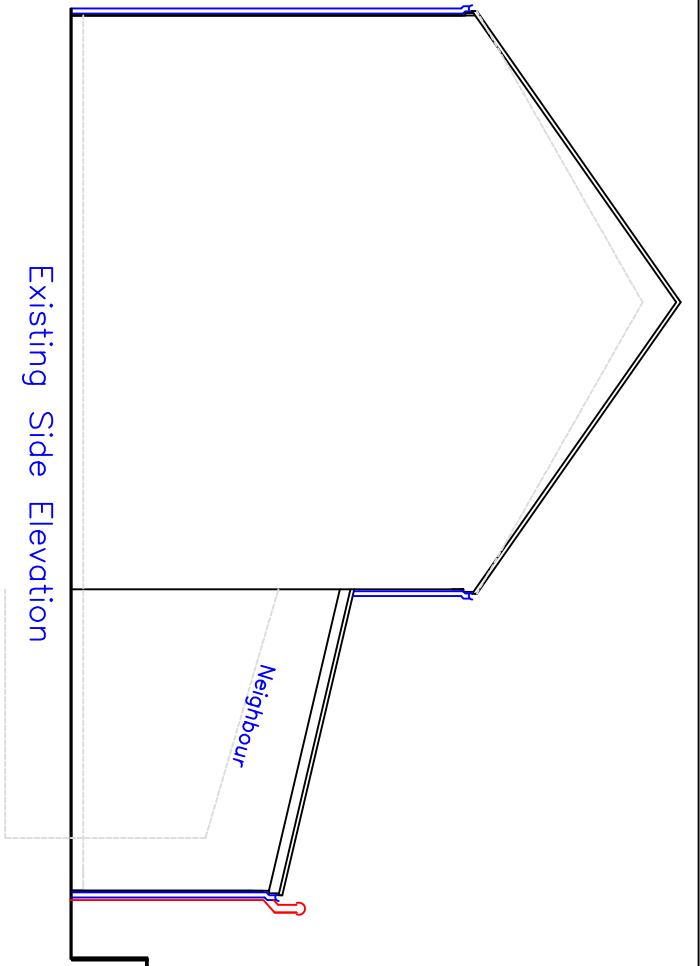


Existing Side Elevation

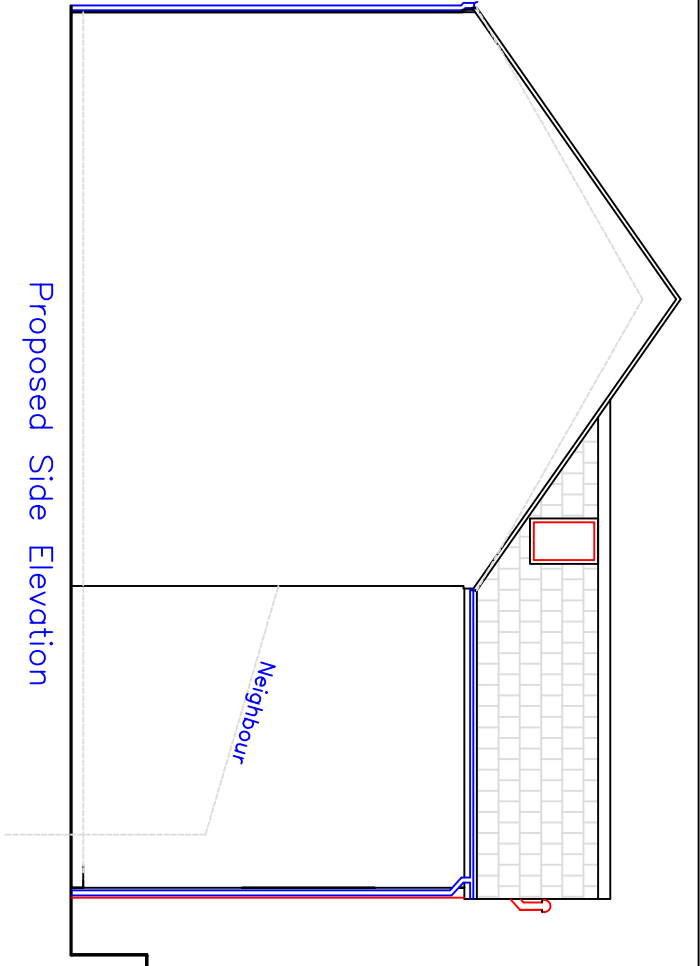


Proposed Side Elevation

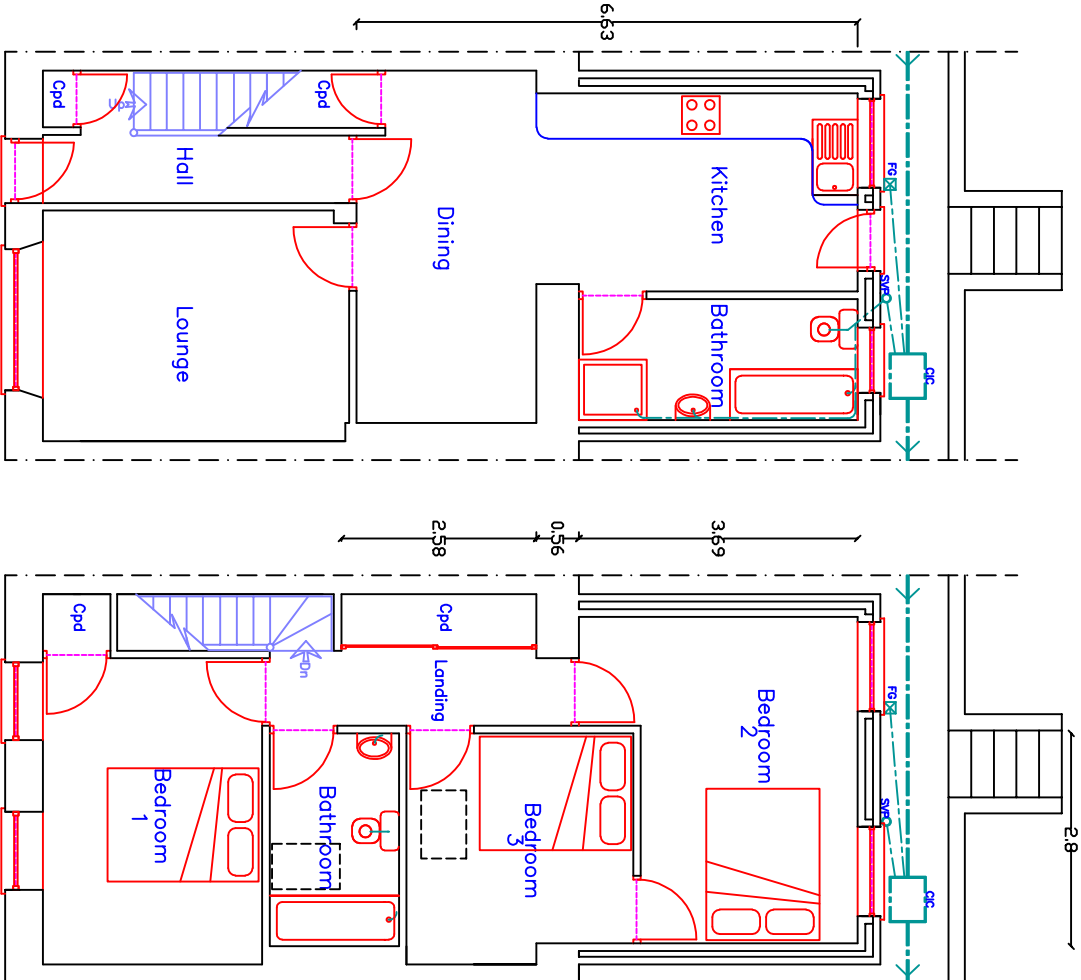


Proposed First Floor Plan

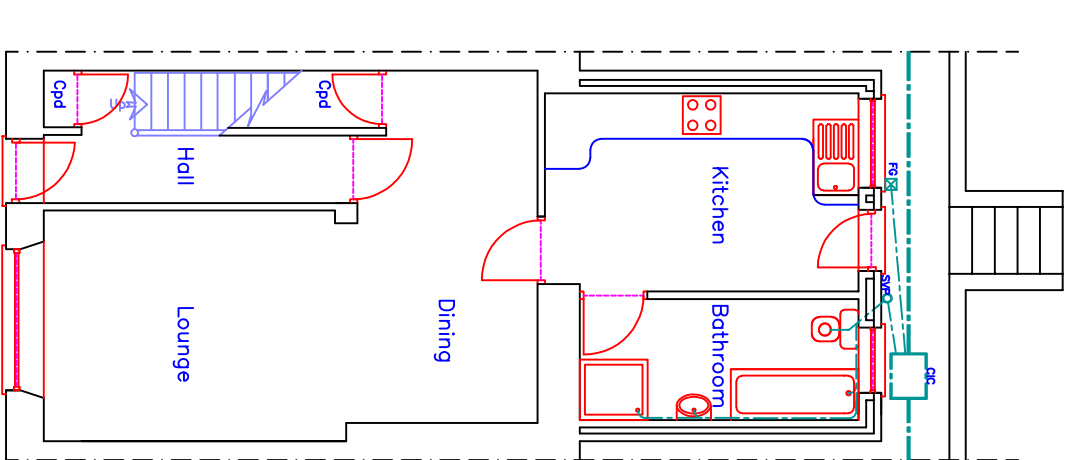

Existing Ground Floor Plan

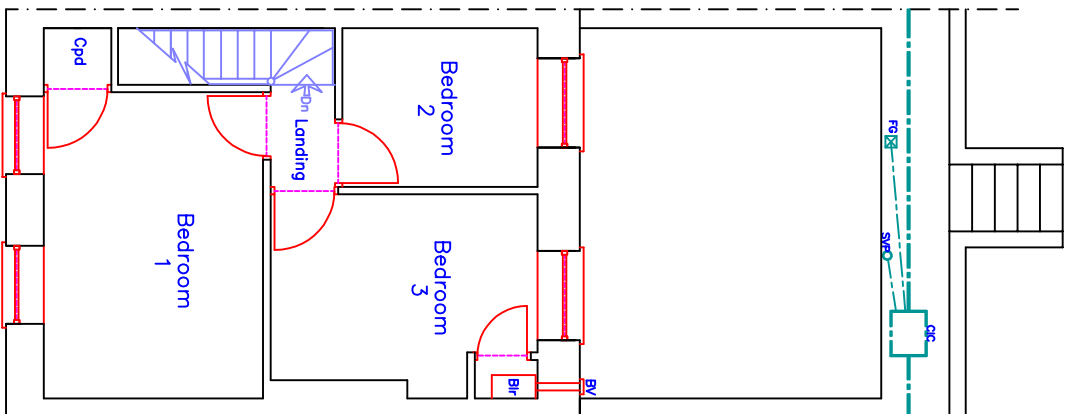


Existing First Floor Plan

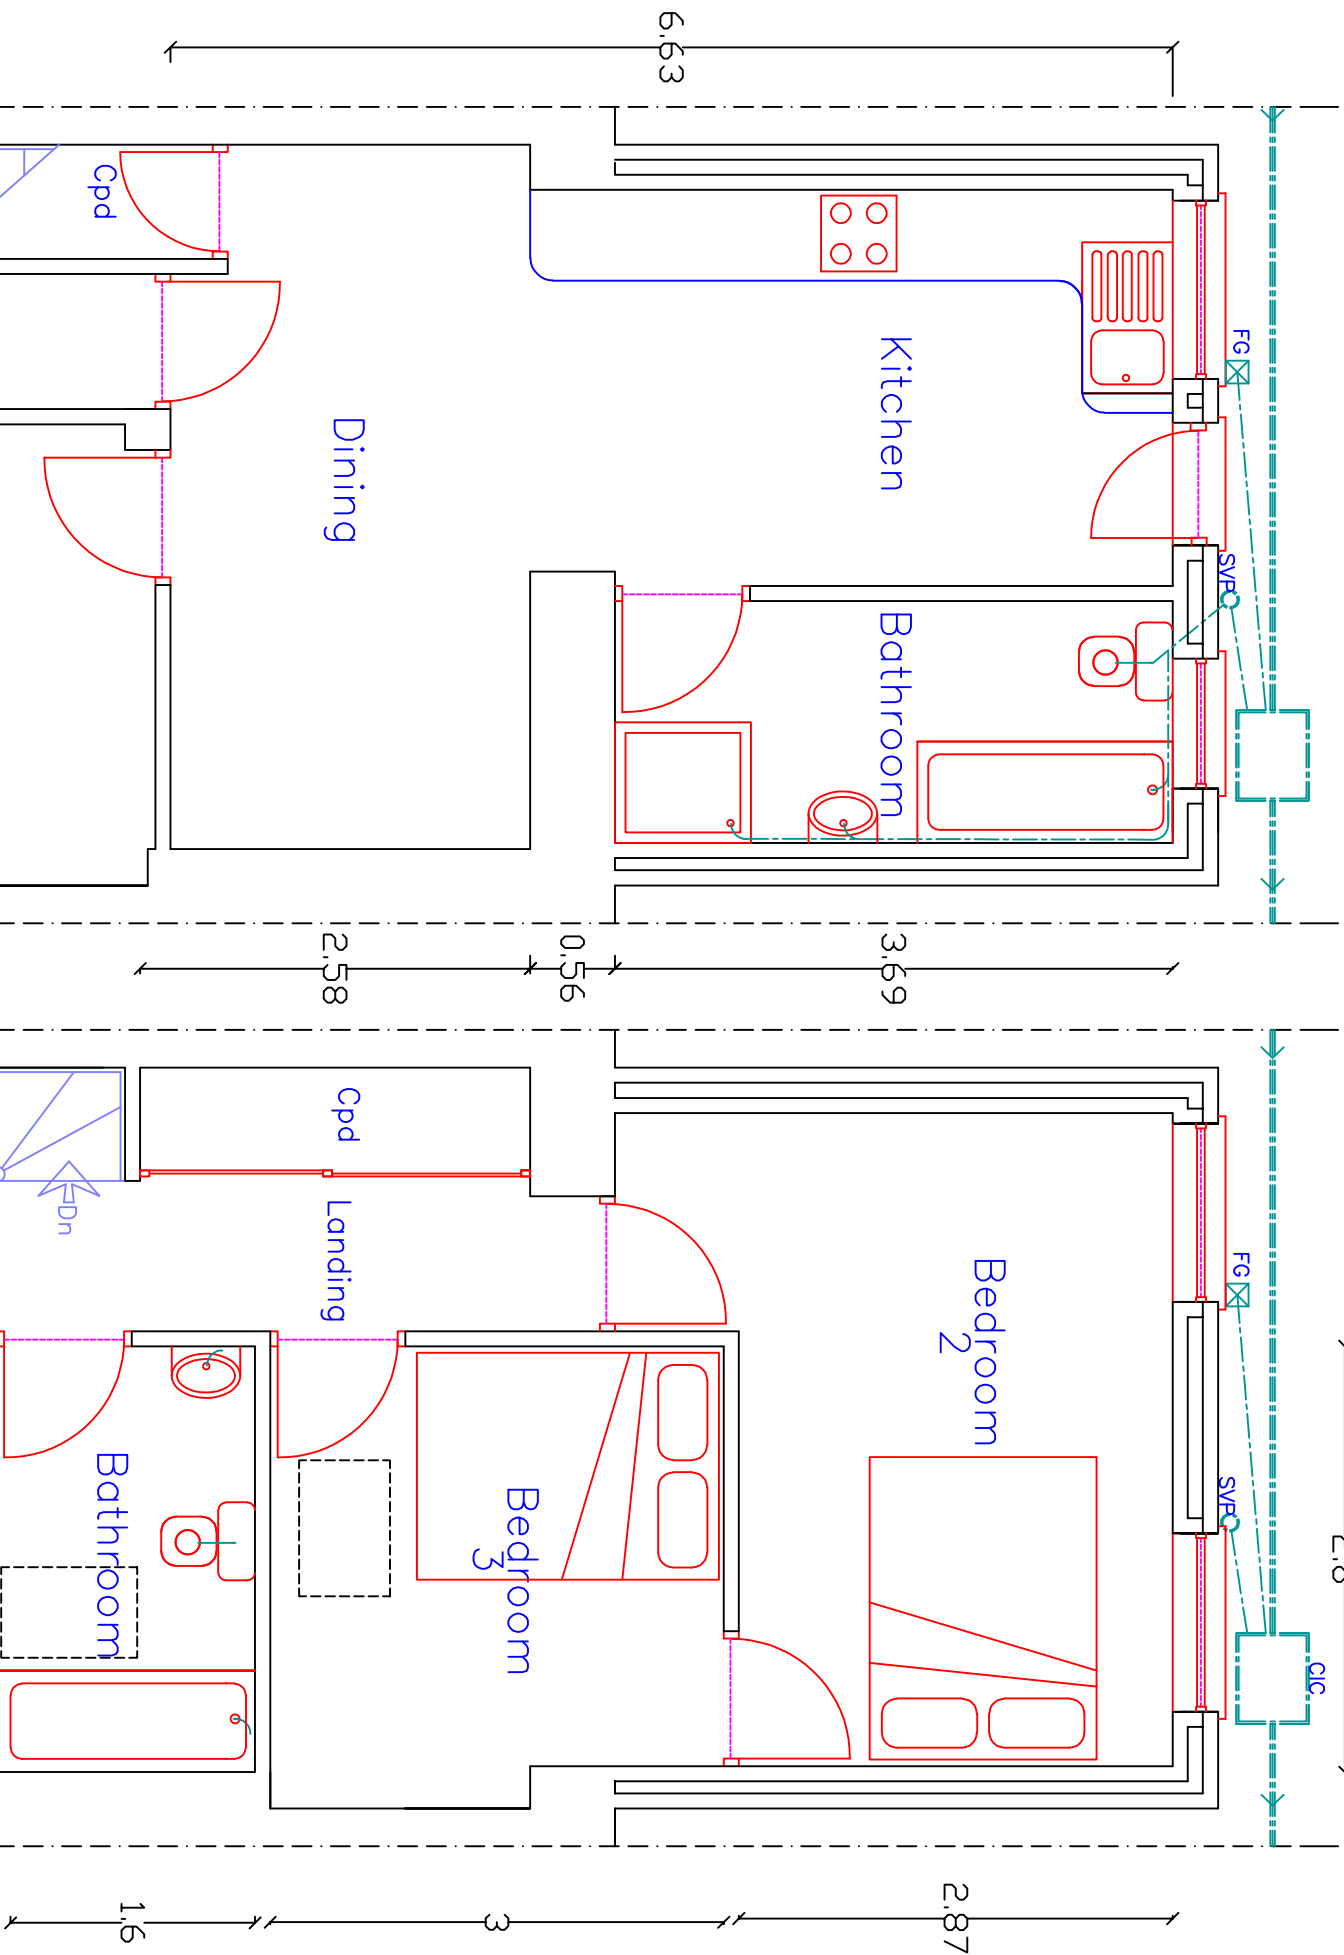


Proposed Ground Floor Plan

1:50

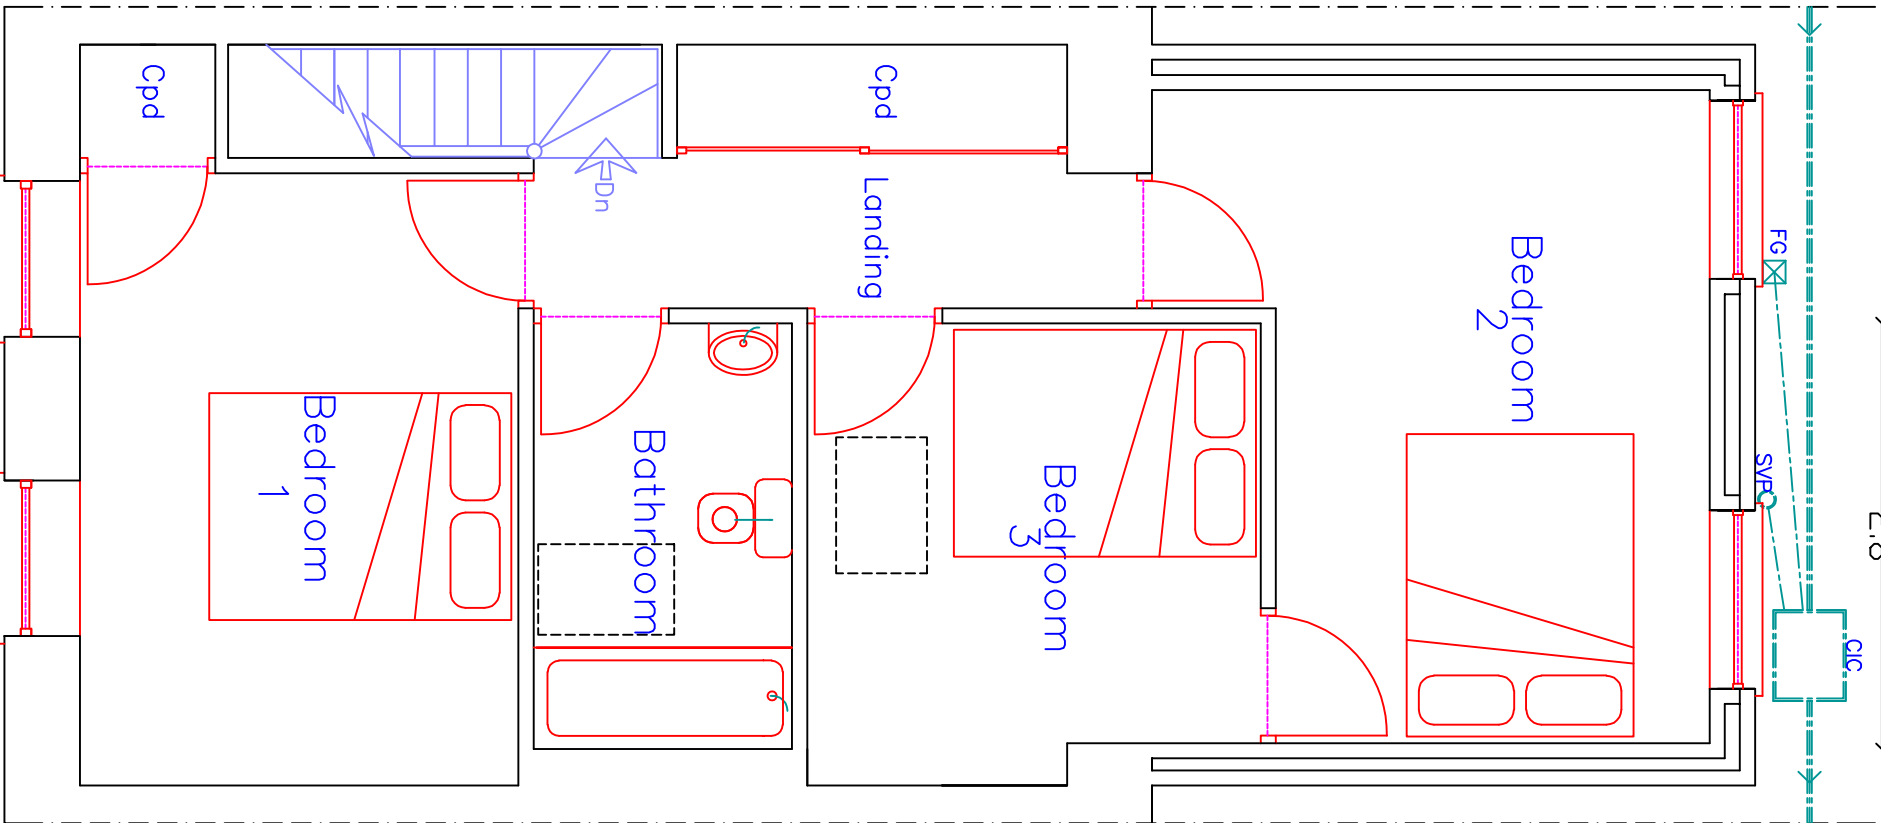


Proposed First Floor Plan

1:50

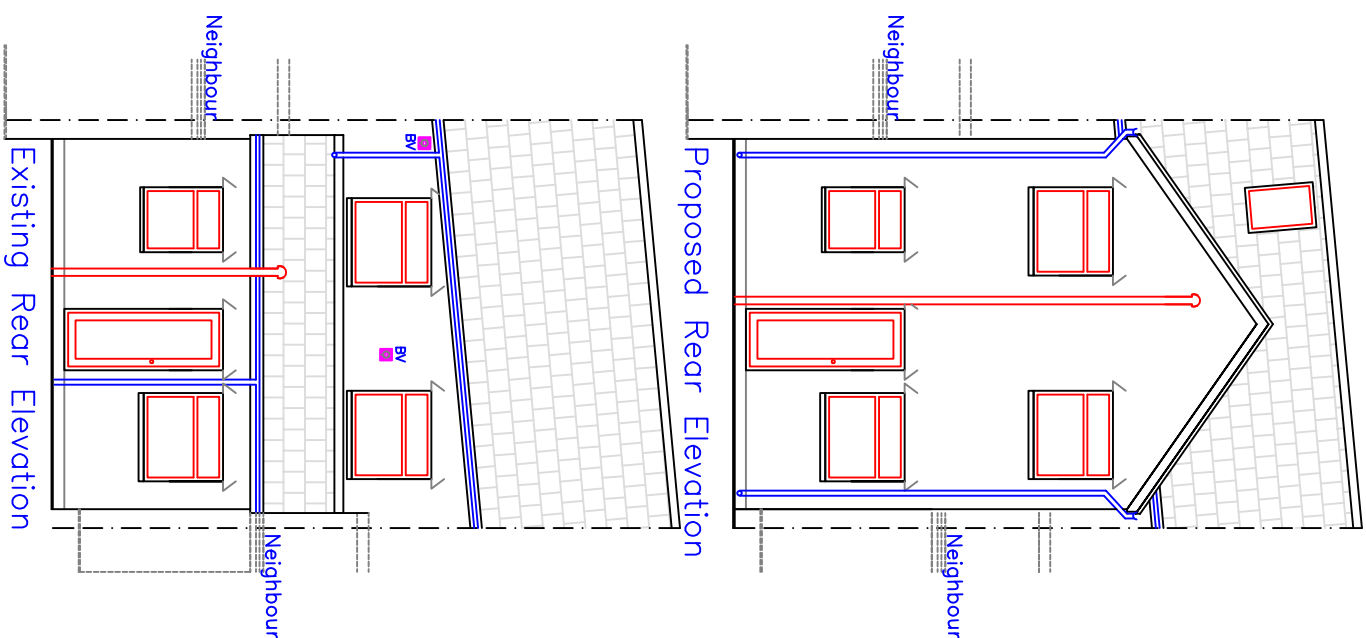

Proposed Rear Elevation

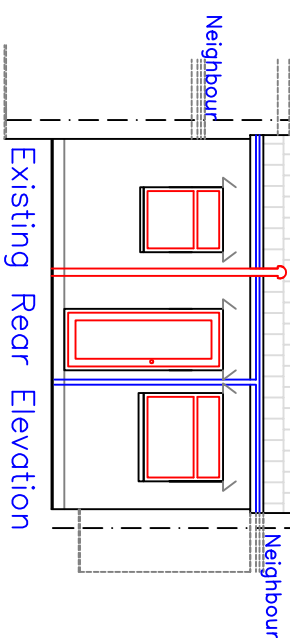

Existing Rear Elevation

	
Utopia Design Architectural Services	
Building Planning Application Support Paul Thomas: BSc (Hons) Tel: 01683 556230, Mob: 07908 725065	
Issued Only for Purpose Indicated Drawing Status: FOR PLANNING/BUILD CONTROL PURPOSES ONLY	
Client 11, Tyllwyd Street Penydarren Merthyr Tydfil CF47 9LE	
Project Proposed First Floor Rear Extension with Alterations	
Drawn by PT	Date 20.04.2020
Scale A2	1:50, 1:100, 1:200
Proposed Plans, Elevations and Section Details	
TYLLWYD 11 01	