

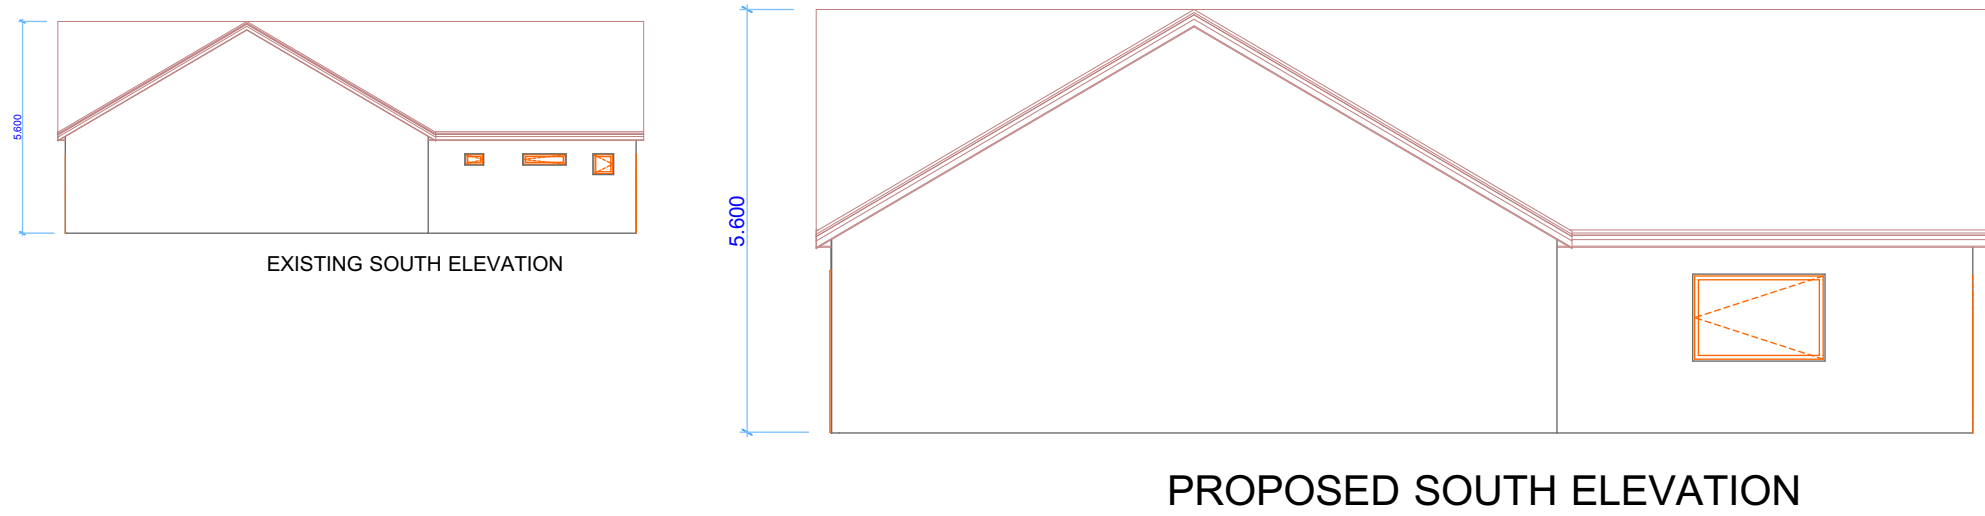
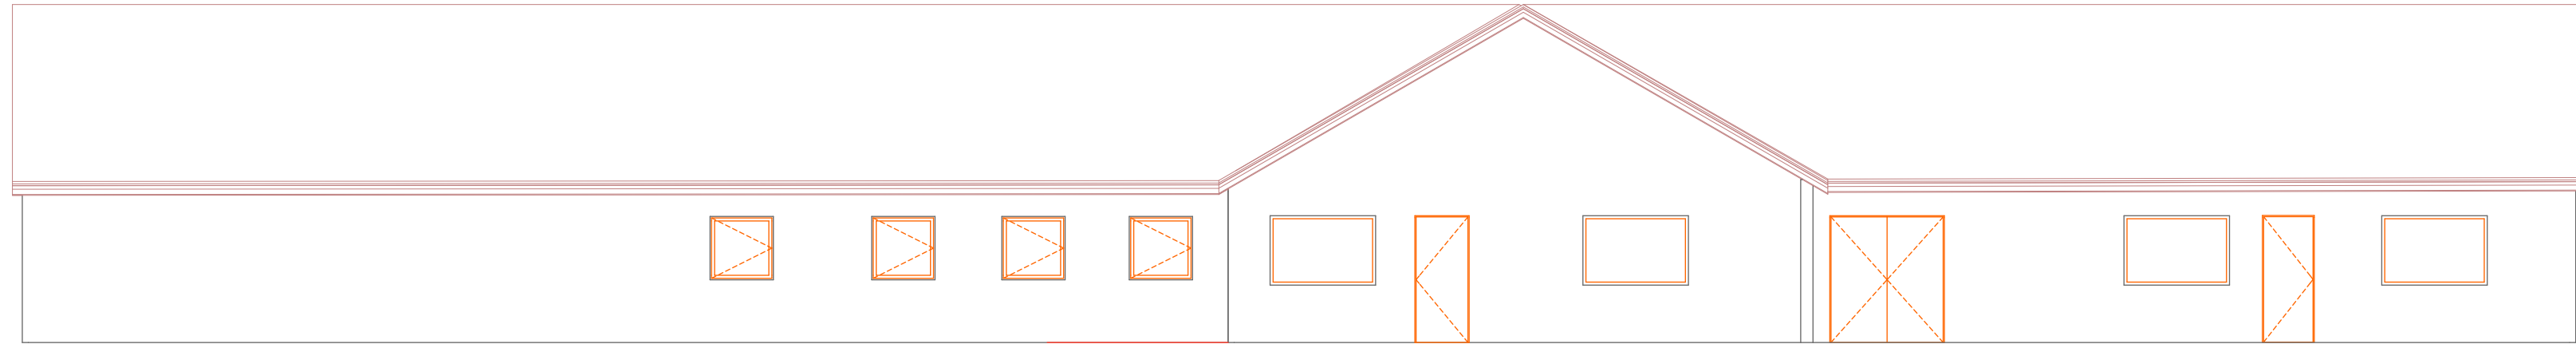
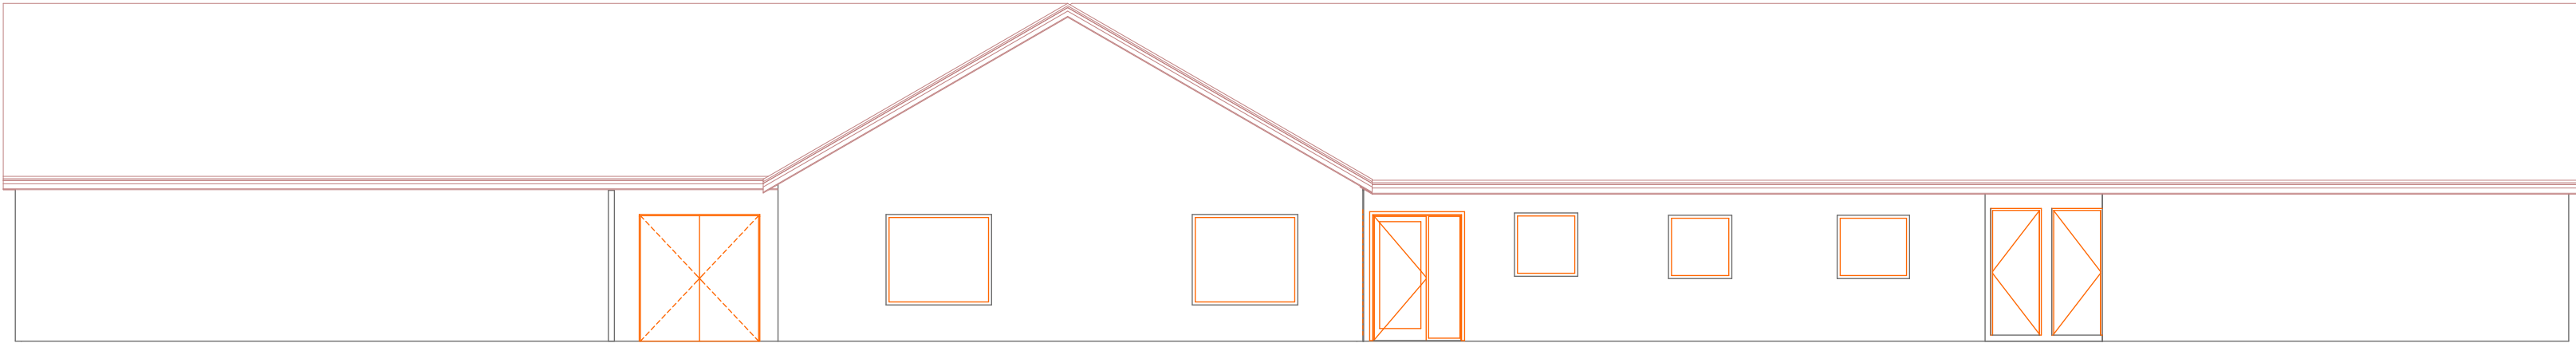
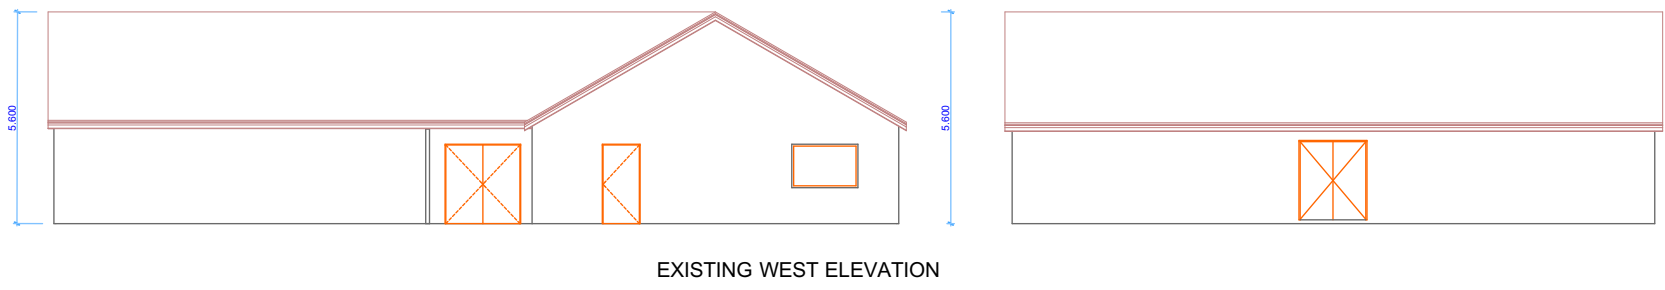
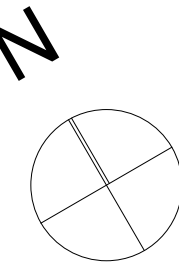
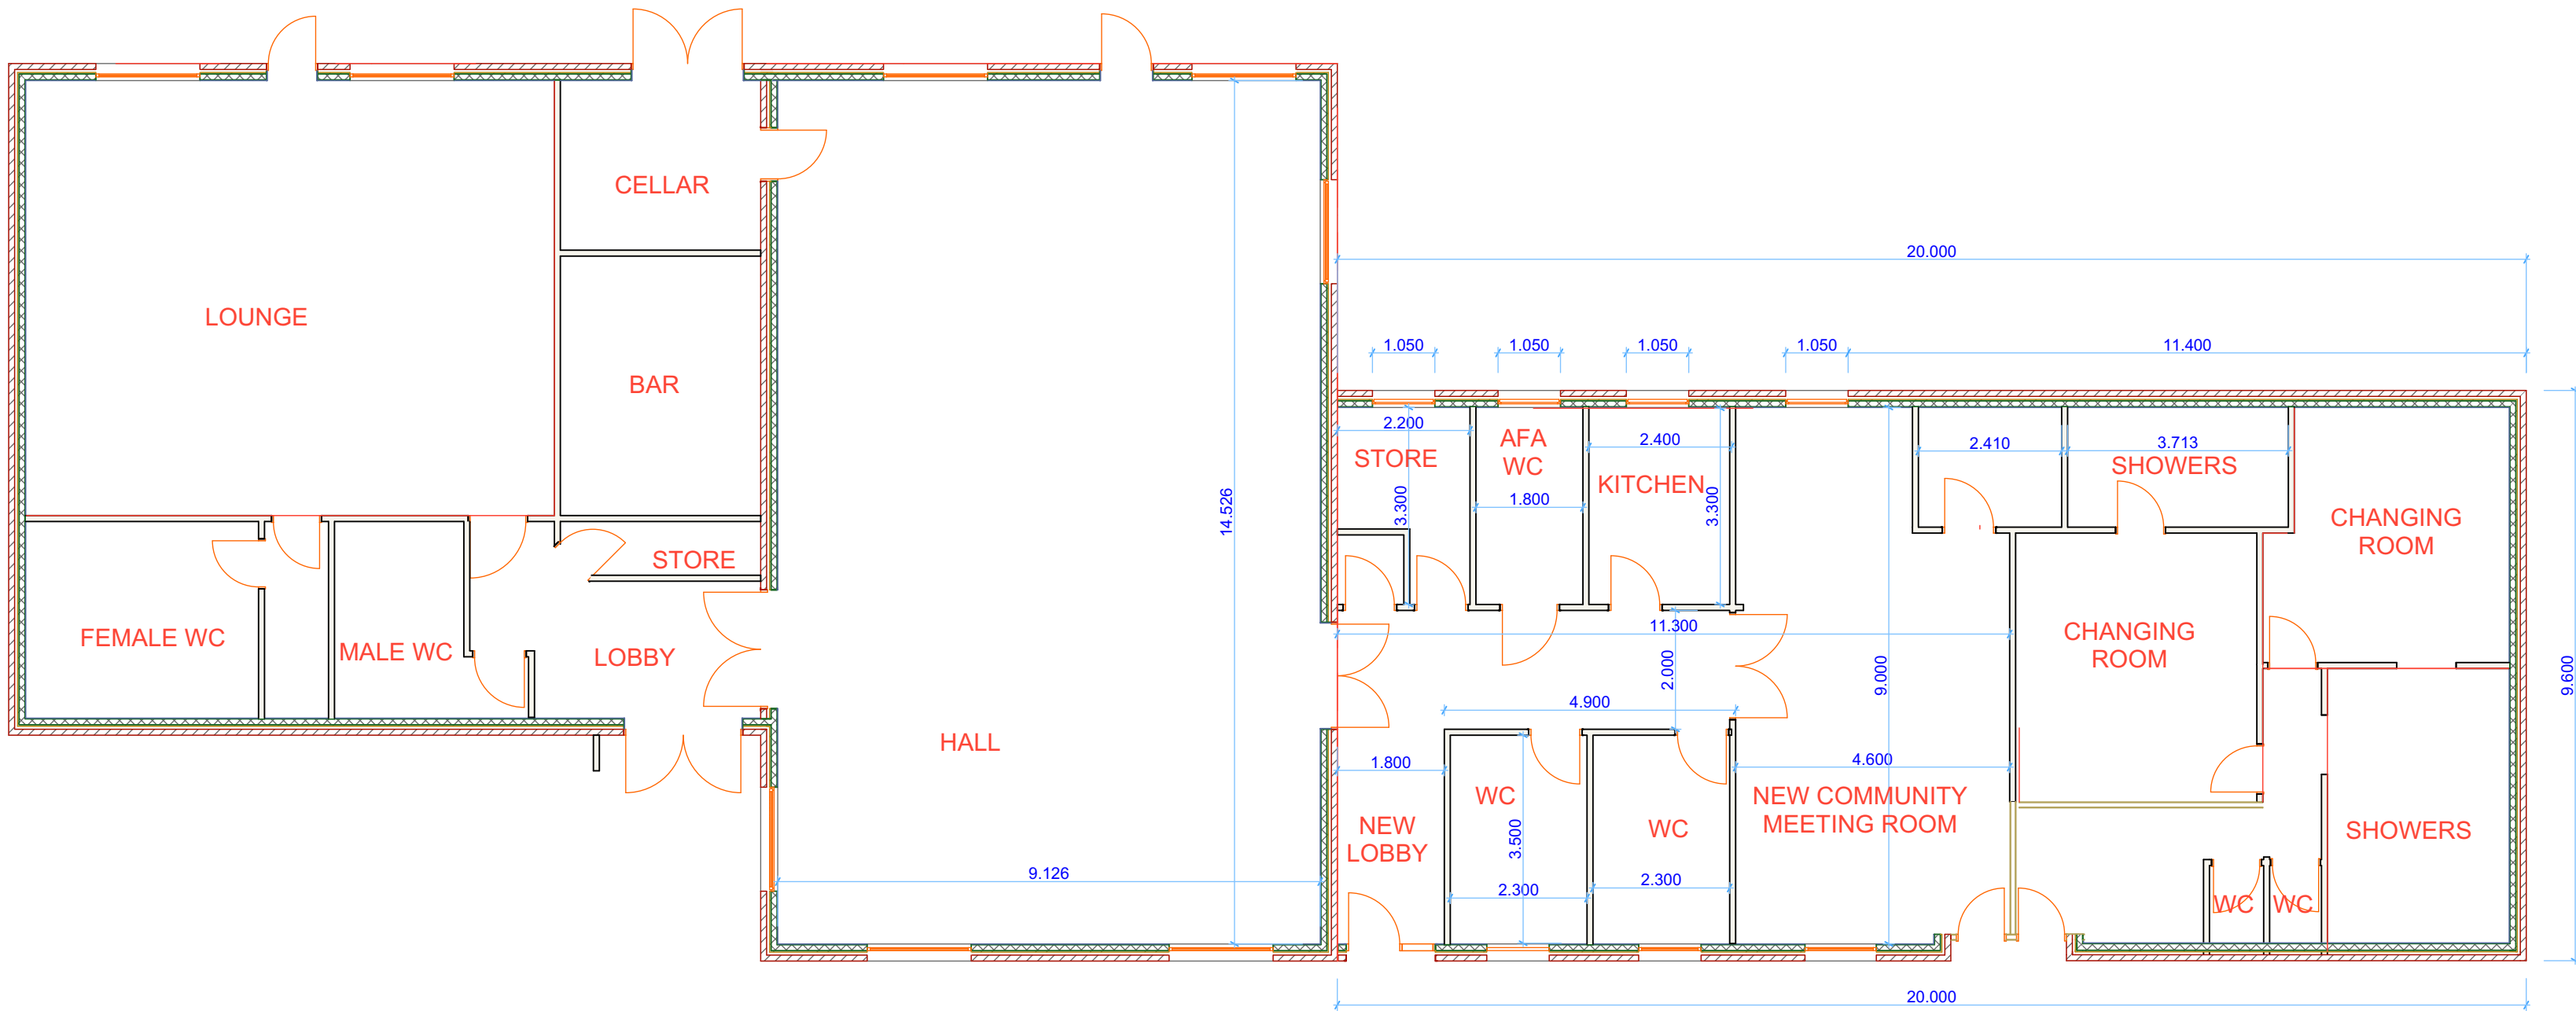
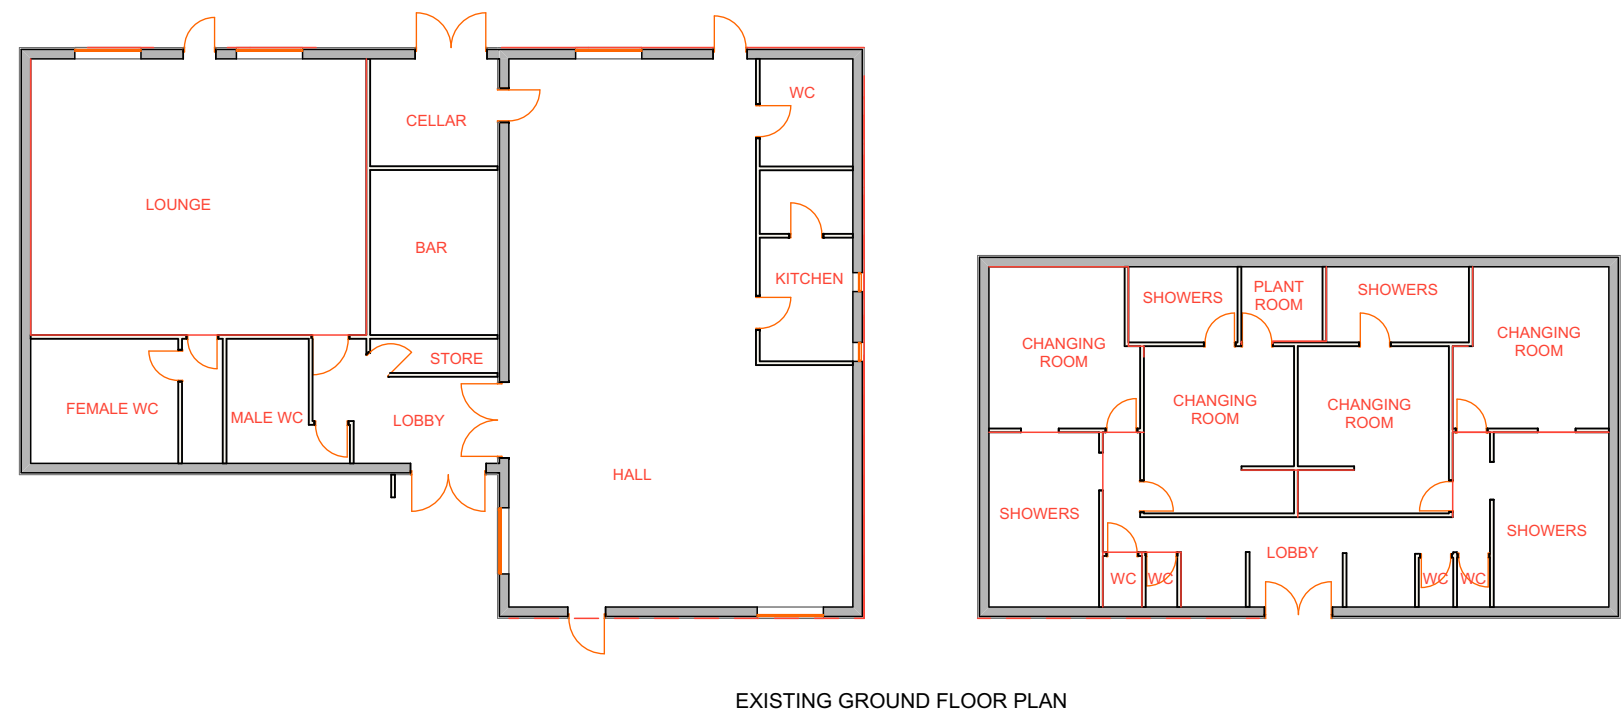


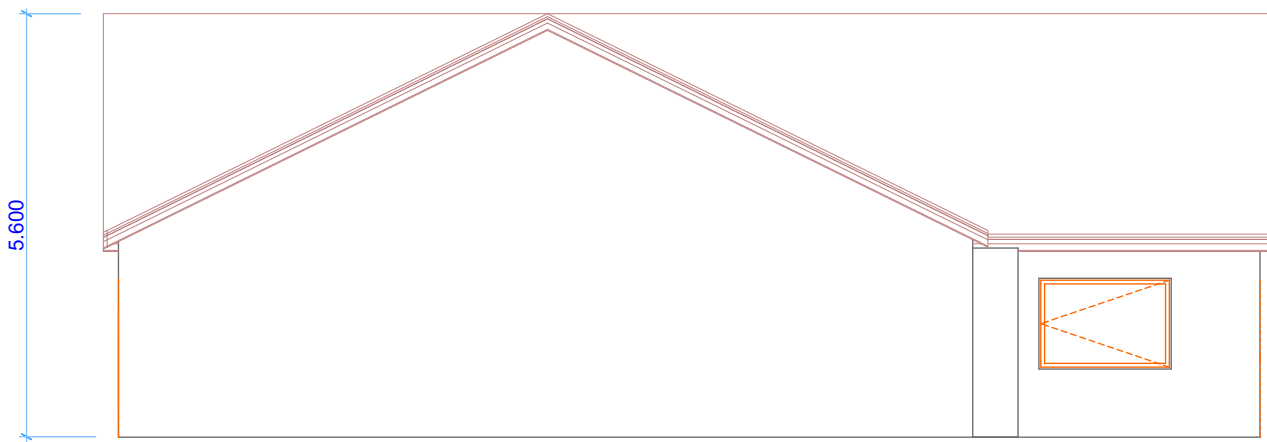

PROPOSED SOUTH ELEVATION

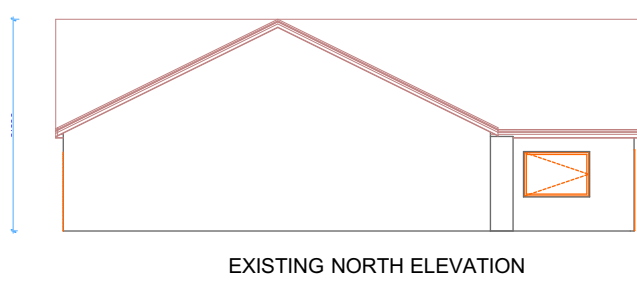

DOWLAIS RUGBY CLUB

BLAEN DOWLAIS
DOWLAIS
MERTHYR TYDFIL
CF48 3RB

Drawing
PROPOSED ALTERATIONS TO DOWLAIS
RUGBY CLUB AND CHANGING ROOMS

Drawing Ref
PROPOSED & EXISTING ELEVATIONS AND
GROUND FLOOR PLANS

Scale
1:100 1:200

Drawn by MHD Checked by DP Date OCT 23

DWG
01