


EXSISTING WEST ELEVATION

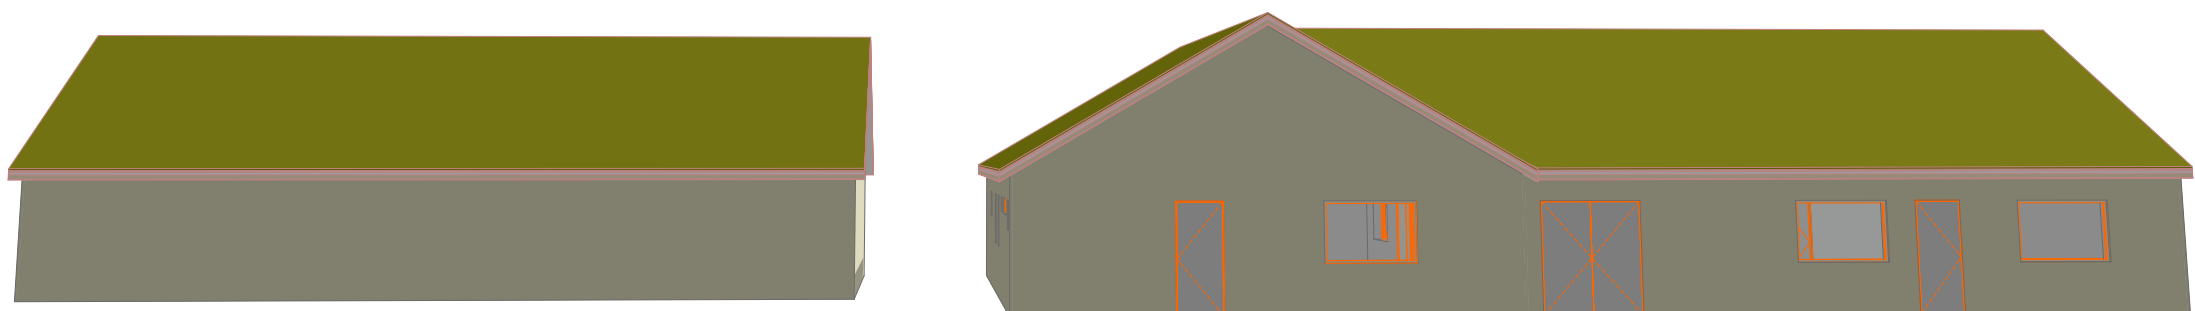


PROPOSED WEST ELEVATION




EXSISTING EAST ELEVATION




PROPOSED EAST ELEVATION

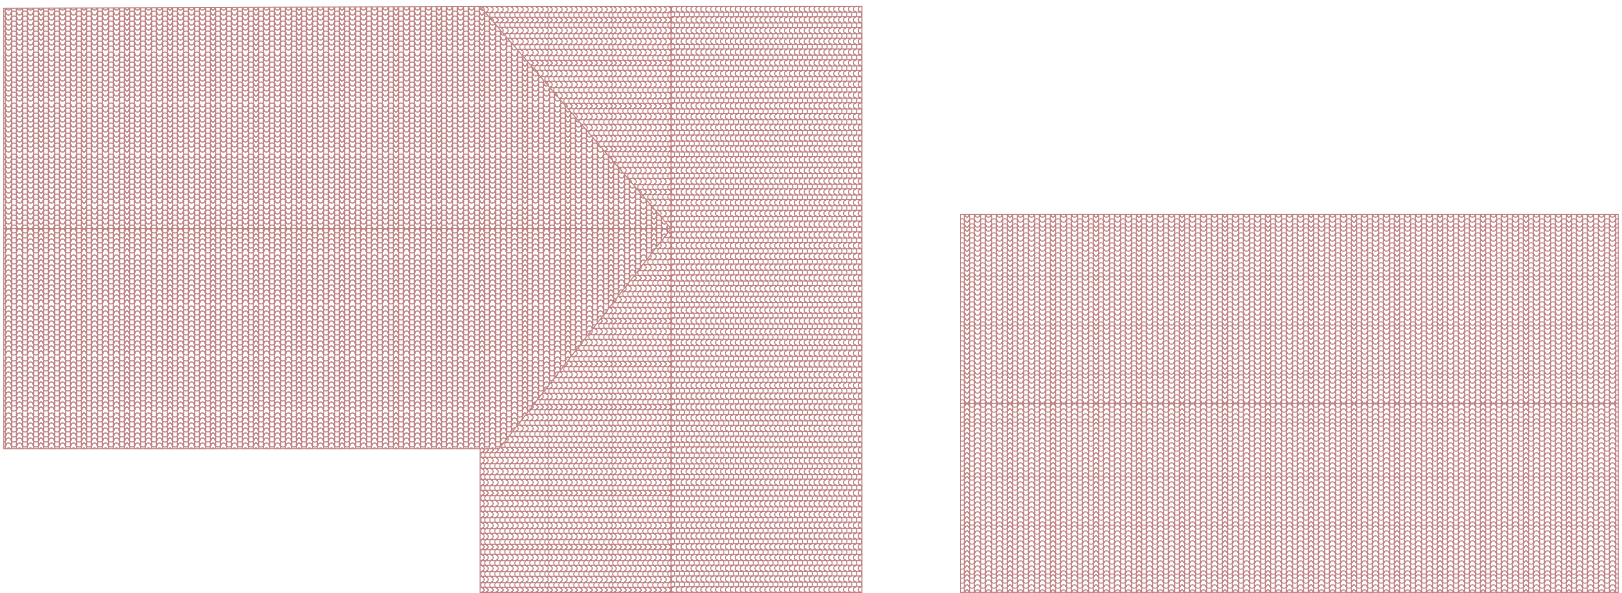

EXSISTING ROOF PLAN

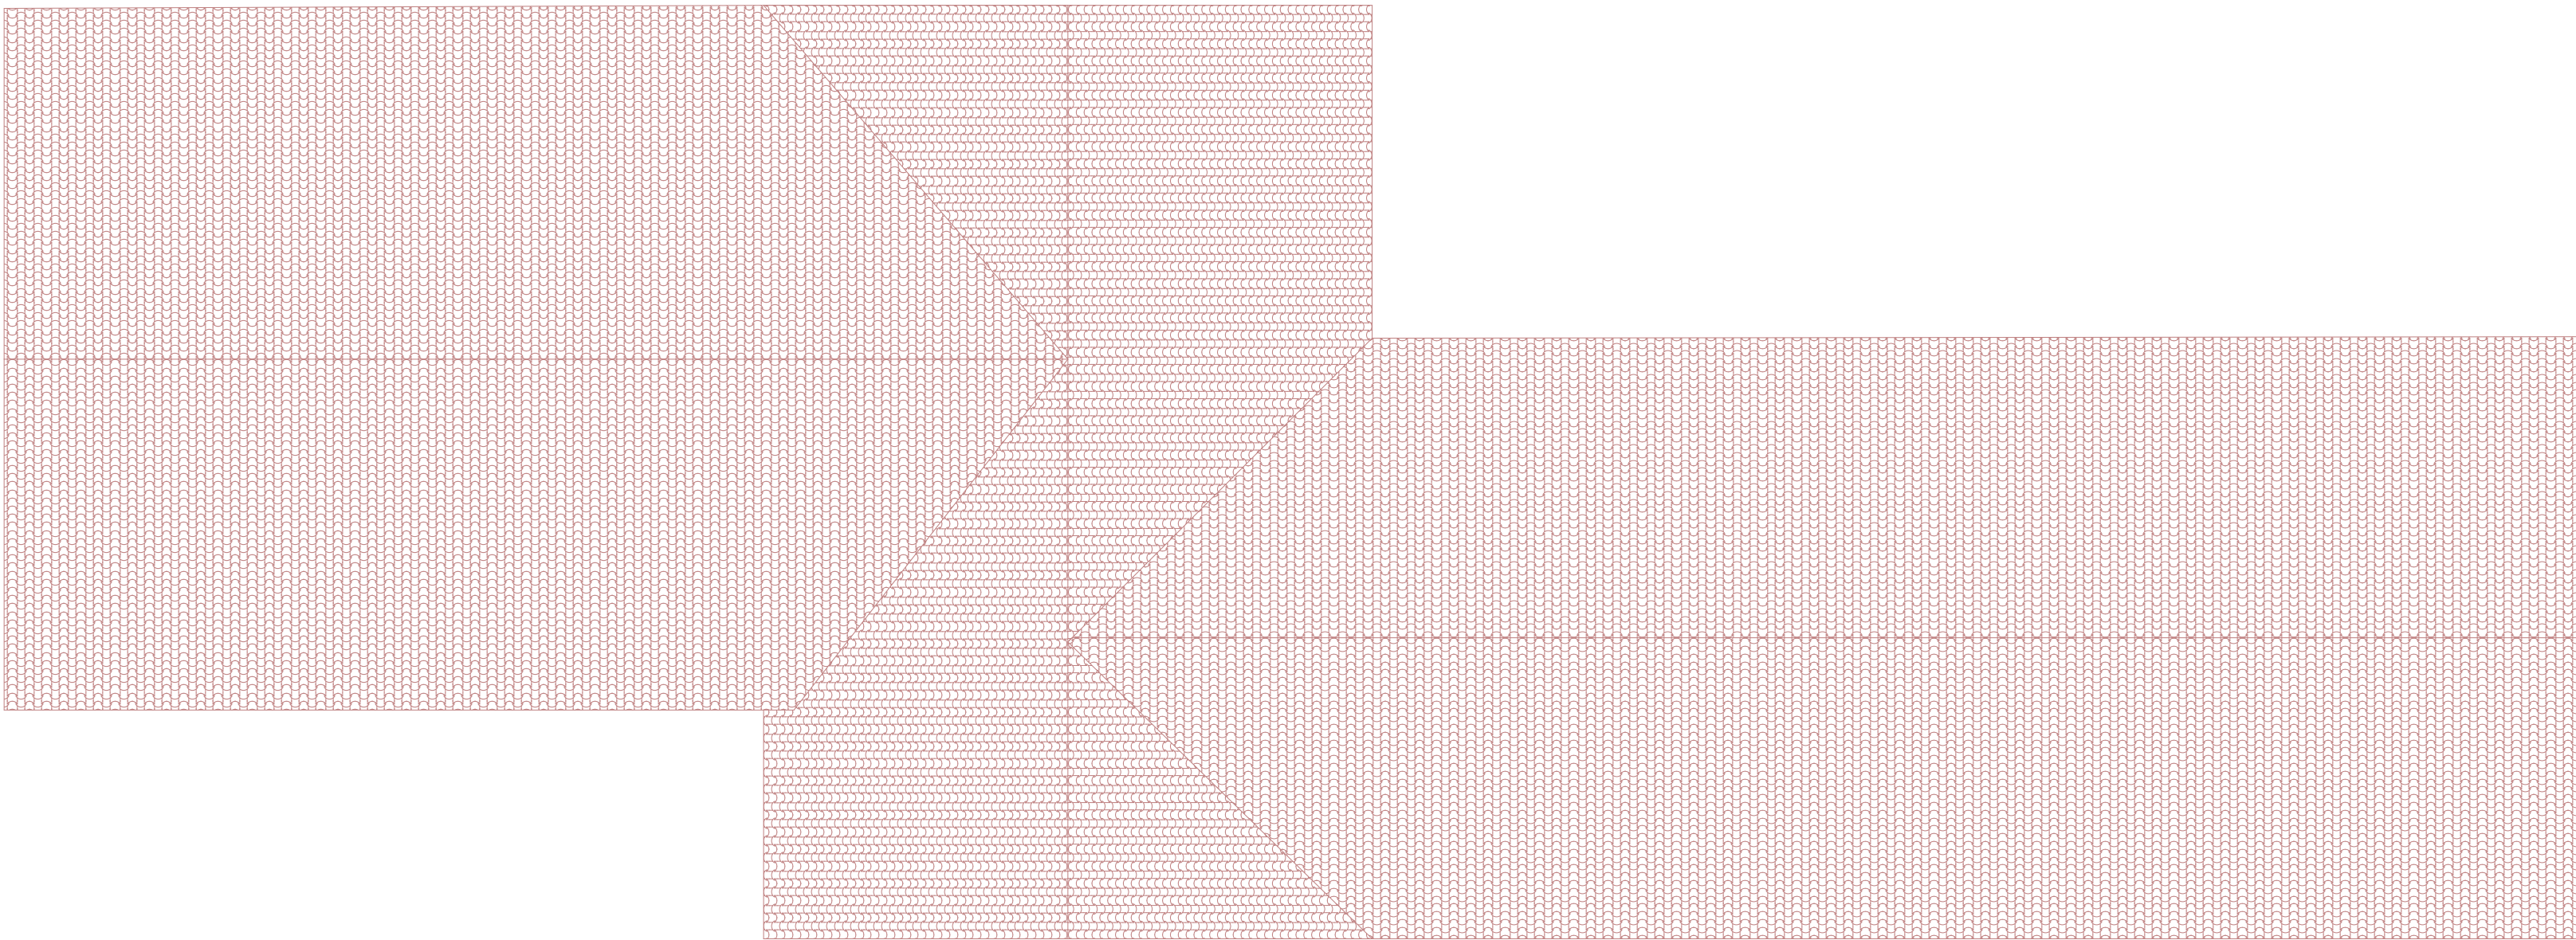

PROPOSED ROOF PLAN

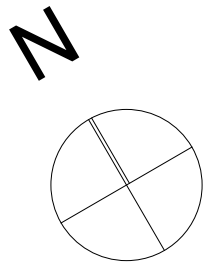

DOWLAIS RUGBY CLUB		
BLAEN DOWLAIS DOWLAIS MERTHYR TYDFIL CF48 3RB		
Drawing PROPOSED ALTERATIONS TO DOWLAIS RUGBY CLUB AND CHANGING ROOMS		
Drawing Ref PROPOSED & EXISTING ELEVATIONS		
ROOF PLAN		
Scale 1:100 1:200		dwg 02
Drawn by MHD	Checked by DP	Date OCT 23