


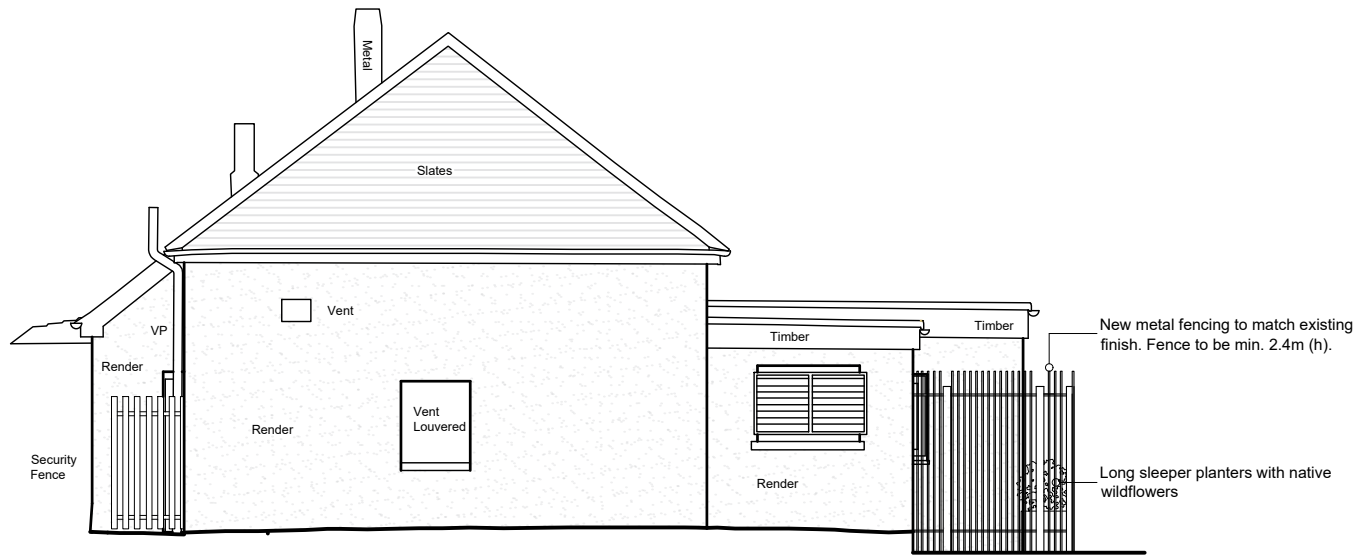


South East Elevation





North West Elevation



North East Elevation

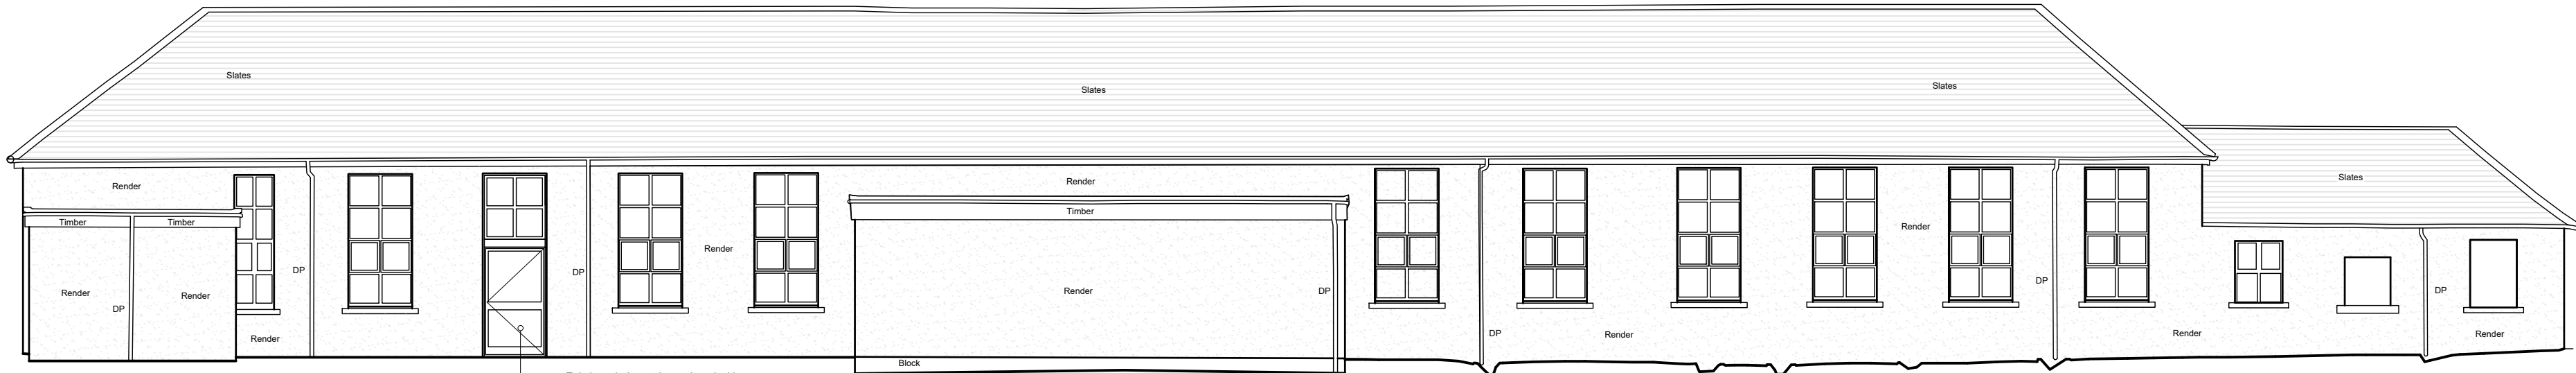

South West Elevation

  	designmanagementpartnership No. 2 Centre Court, Pontypridd. CF37 5YR +44(O)29 2064 4829 mail@designmanagementpartnership.com	Notes		Rev	Date	Revision note	Initials	Figured dimensions to be used in preference to scaled sizes All dimensions to be checked by the contractor before commencing work and any discrepancies reported to the Architect Drawings to be read in conjunction with Structural Engineers and other consultants drawings. This drawing is the property of designmanagementpartnership . Copyright is reserved by them and the drawing is issued on the condition that it is not copied, reproduced, retained or disclosed to any unauthorised person either wholly or in part without the consent of designmanagementpartnership .	Scale @ A2	Drawn	Check	Date	Status	Job no	Rev
		5m @ 1:100							1:100	EB	NL	15.05.26	Planning	25.032	C
		2.5m @ 1:50							Title	Client		Drawing number			
									Proposed Elevations		Troedyrhiw Community Primary School Merthyr Tydfil		220		