



North Elevation
1 : 200

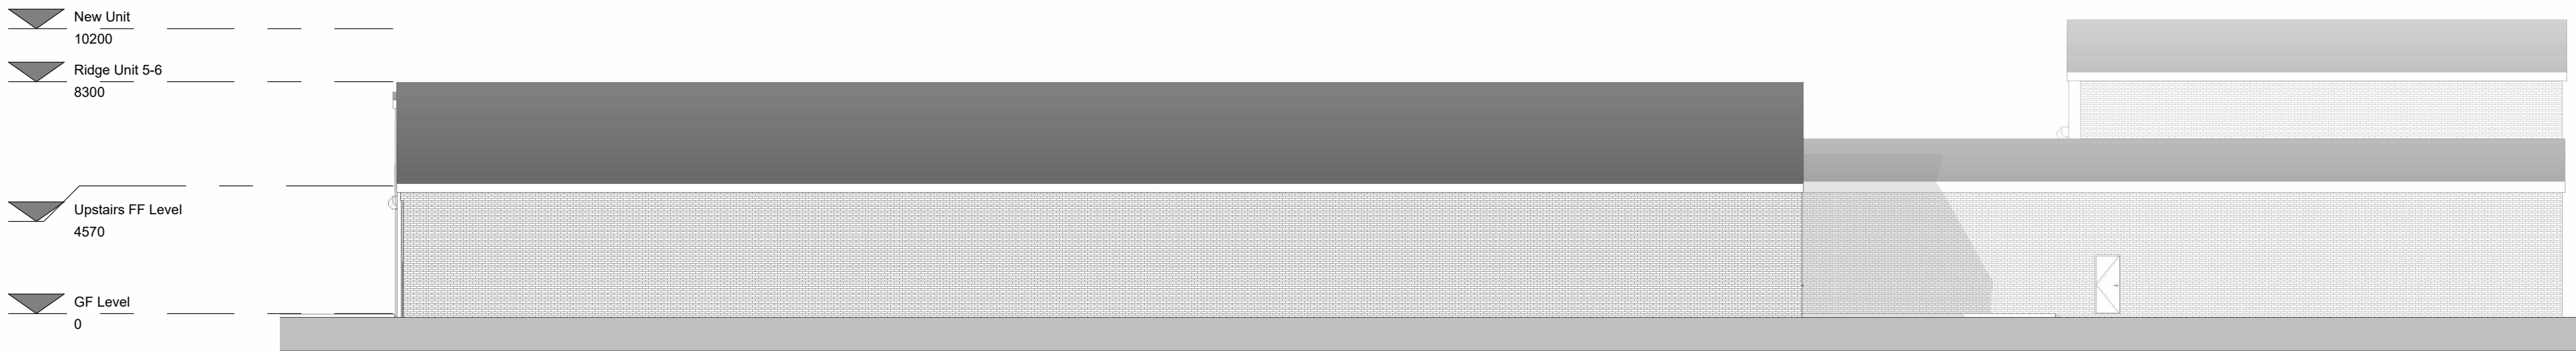

West Elevation
1 : 200

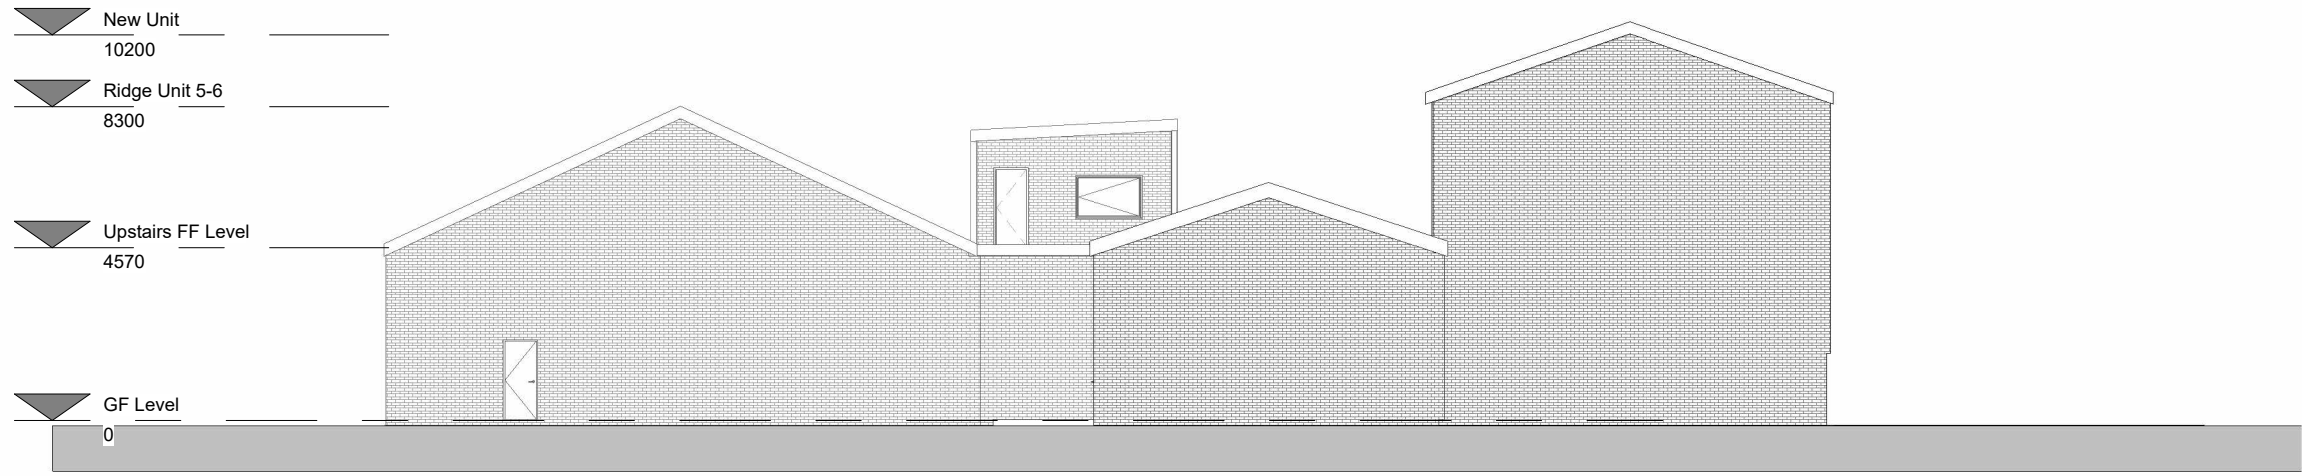

South Elevation
1 : 200



East Elevation
1 : 200

NOTE: All dimensions to be checked on site. Do not scale this drawing. All discrepancies should be reported to Blackbrick Studio. Copyright: 2024 Blackbrick Studio. This drawing and this design are copyright of Blackbrick Studio. This drawing is not to be used or copied without written consent.

REVISIONS		
REVISION	DESCRIPTION	DATE

STATUS: Planning

BLACK
BRICK

Blackbrick Studio, Platform, Bute St,
Consett CF10 3LE
hello@blackbrick-studio.com
02922520485

CLIENT:	Smart Electrical Systems Ltd		
ADDRESS:	Goat Mill Rd, Dowlais, Merthyr Tydfil CF48 3TD		
TITLE:	Proposed Elevations & Site Plan		
DRAWN:	CHECKED:	APPROVED:	REVISION:
WP	RD	RH	
SHEET:	SCALE:	DATE:	
PL002	1 : 200@A1	23/02/24	