


BLOCK/SITE PLAN
AREA 130m x 130m A3
SCALE 1:500
CENTRE COORDINATES: 308105, 197677

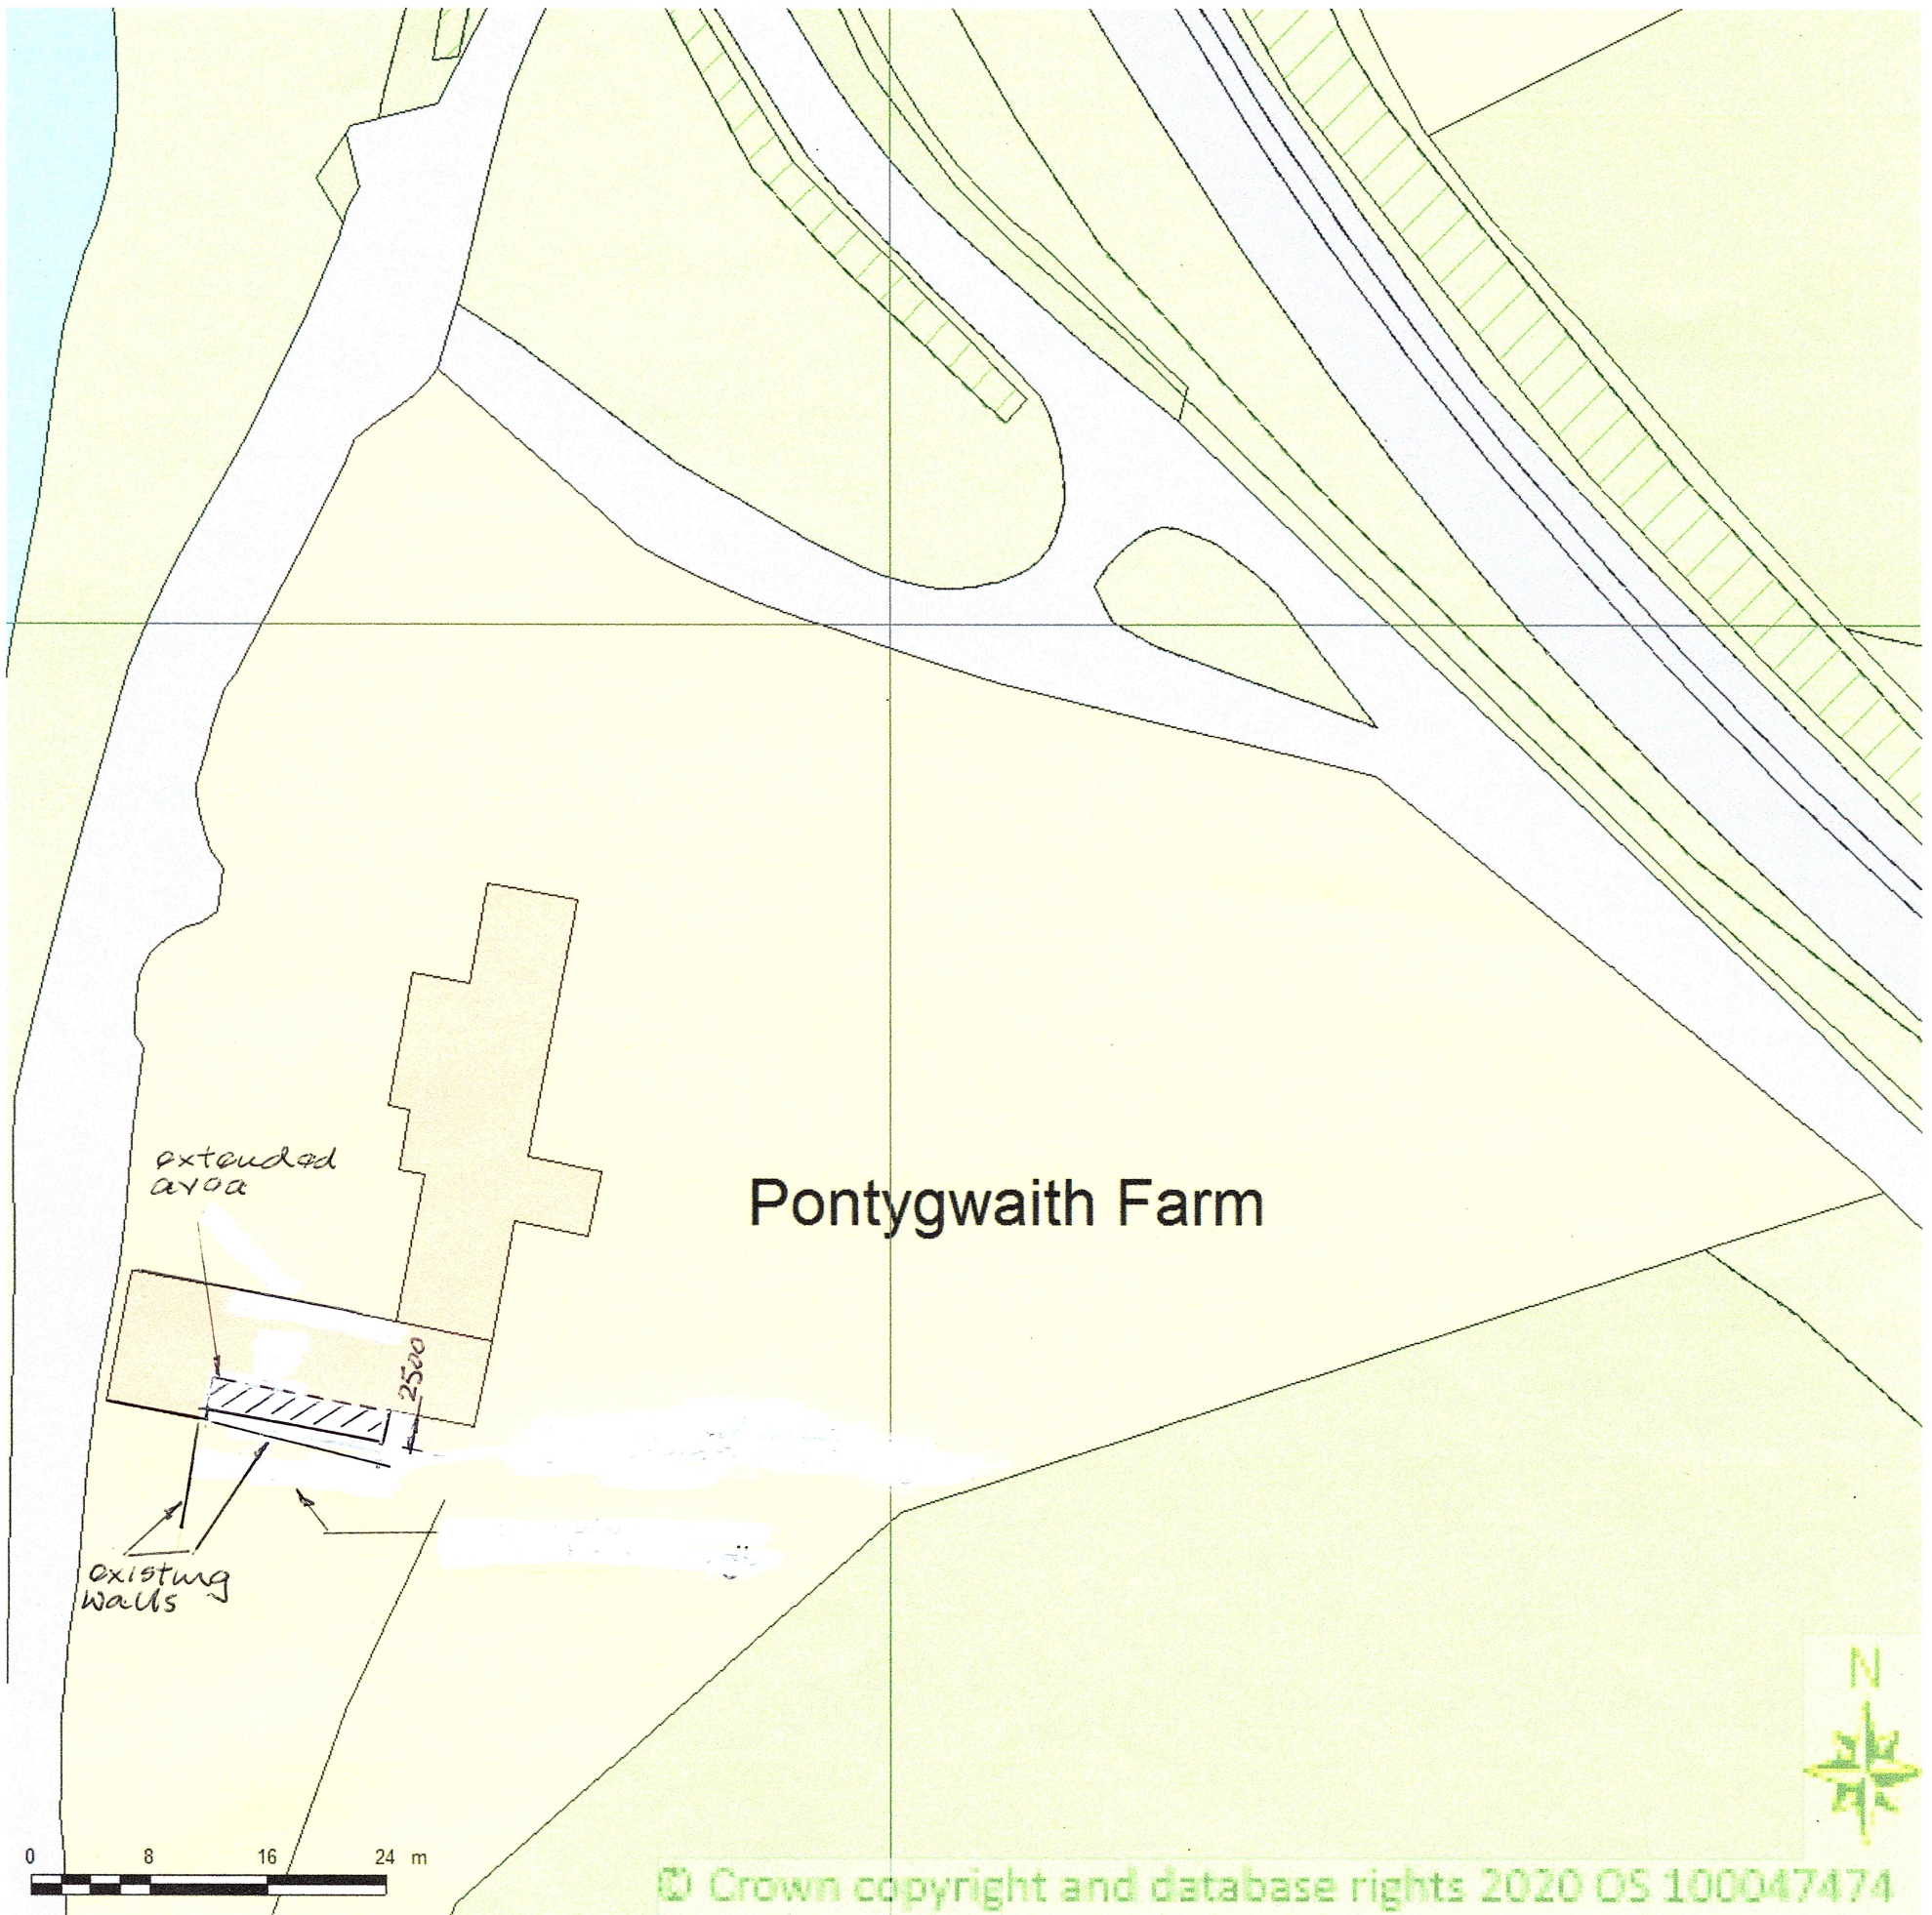

PROPOSED
BLOCK PLAN

REF 382/6

REV A
extension reduced
in 5134 TM 19-9-21



Supplied by Streetwise Maps Ltd
www.streetwise.net
Licence No: 100047474
15/07/2021 13:36:34