


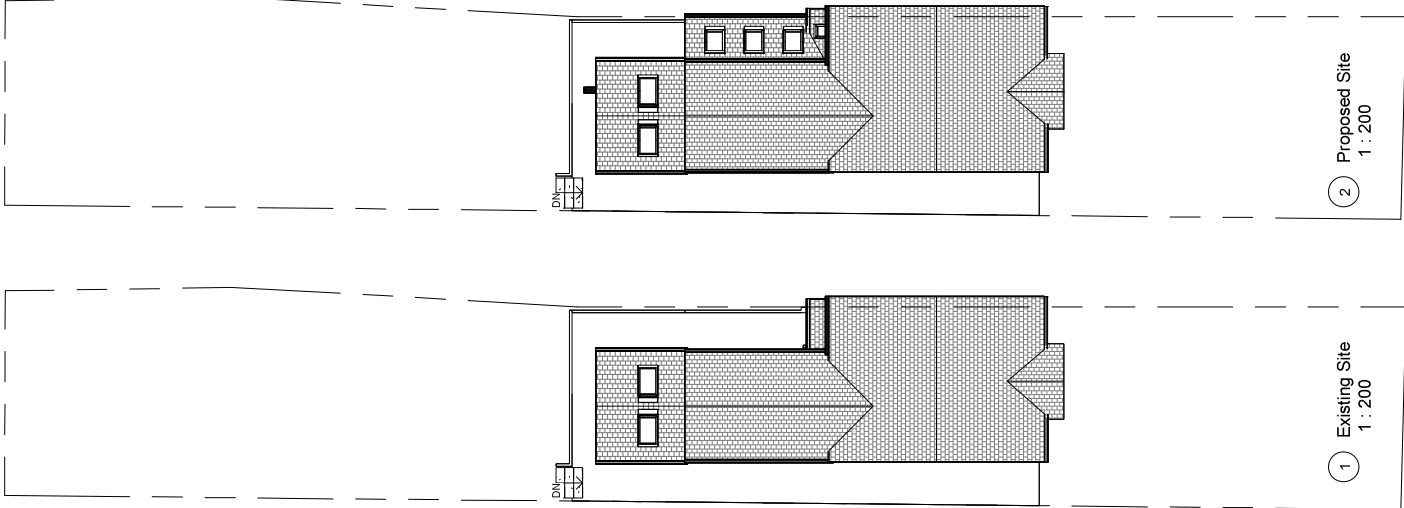

1 Existing Site
1 : 200

2 Proposed Site
1 : 200



3 Proposed Illustration A



4 Proposed Illustration B

INDIGO DESIGN (Part of 3dcadswales Ltd) 5 Ashtea Drive, Merthyr Tydfil, CF47 0NY. Tel: 01685 385745 Mob - 07940913216 Email: philip@3dcadswales.co.uk		Indigo 3d Design	
This Drawing is Copyright Indigo Design and shall not be copied, reproduced or used in any way on site and not scaled from this drawing		PURPOSE OF ISSUE	DRAWING NUMBER
Planning Approval		HC-04	
PROJECT		Single storey infill extension to rear	
SHEET		Site Plans	
Address		Highcroft, Queens Road, Merthyr Tydfil, CF47 0HE	
Checked by	JH	Drawn by	PH
		Scale (@ A3)	
		1 : 200	
Rev No	Issue	Description	Date
A			20/09/2025