




NO.	NOTES
1	All dimensions in millimetres unless otherwise stated.
2	Do not scale off drawing. All dimensions to be checked on site by contractor.
3	Drawings to be used for purposes of Planning Application only.
4	These are not Construction Drawings.
5	The contractor is to set out, check and co-ordinate all dimensions on site during the course of works.




EXISTING FRONT ELEVATION

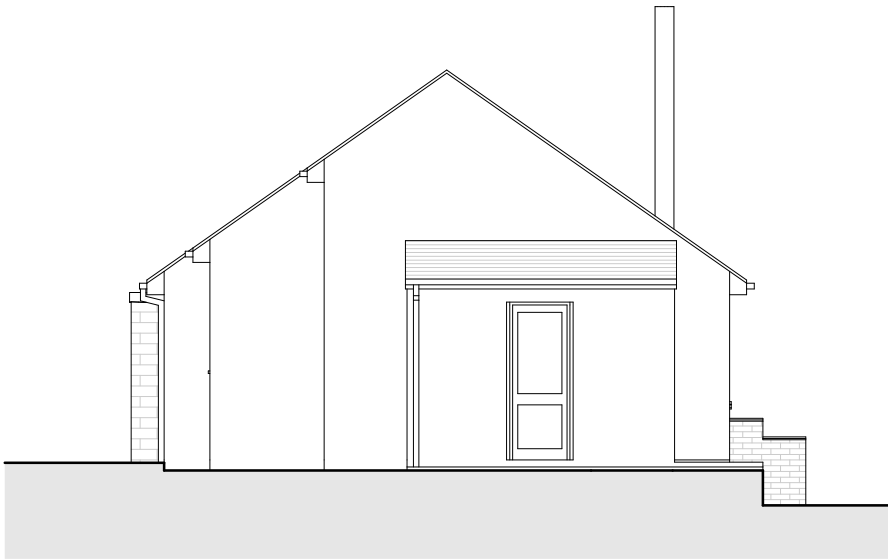


EXISTING SIDE ELEVATION



EXISTING REAR ELEVATION

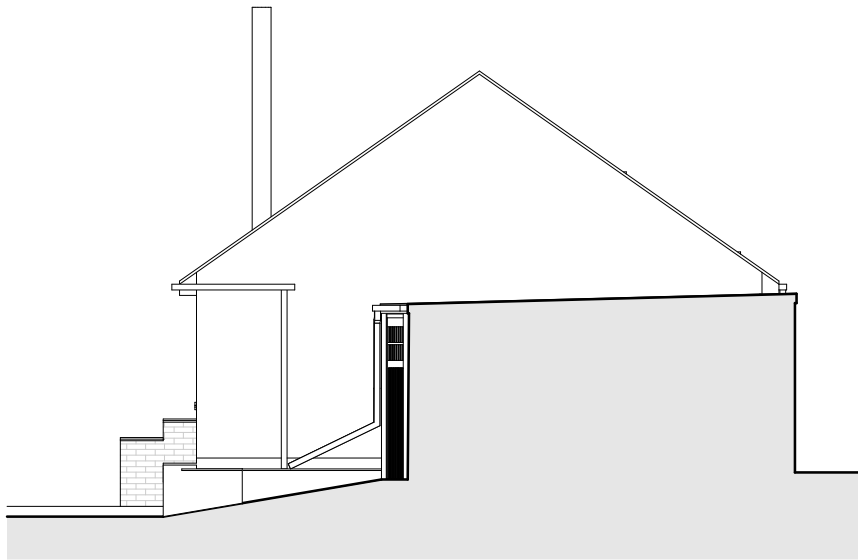

EXISTING SIDE ELEVATION

 

SCALE 1:100



REVISIONS:

SHEET TITLE:
Existing Elevations

PROJECT DESCRIPTION:
PROJECT: Single storey side extension
SITE: Deepdene, Brewery Lane, Cerfn Coed CF48 2LP
CLIENT: Liz Shankland



DATE:
July 2026

SCALE:
1 :100

SHEET:

A-3