

All dimensions to be checked on site prior to construction or manufacture.
Do not scale from this drawing.
Refer also to written specification of works where applicable.
Any discrepancies to be verified with Architects prior to commencement of works.

This drawing is the property of DRY Architects Limited. They reserve copyright, and the drawing issued on the condition that it is not retained by any third parties and that it is not to be reproduced or disclosed, either wholly or in part without written consent from DRY Architects Limited.


REVISION:	DESCRIPTION:	DATE:
F1	INITIAL SCHEME TO MEET NEW REQUIREMENTS	20.12.23
T1	TENDER SET	MAY 24



TENDER

DRYARCHITECTS

PROJECT:	BARCODE
92-84 HIGH STREET, MERTHYR TYDFIL, CF47 8UP	
CLIENT:	GWENT ASSOCIATES LTD
DRAWING:	PROPOSED SECOND FLOOR PLAN
DATE:	MAY 2024
DWG. NO:	5351-301
SCALE:	1:100 @ A3
REVISION:	T1
CHARTERED ARCHITECTS.	
ADDRESS: 48 Chichester Street, London, W1T 2NS	
TEL: 0207 221 6161	FAX: 0207 243 6134
EMAIL: info@dryarchitects.co.uk	WEB: www.dryarchitects.co.uk

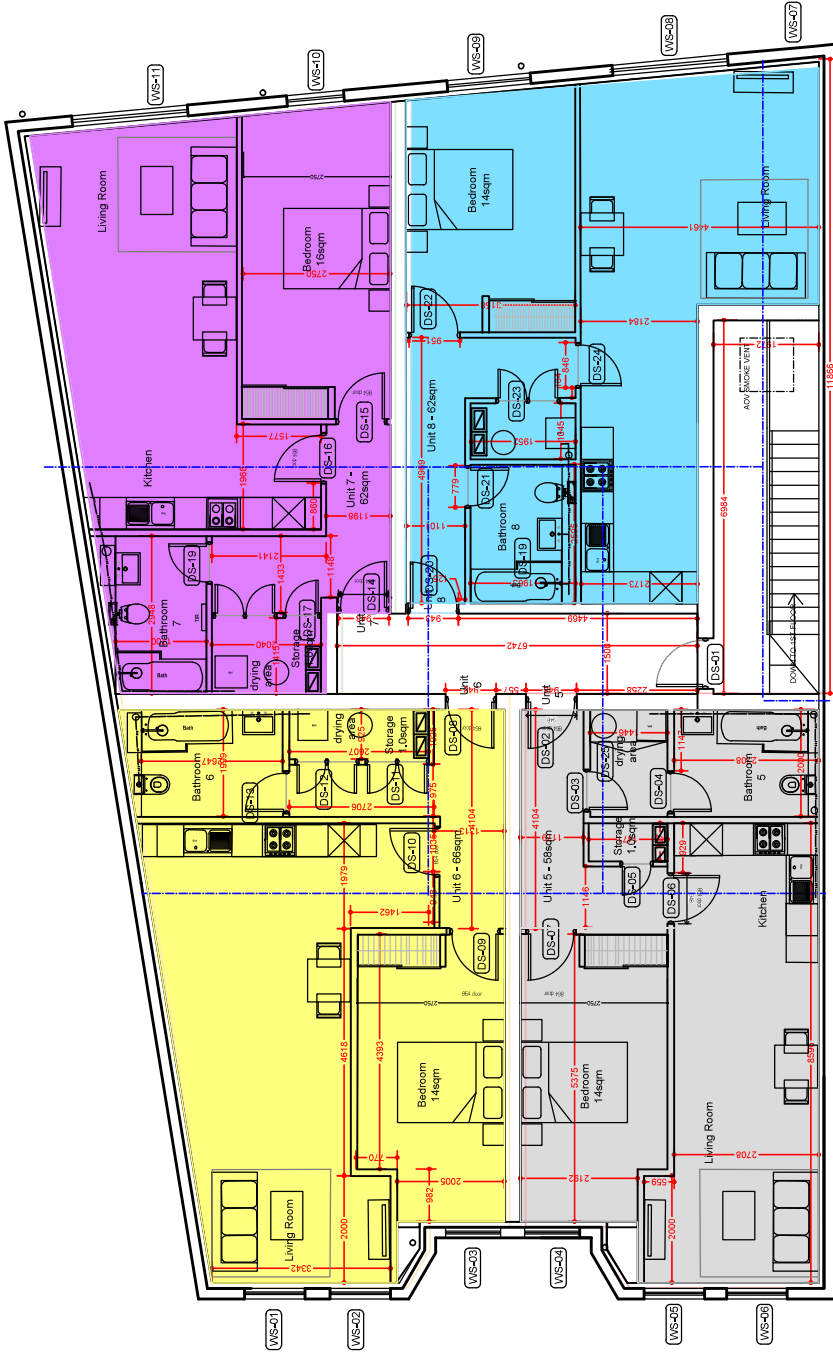

SECOND FLOOR

1 Proposed Second Floor Plan

Scale: 1:100