


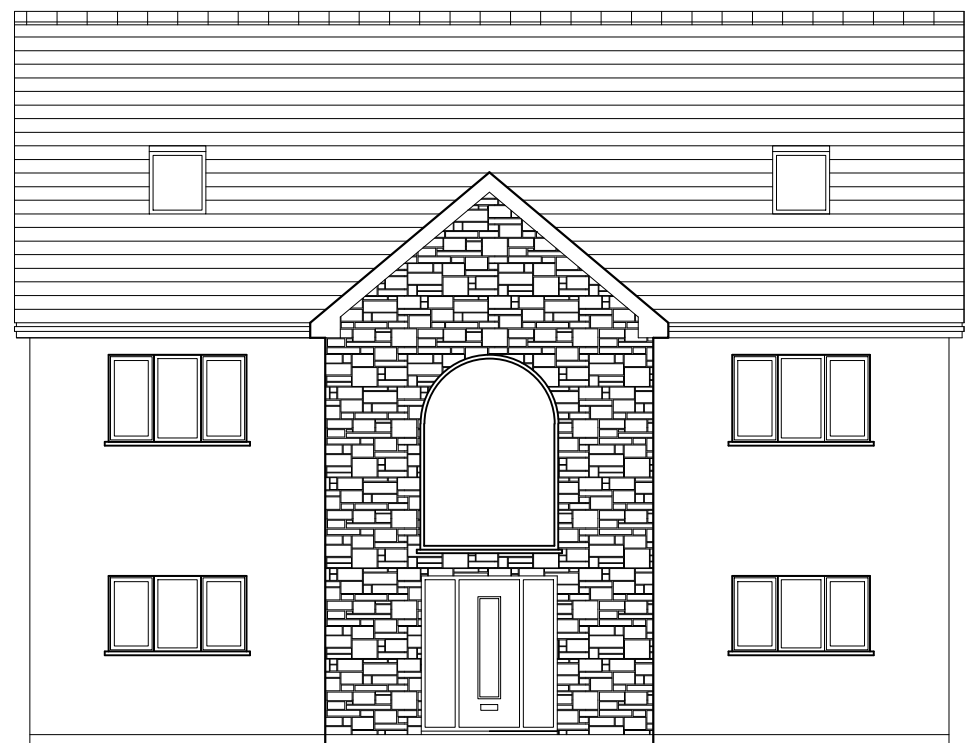


Front Elevation
Scale 1:100




Rear Elevation




Side Elevation

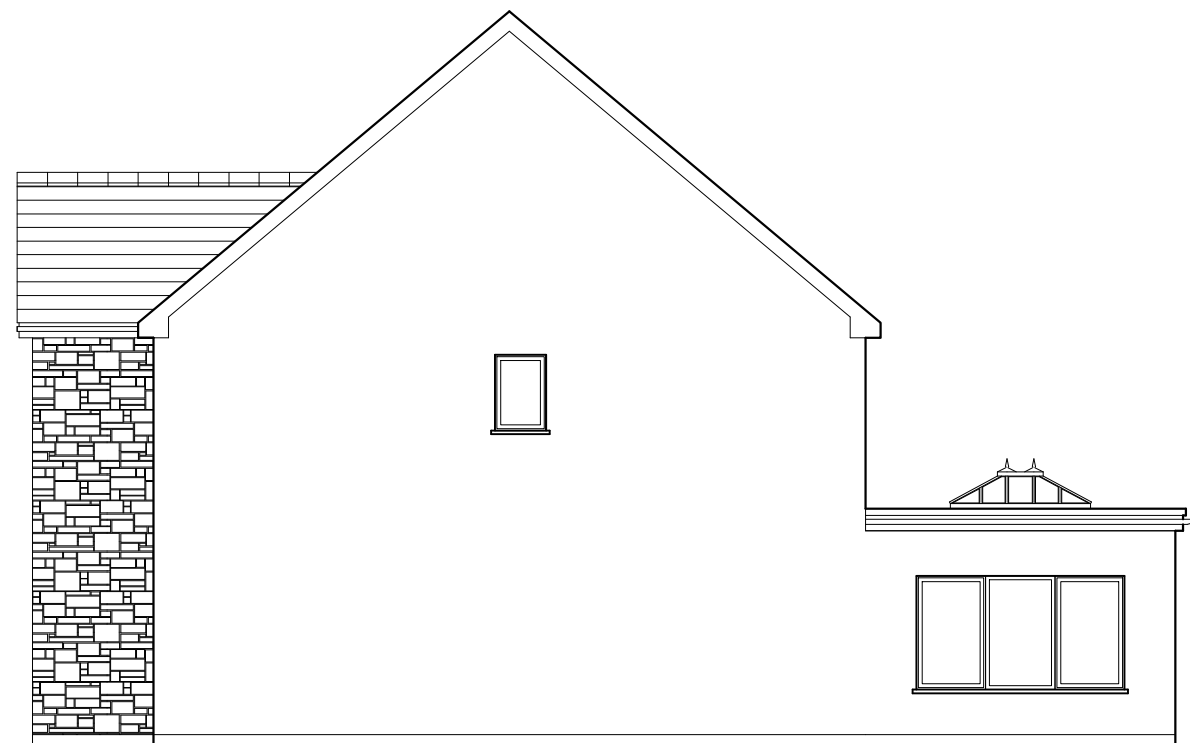

Side Elevation

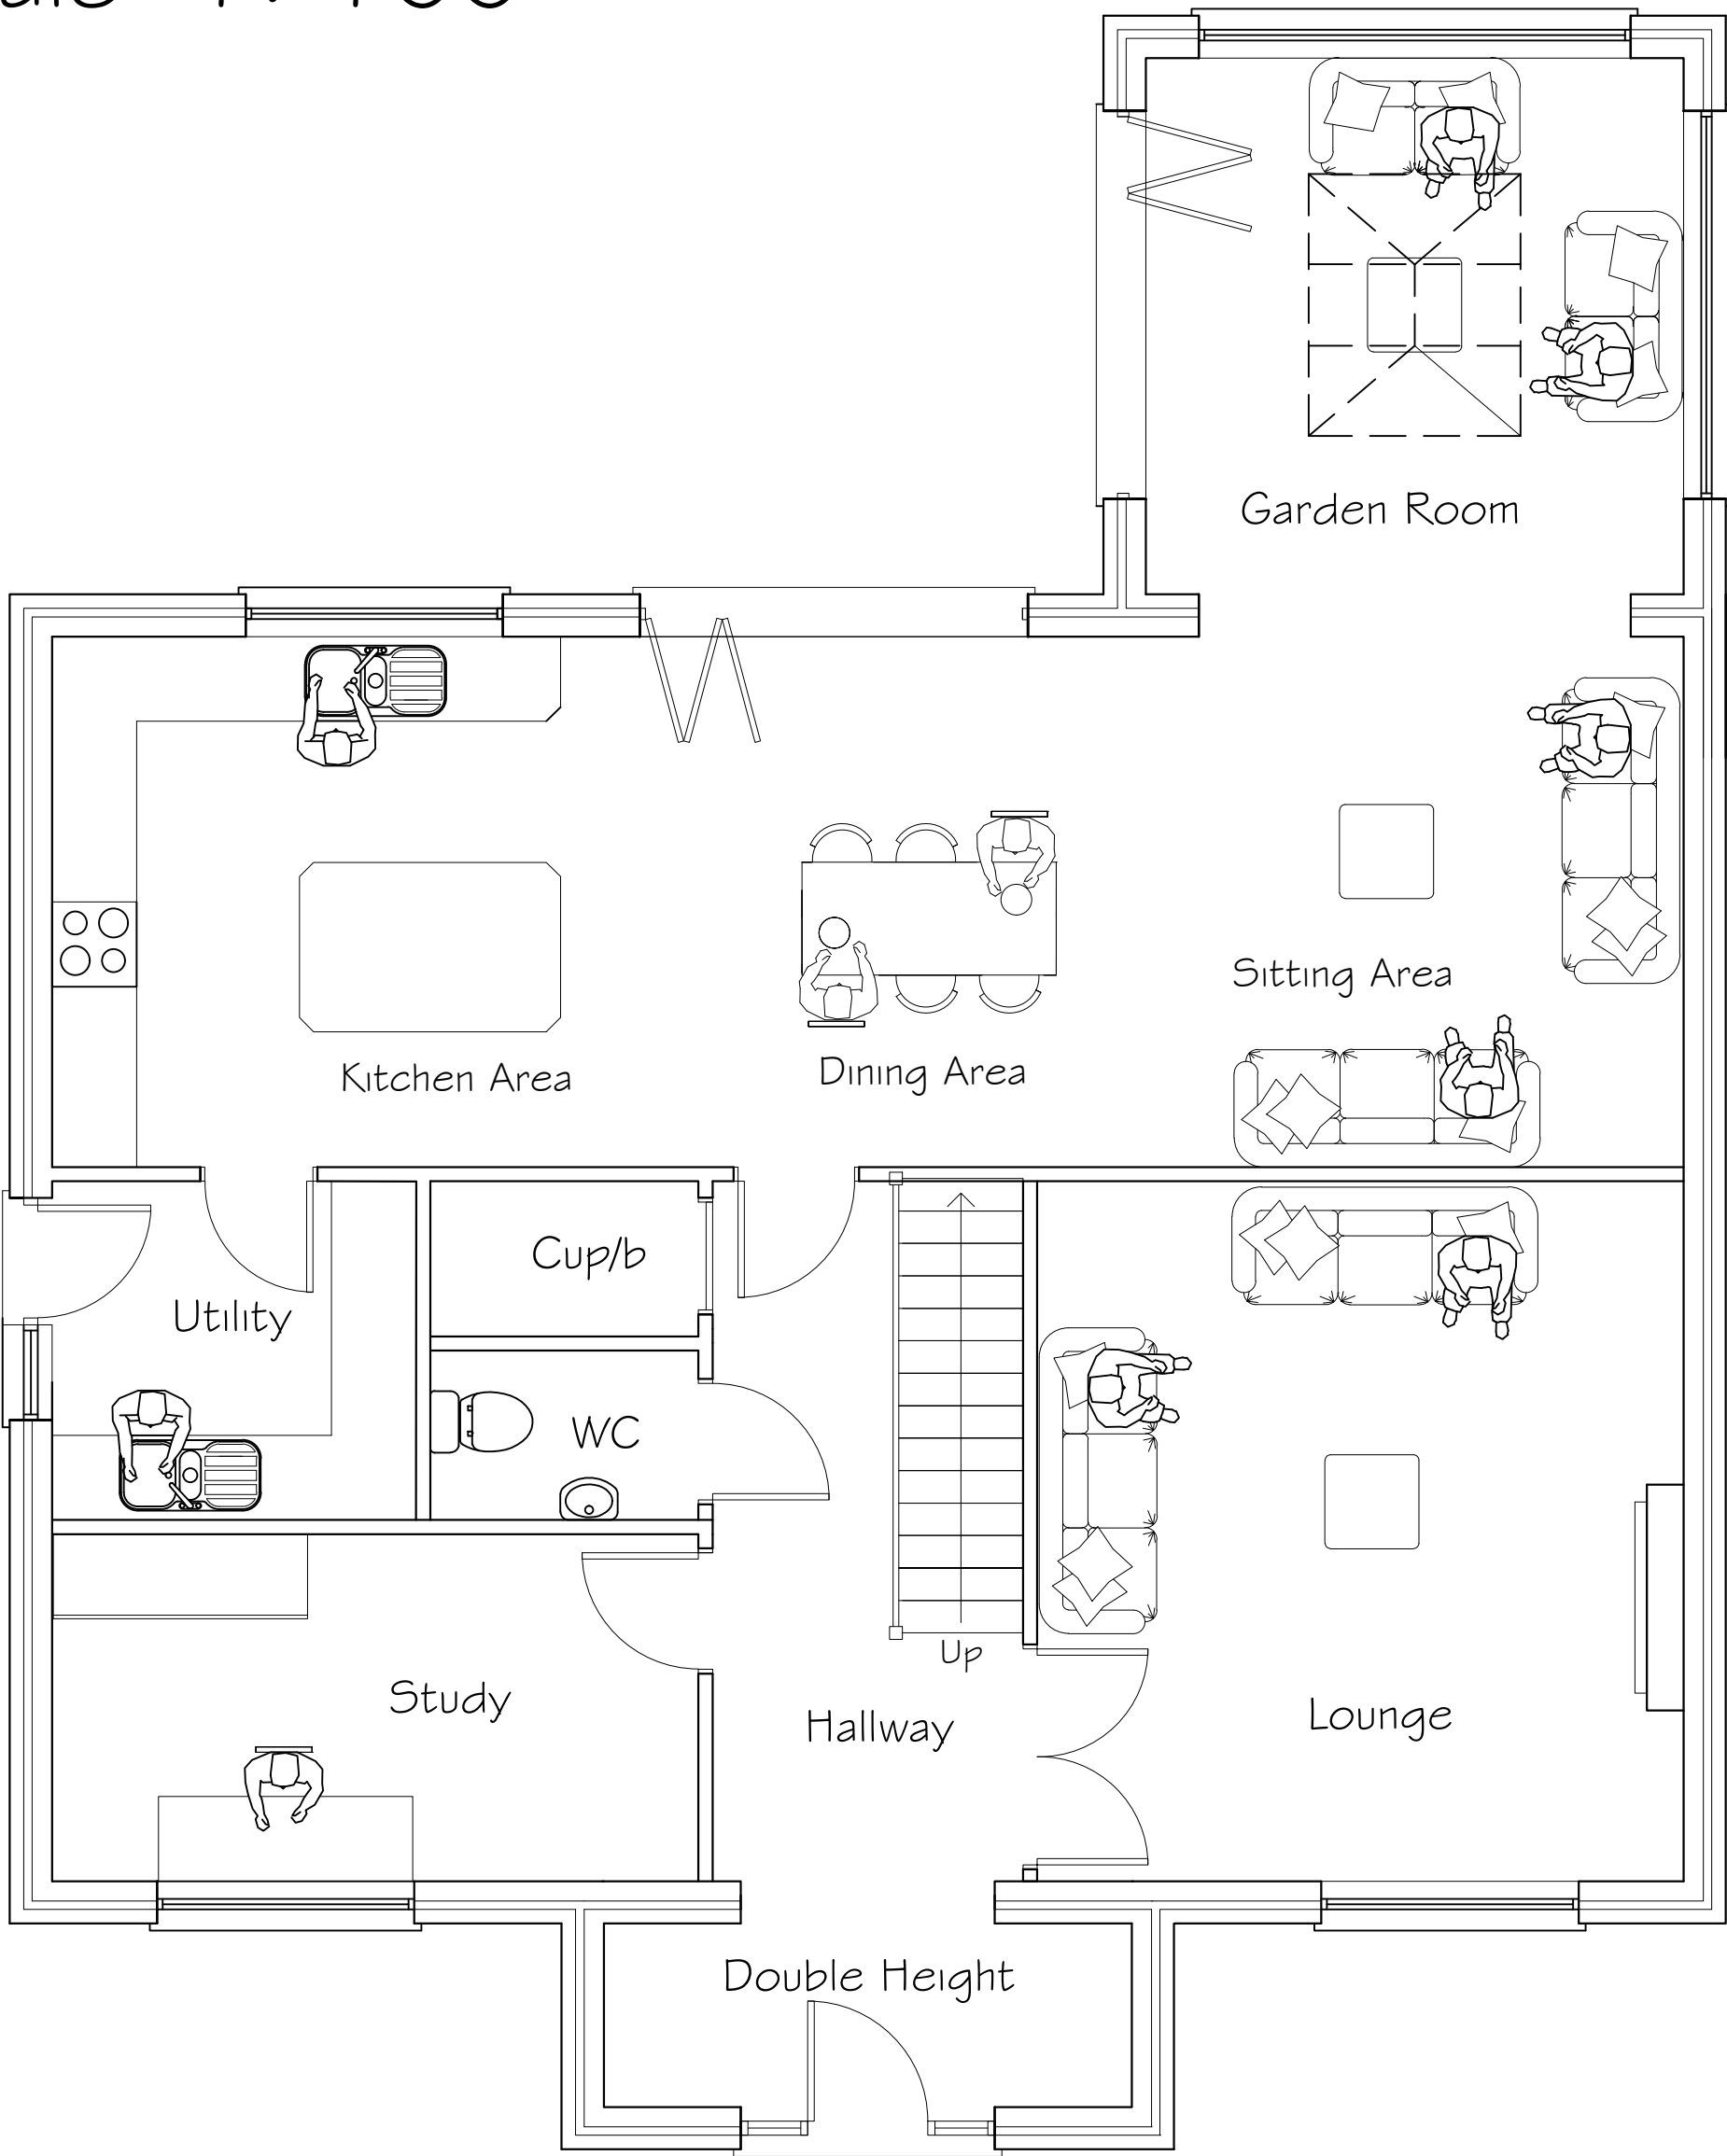

Ground Floor

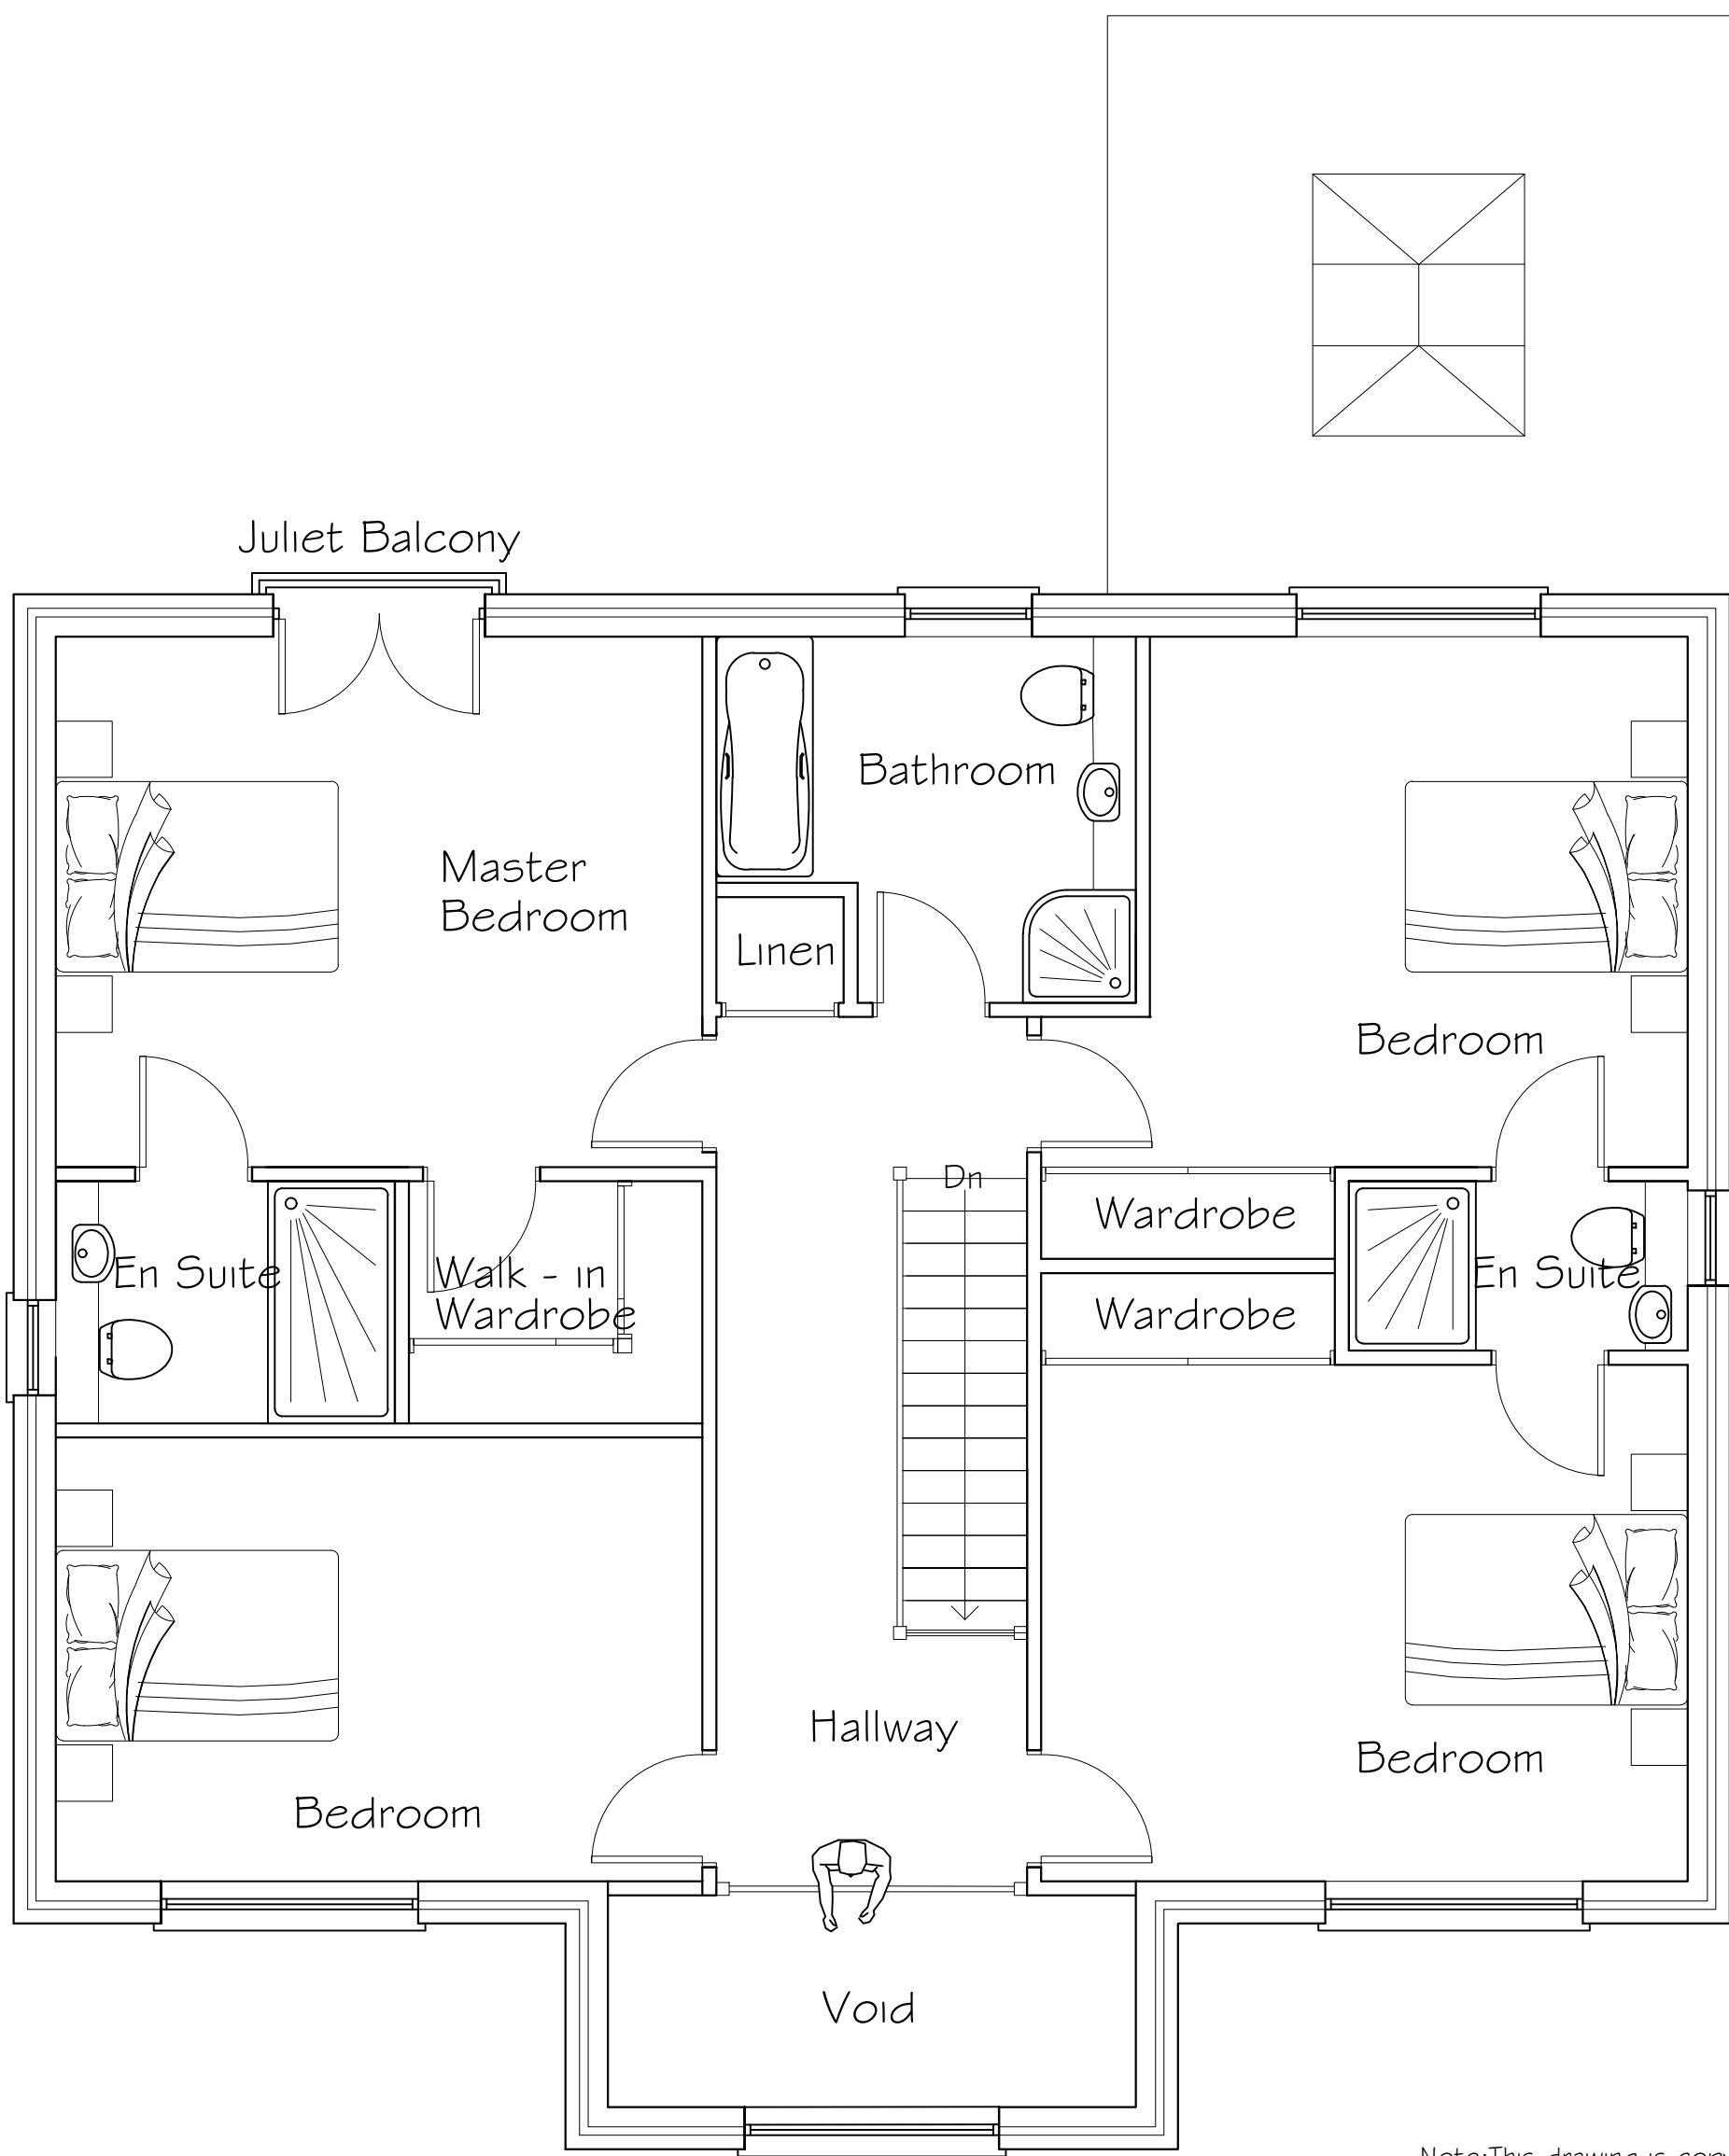


First Floor


Materials



1 Marley Fibre
Cement slate

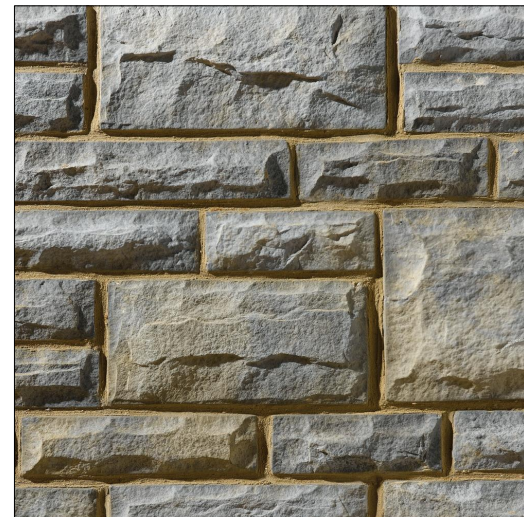

2 Bradstone Square
dressed stonework

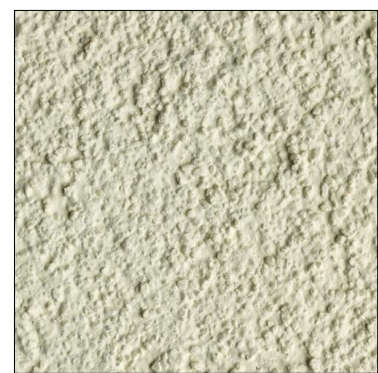

3 K Rend
Colour - White

Note: This drawing is copyright ©

Monarch Architectural Services Ltd	project Proposed Four Bedroom House and Detached Double Garage at Plot 4 Land off Upper Collier Row Heolgerrig Merthyr Tydfil Client Mr and Mrs Lamb	Date: March 2020
		Scale: 1:50, 1:100, @ A1
Title Proposed Detached House Plans and Elevations		Drawn: W. S.
		Drawing No. 20/12/01 Rev.